


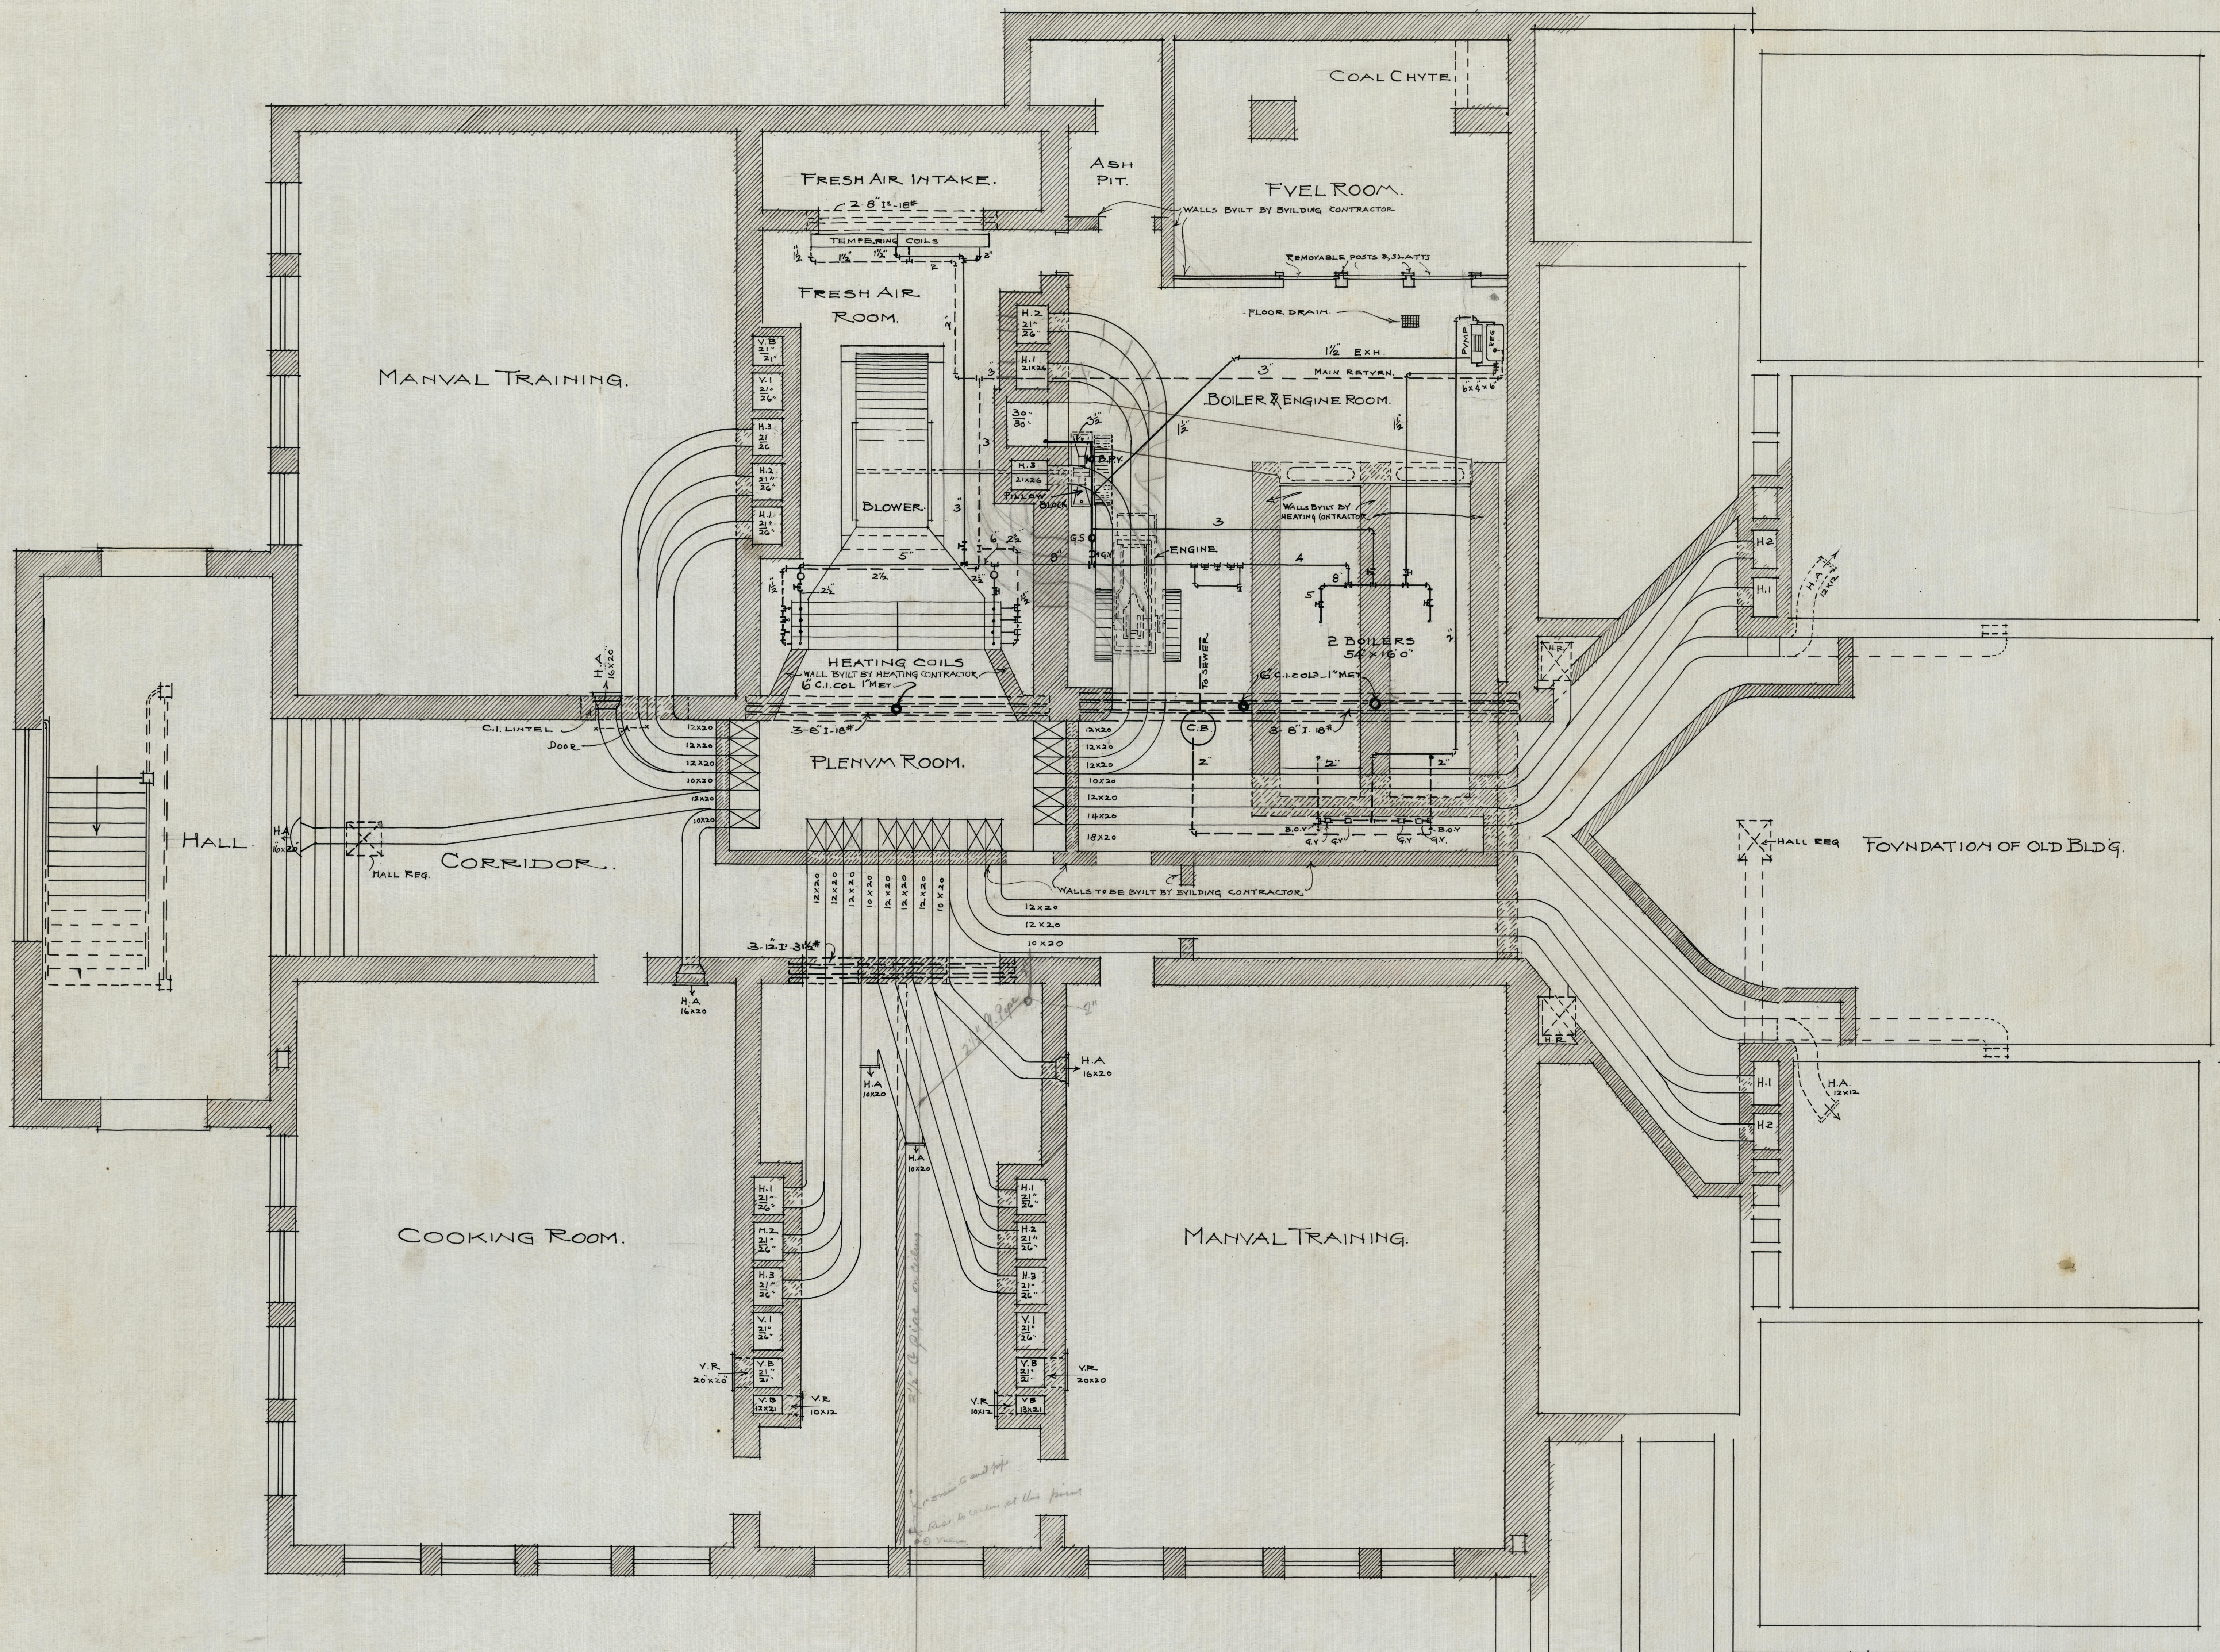

ADDITION TO
HYMBOLDT SCHOOL
ST. JOSEPH, MO. 1907.

E. J. ECKEL
ARCHITECT
ST. JOSEPH, MO.



2007, 33, 28645