



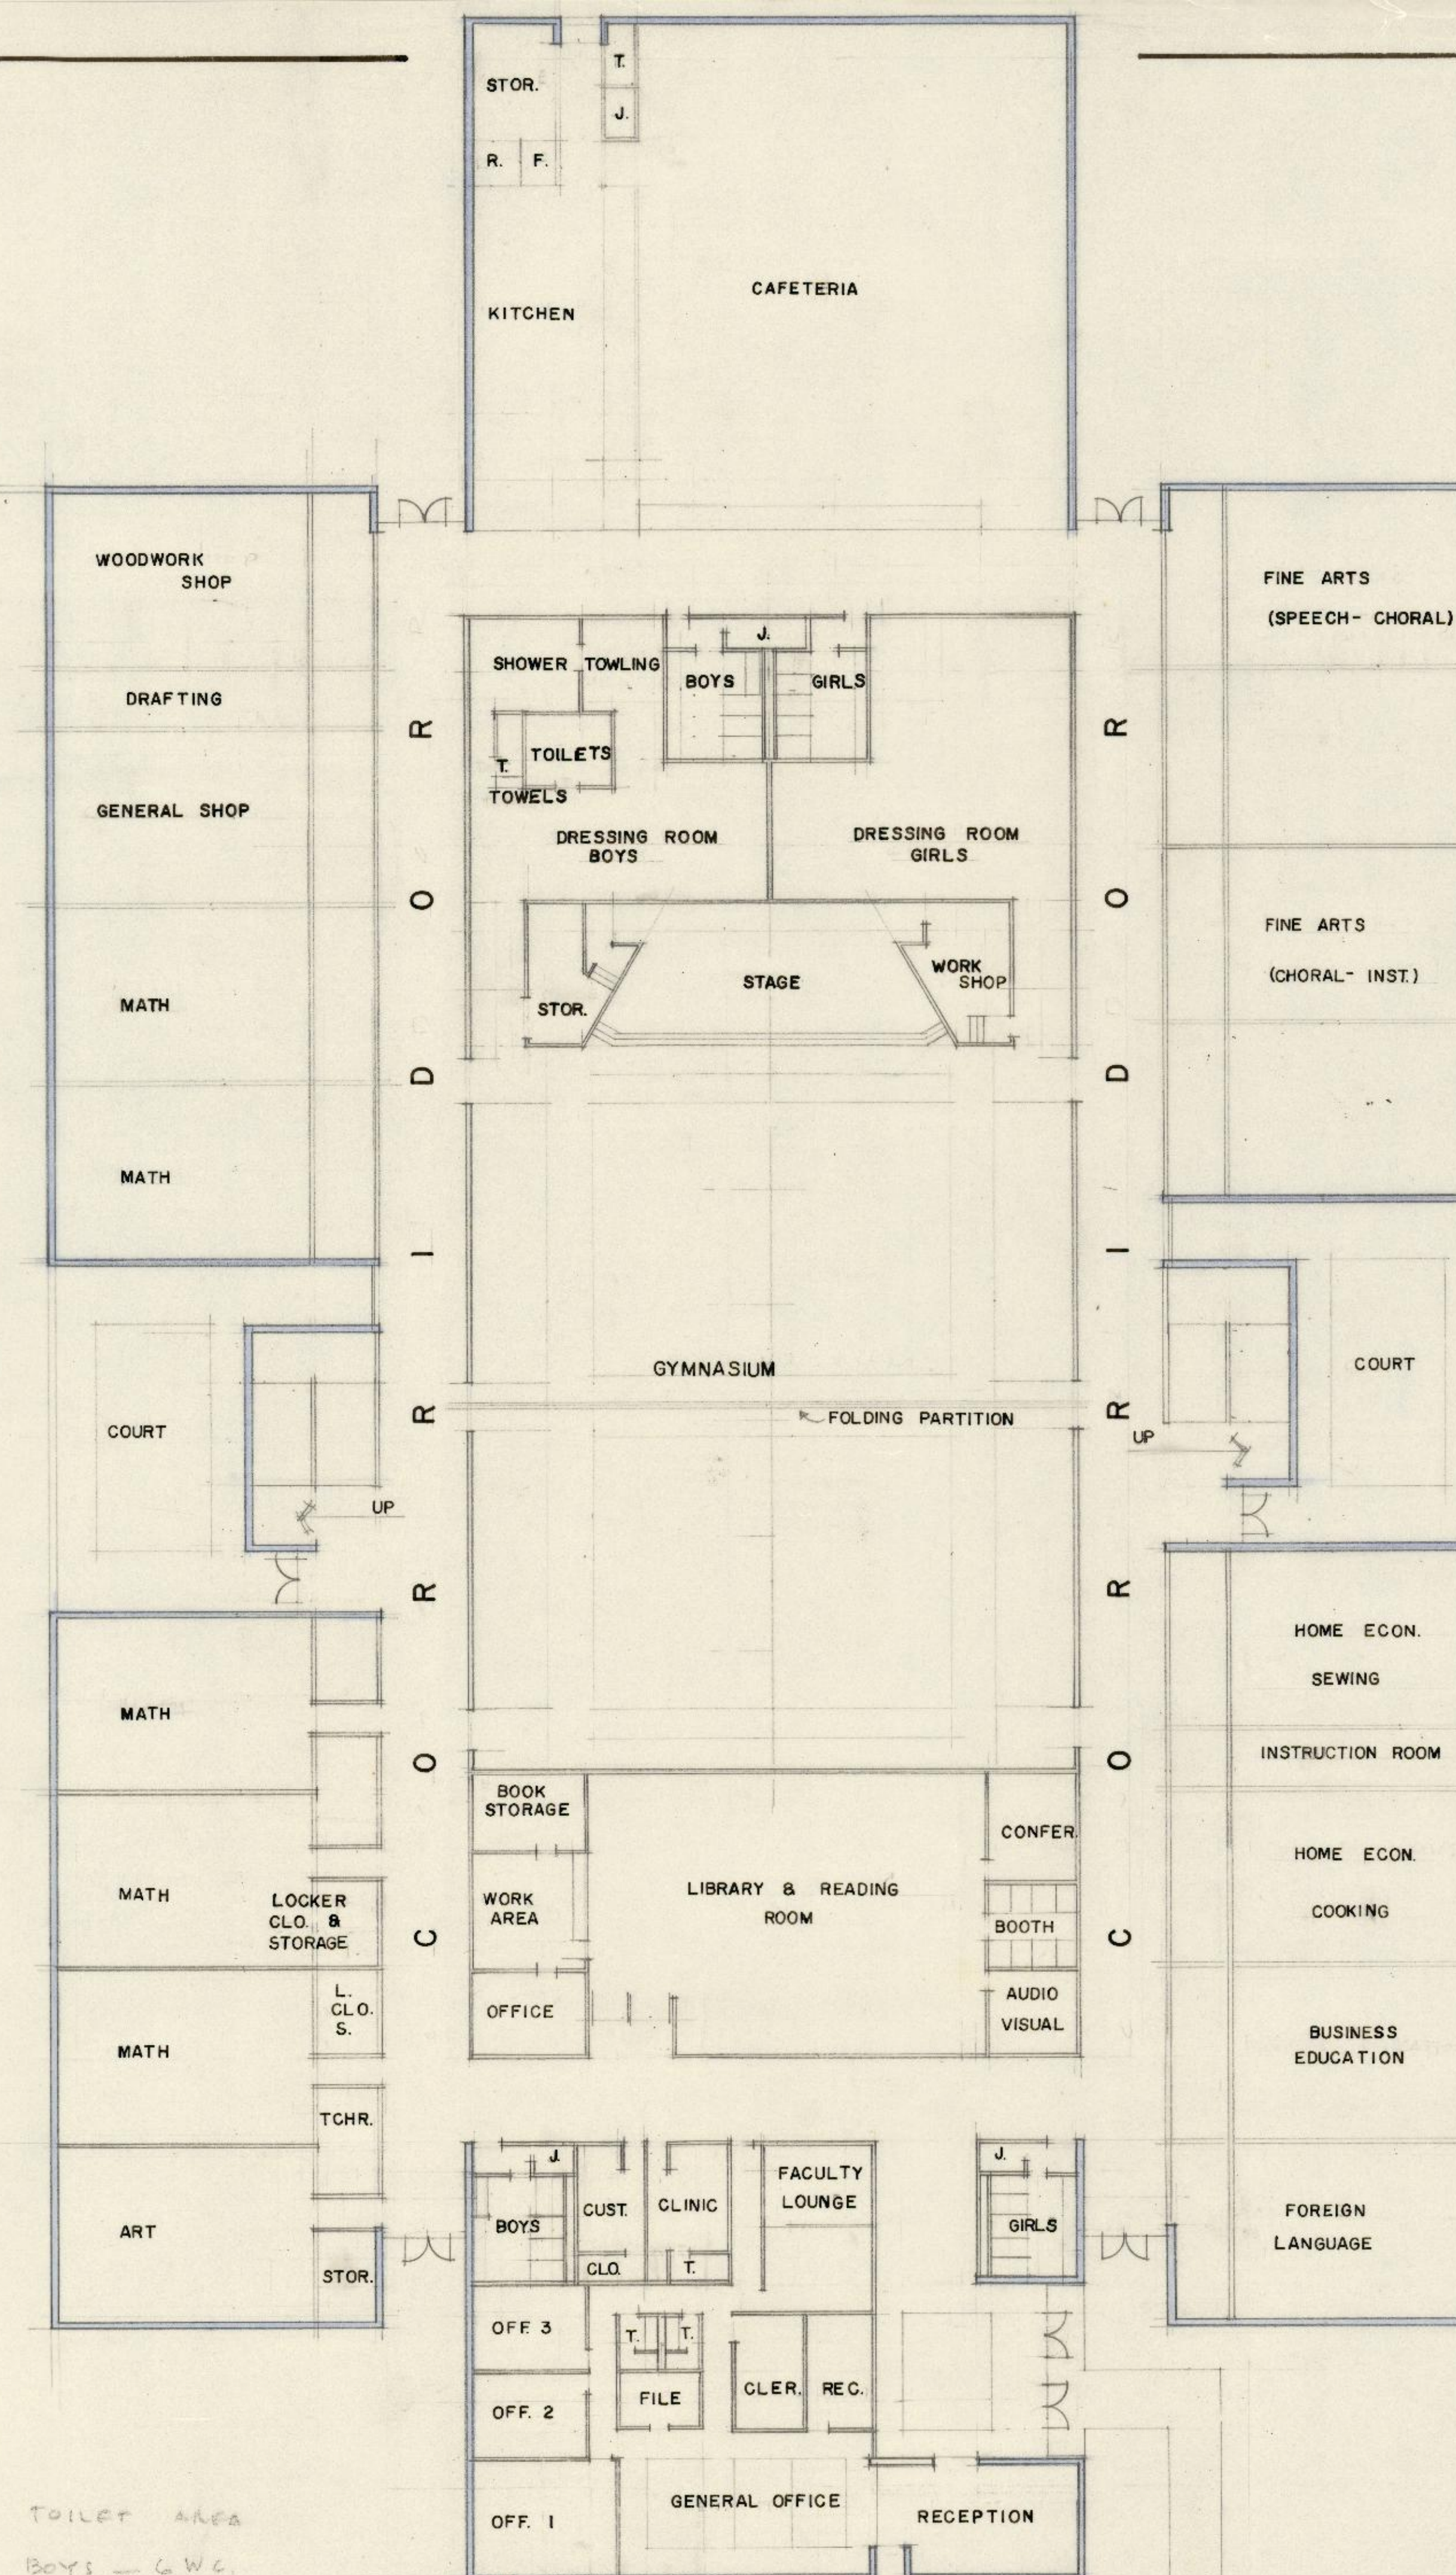

TOILET AREA
 Boys - G.W.C.
 G.U.
 S.LAV.
 Girls - G.W.C.
 S.LAV.

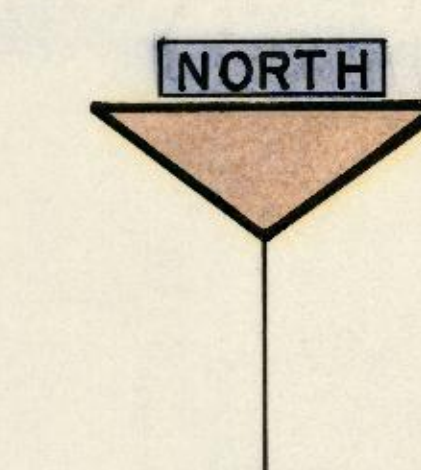

P L A N
 SCALE - 1/16" = 1'-0"

SCHEME "A"

NEW JUNIOR HIGH SCHOOL

BLISS

	DRAWN BY <u>L.B.</u> CHECKED BY REVISION BRUNNER & BRUNNER ARCHITECTS & ENGINEERS 1105 CORBY BLVD. ST. JOSEPH, MO. SHEET No.	DATE JOB No.
	2007 33.3345 F	