


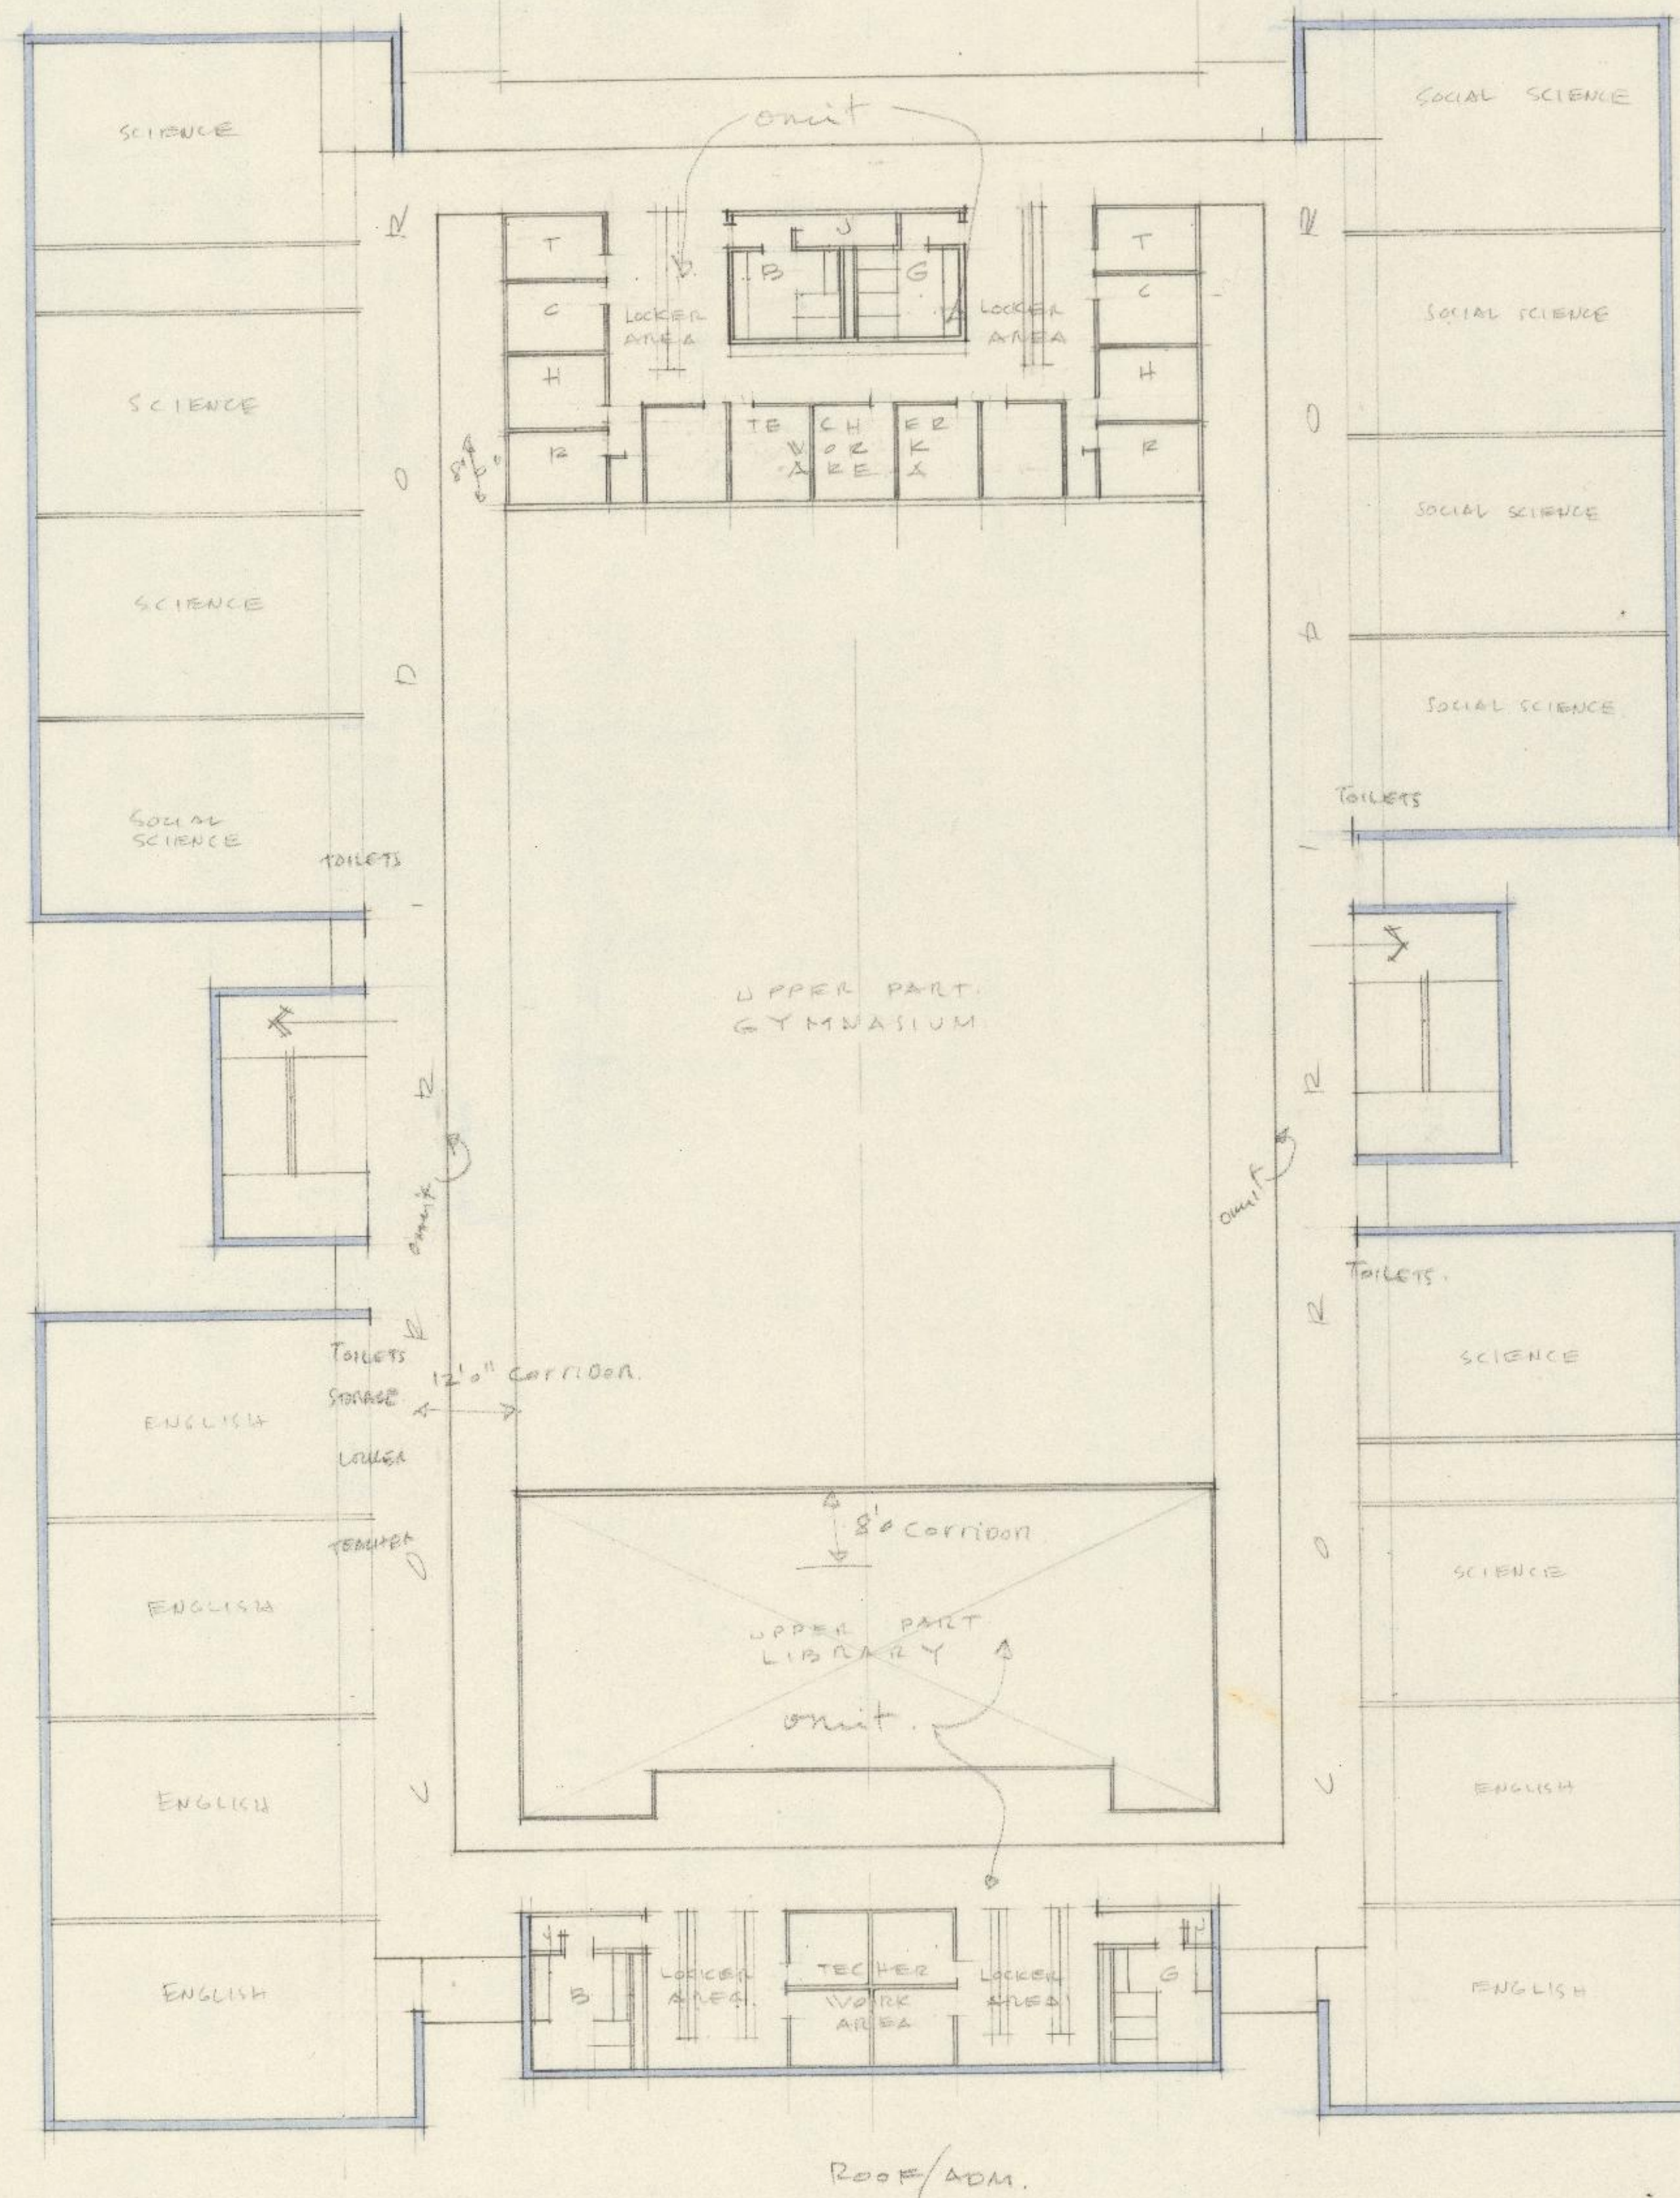

TOILET AREA
 BOYS - 4 WC,
 6 U,
 4 LAV.
 GIRLS - 6 WC,
 4 LAV.

	DRAWN BY LB. CHECKED BY REVISION 2007.33.3345G BRUNNER & BRUNNER 1105 CORBY BUILDING	ARCHITECTS & ENGINEERS ST. JOSEPH, MO.	DATE JOB No. SHEET No.
--	---	---	------------------------------