


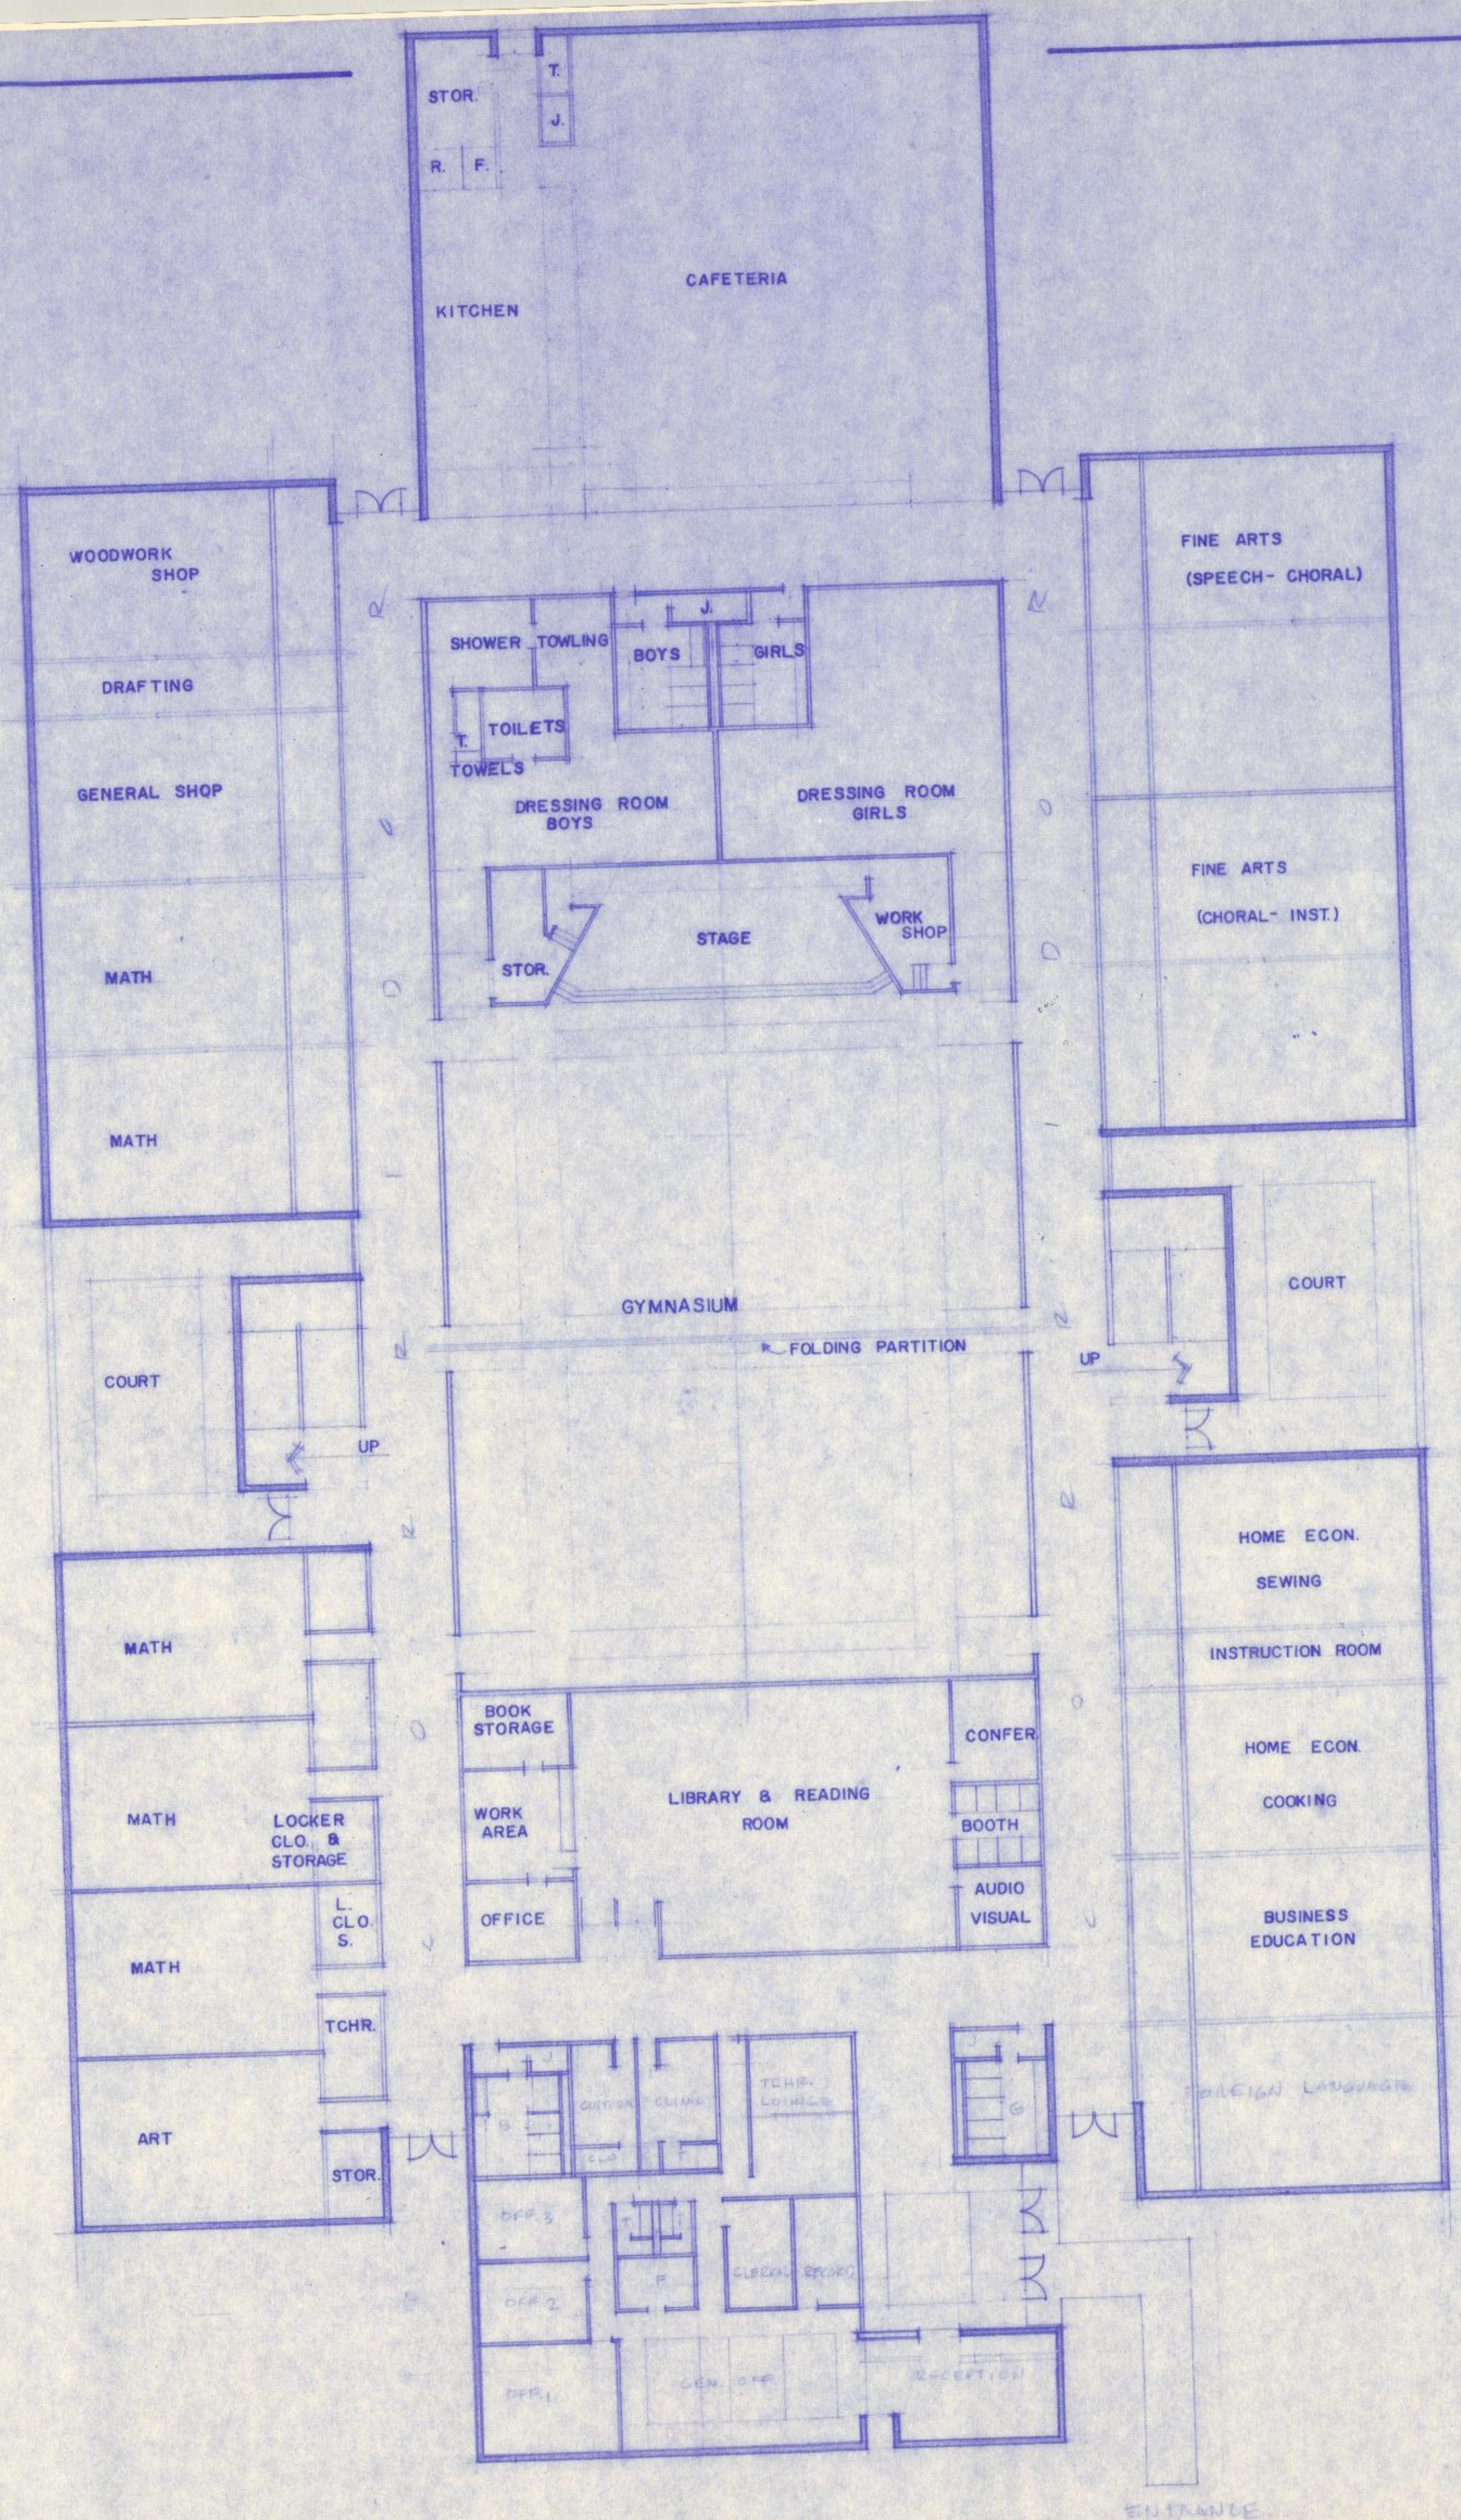

PLAN
SCALE 1/8" = 1'-0"
SCHEMATIC

NEW JUNIOR HIGH SCHOOL
B L S S

	DRAWN BY	LB	BLISS 2007.33.3345 H	DATE
	CH'KD. BY			JOB No.
	REVISION			SHEET No.
	BRUNNER & BRUNNER ARCHITECTS & ENGINEERS 1105 CORBY BUILDING ST. JOSEPH, MO.			