


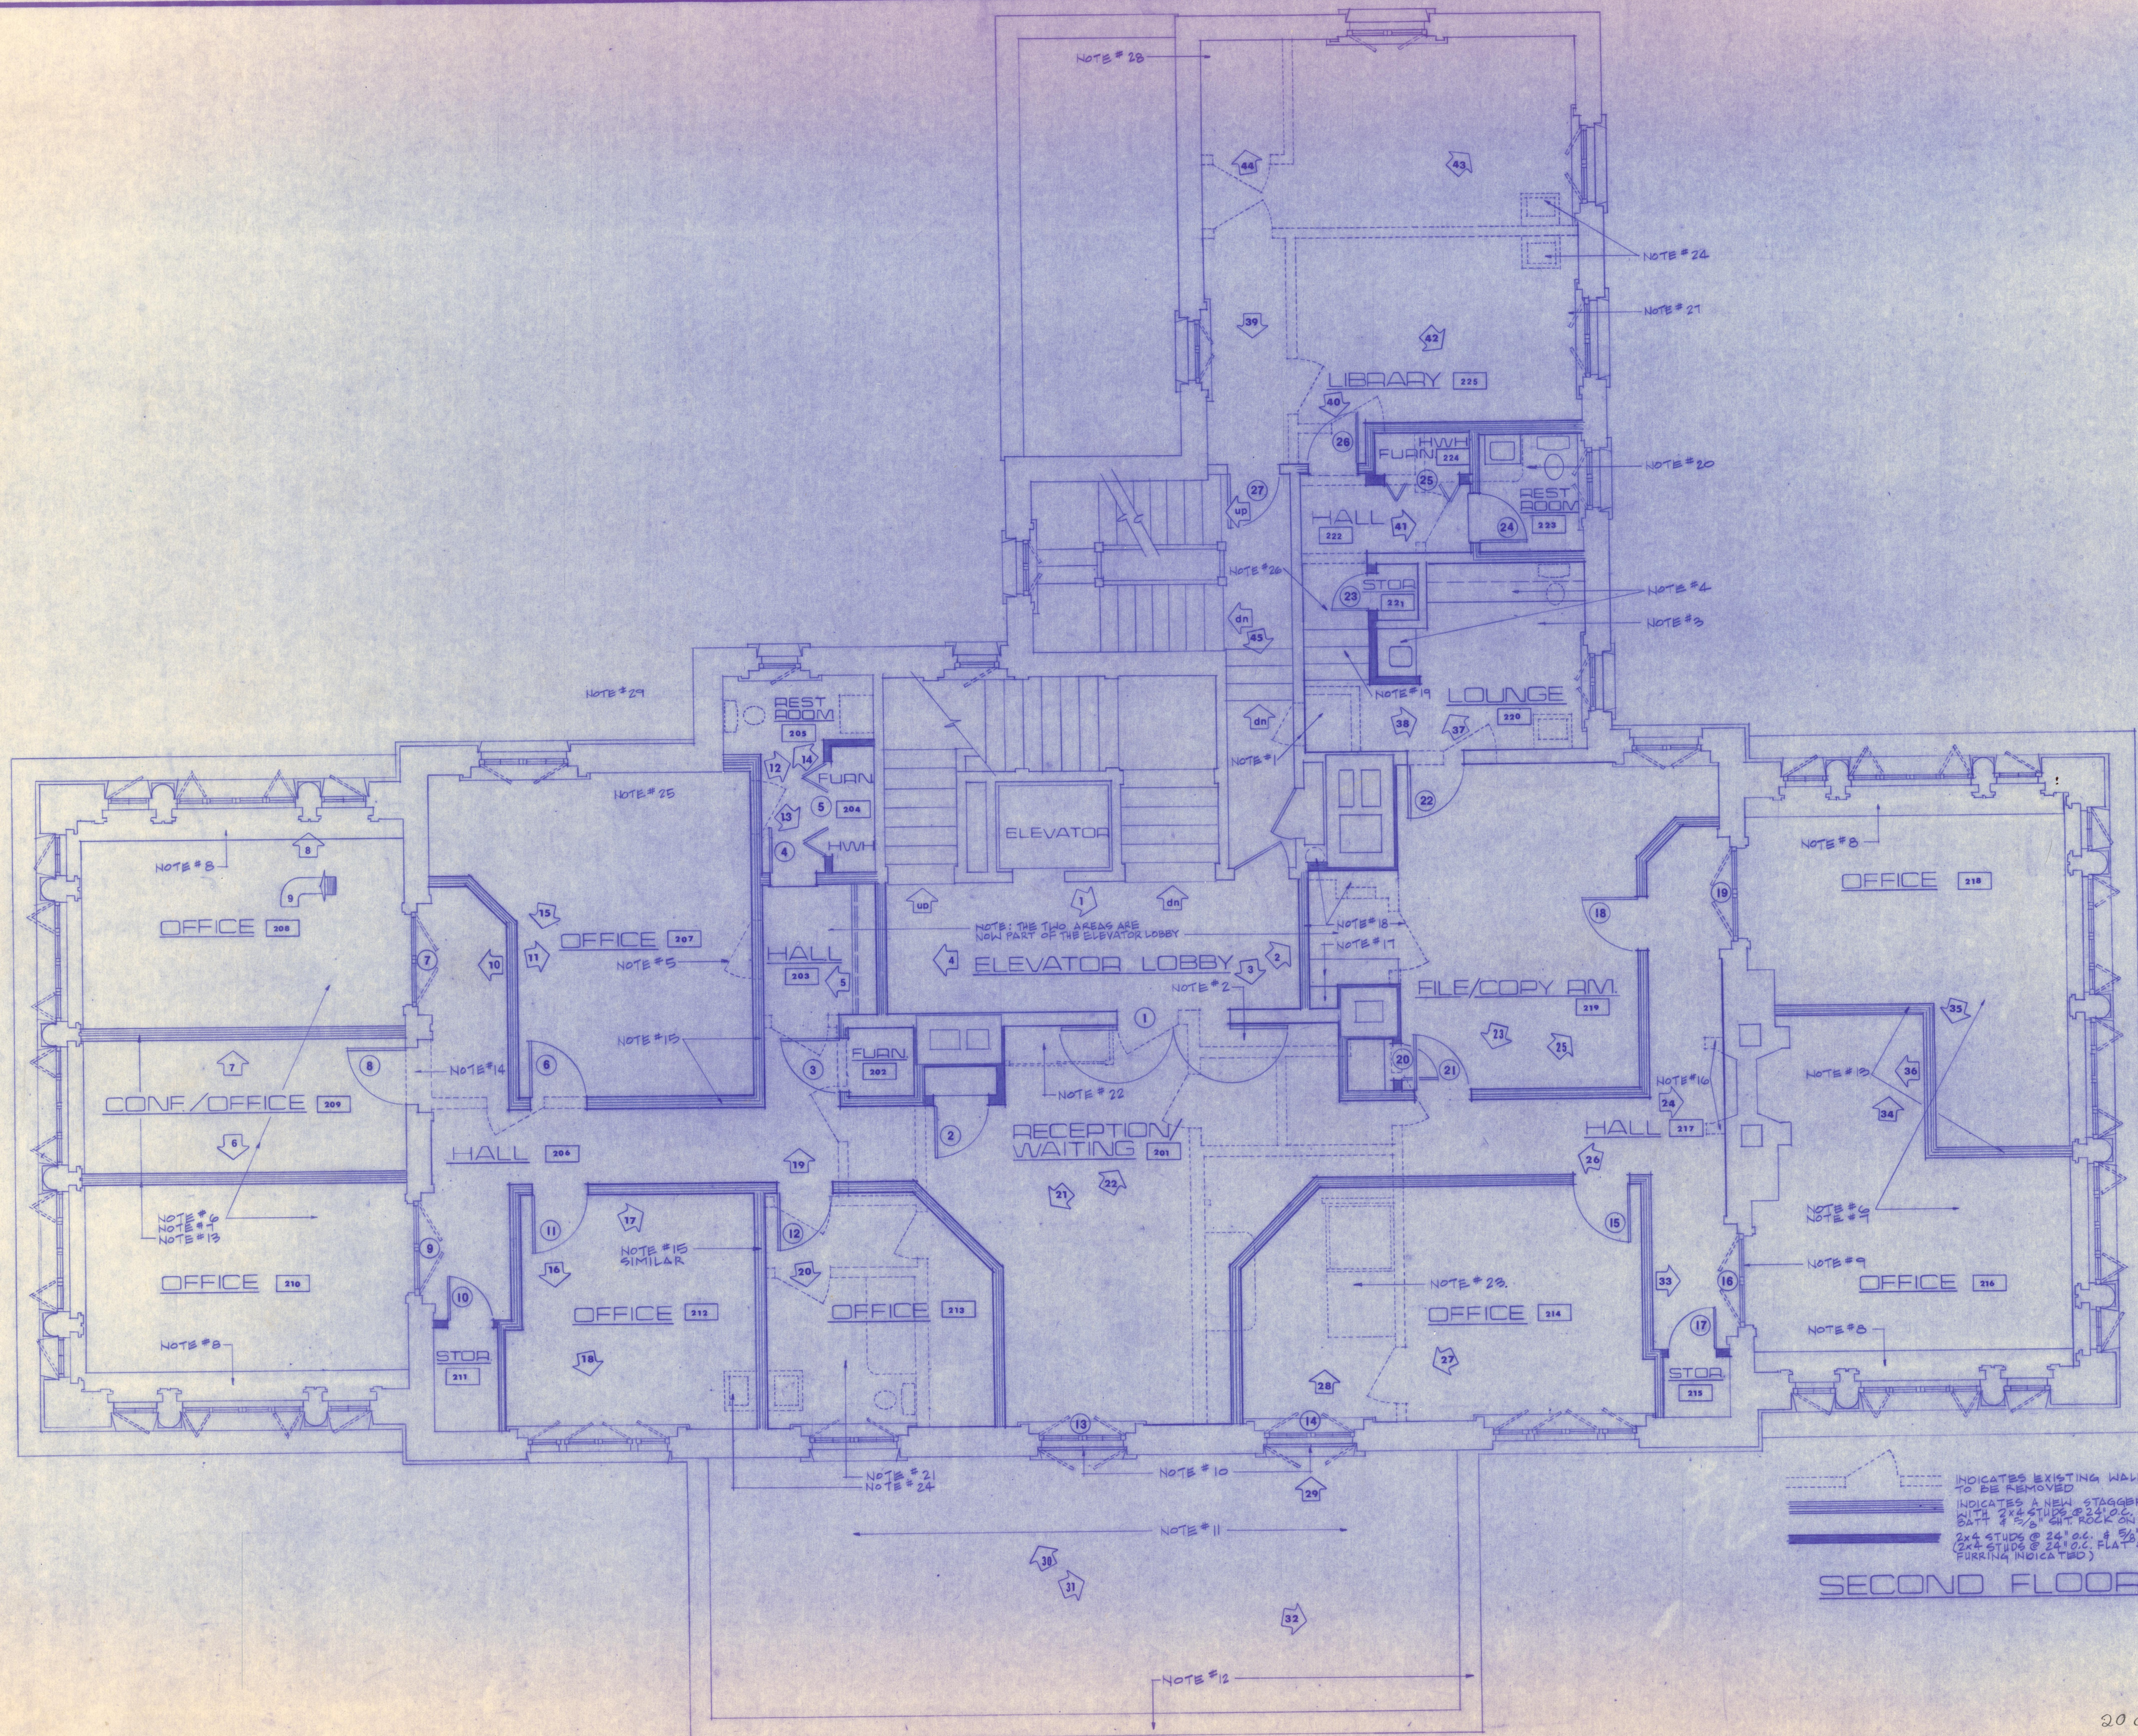

architects & engineers, inc.

Brunner & Brunner

ST. JOSEPH, MISSOURI 64501 (816) 279-0809

WYETH MANSION RETROFIT

LAW OFFICES

FOR

LILES AND DAVISON

1018 WEST ST. JOSEPH, MISSOURI

- JOB NUMBER
- DATE
- DRAWN BY
- CHECKED BY
- REVISIONS

SHEET NUMBER
1
TOTAL SHEETS

20.07.33.3464-A