


PLAN OF BASEMENT
HOUSE FOR HUSTON WYETH ESQ.

SCALE $\frac{1}{4}" = 1'-0"$

ST. JOSEPH, MO.

ECKEL AND ALDRICH ARCHITECTS
CORBY BUILDING ST. JOSEPH, MO.

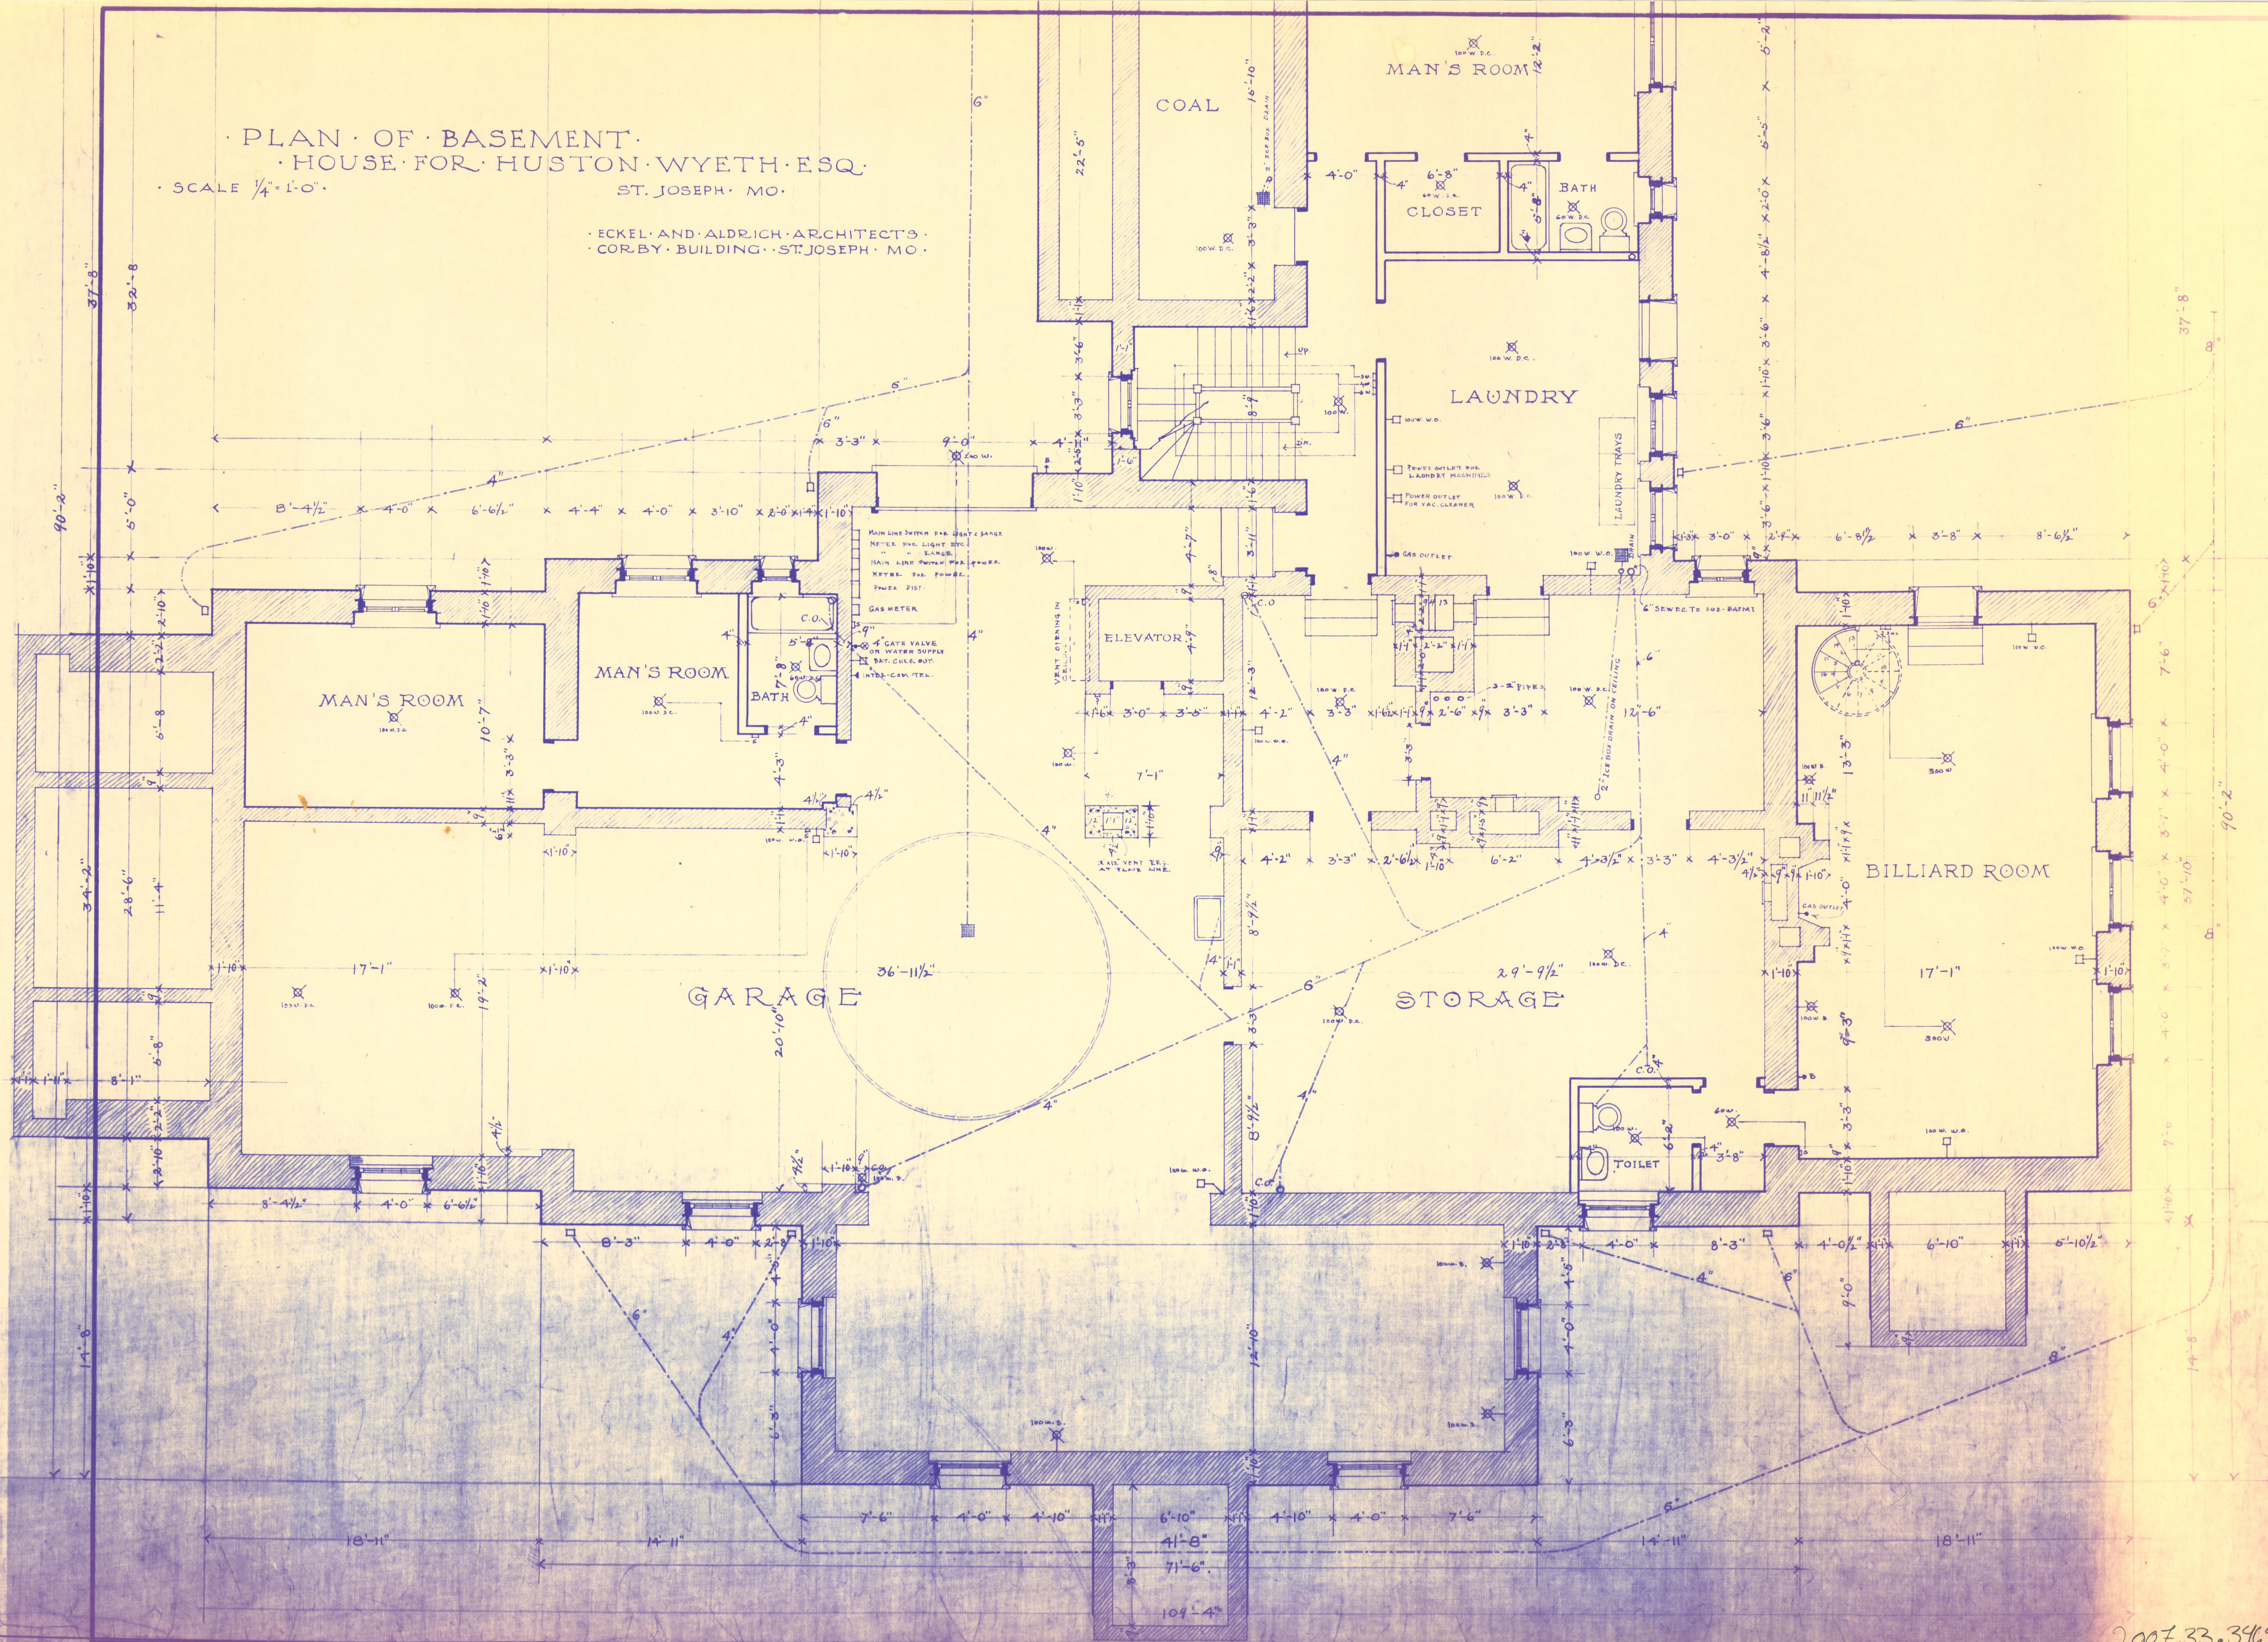

Brunner & Brunner architects & engineers, inc.

- JOB NUMBER
- DATE
- DRAWN BY
- CHECKED BY
- REVISIONS

(816) 279-0809

FIRST FEDERAL BUILDING 106 S. 7TH ST. JOSEPH, MISSOURI 64501

SHEET NUMBER
TOTAL SHEETS

2007.33.3464-D