


PLAN OF FIRST FLOOR
HOUSE FOR HUSTON WYETH ESQ.
ST. JOSEPH MO.

ECKEL AND ALDRICH ARCHITECTS
CORBY BUILDING ST. JOSEPH MO.

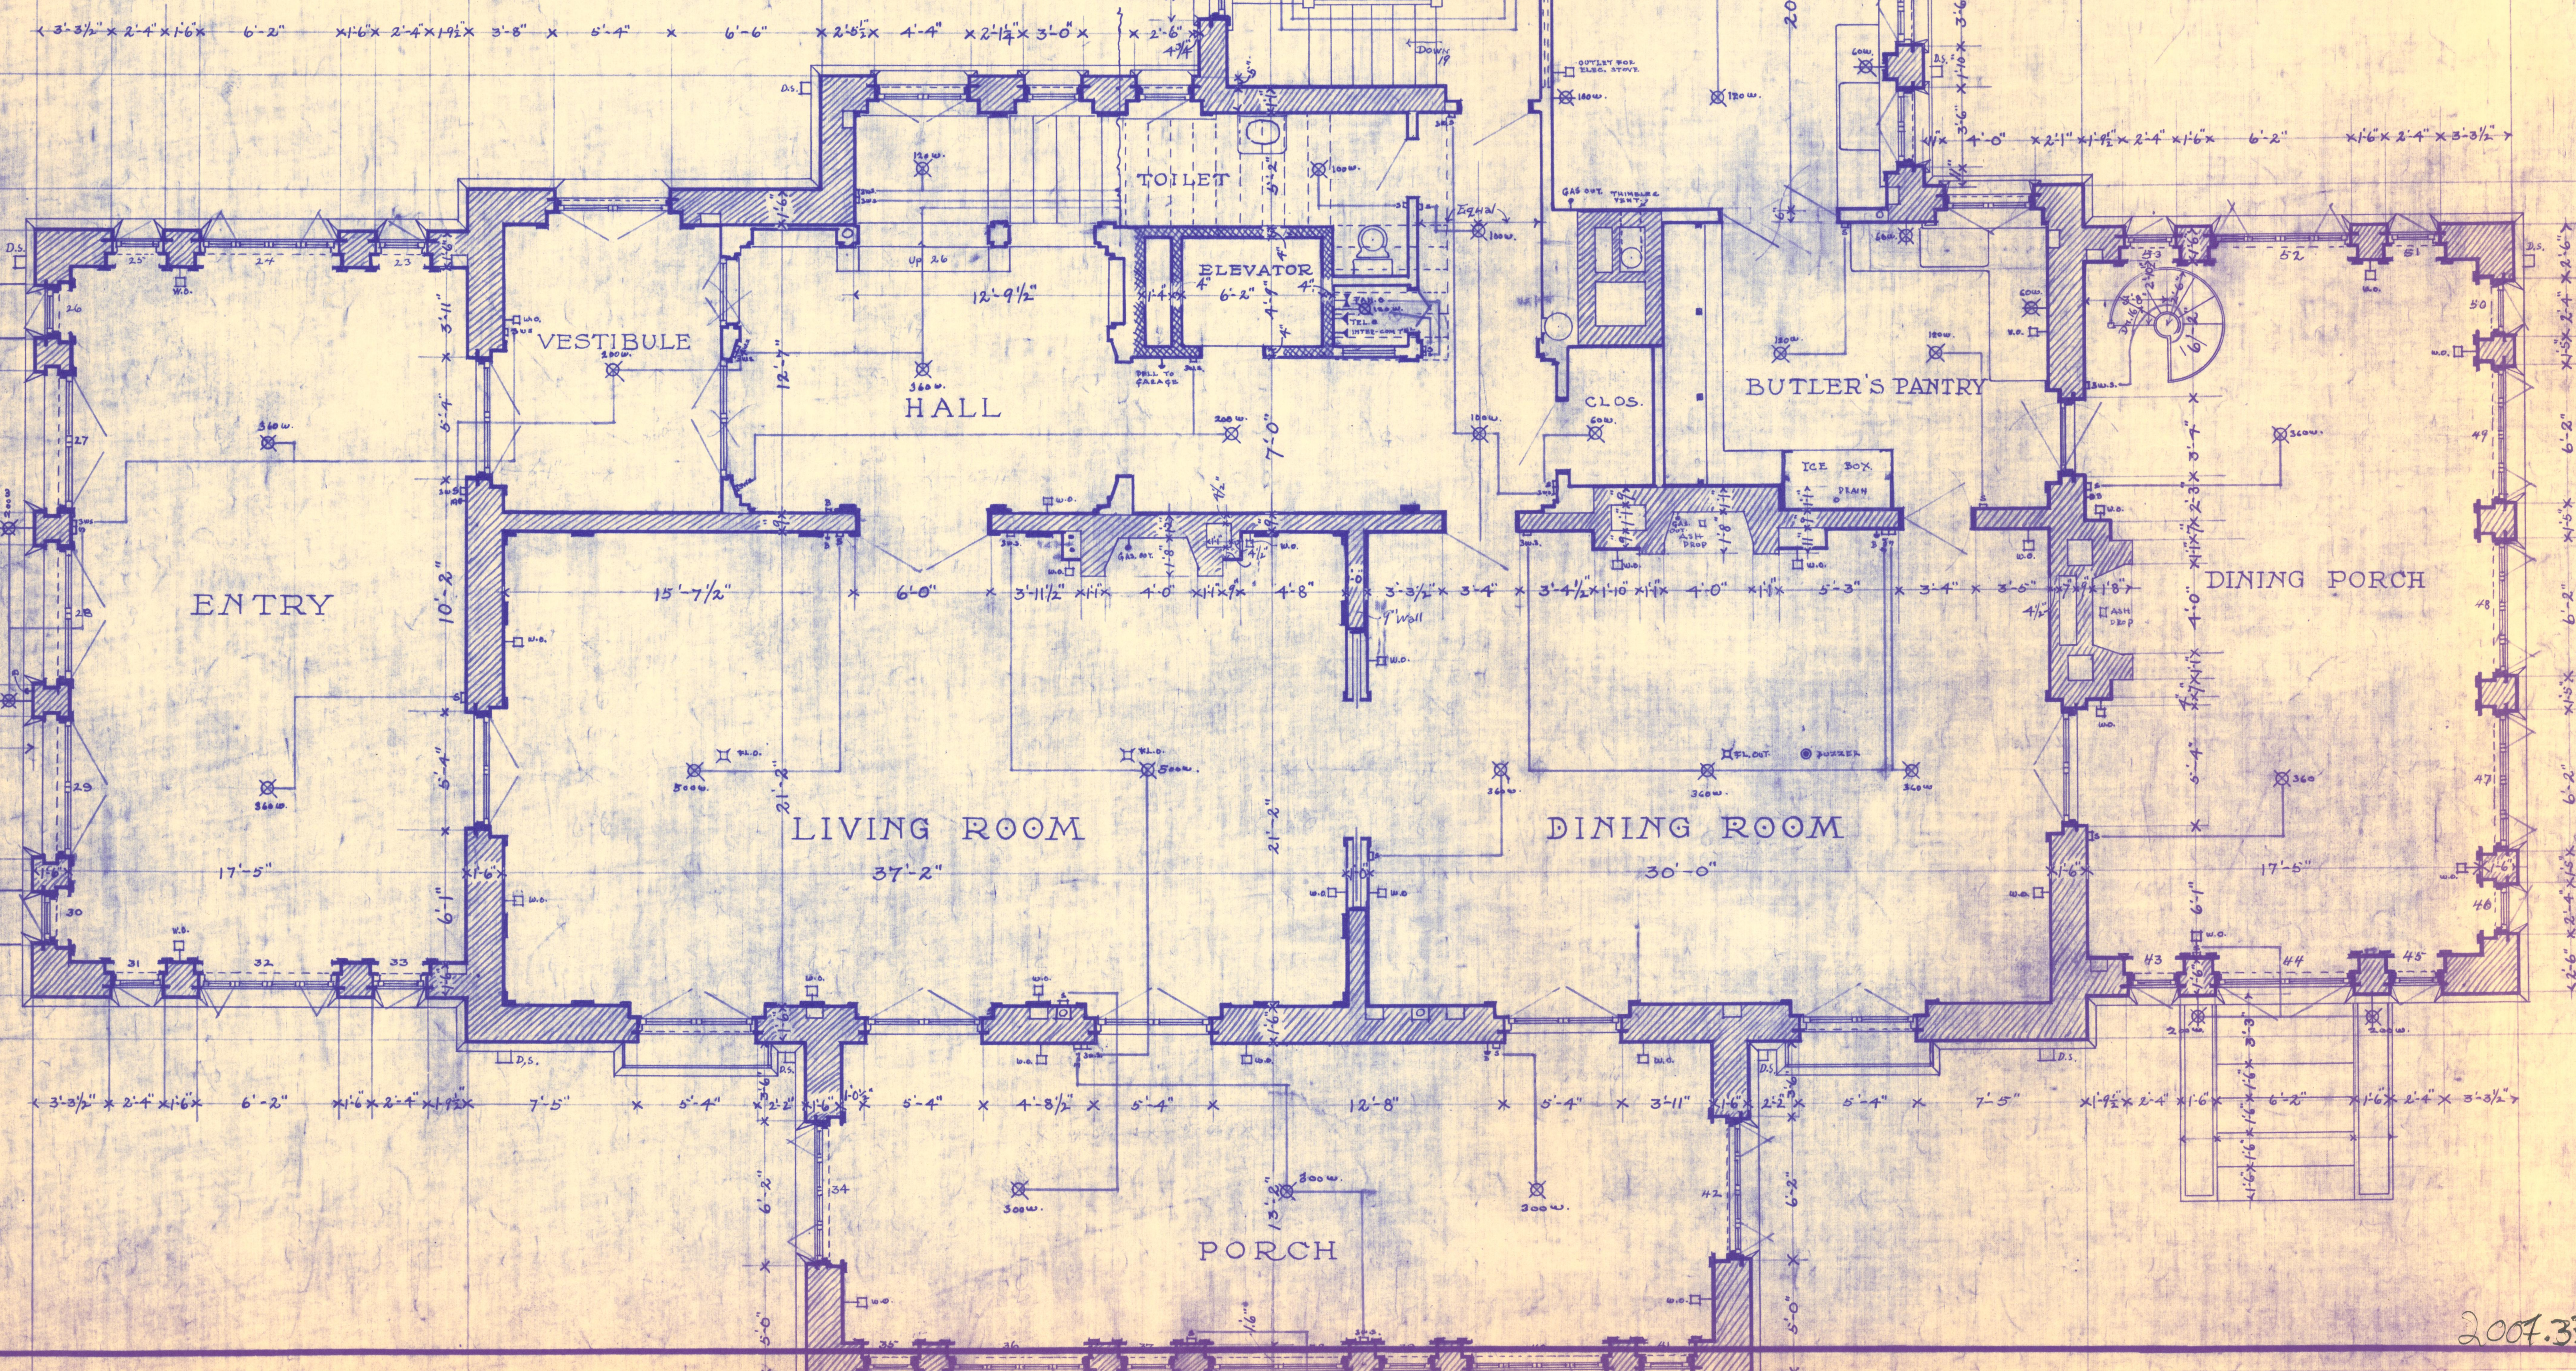

Brunner & Brunner architects & engineers, inc.

- JOB NUMBER
- DATE
- DRAWN BY
- CHECKED BY
- REVISIONS

FIRST FEDERAL BUILDING 106 S. 7TH ST. JOSEPH, MISSOURI 64501 (816) 279-0809

SHEET NUMBER
TOTAL SHEETS

2007.33.3464-E