


PLAN OF FIRST FLOOR.
HOUSE FOR MUSTON WYETH ESQ.
SCALE $\frac{1}{4}'' = 1'-0''$

ECKEL AND ALDRICH ARCHITECTS.
CORBY BUILDING ST. JOSEPH MO.

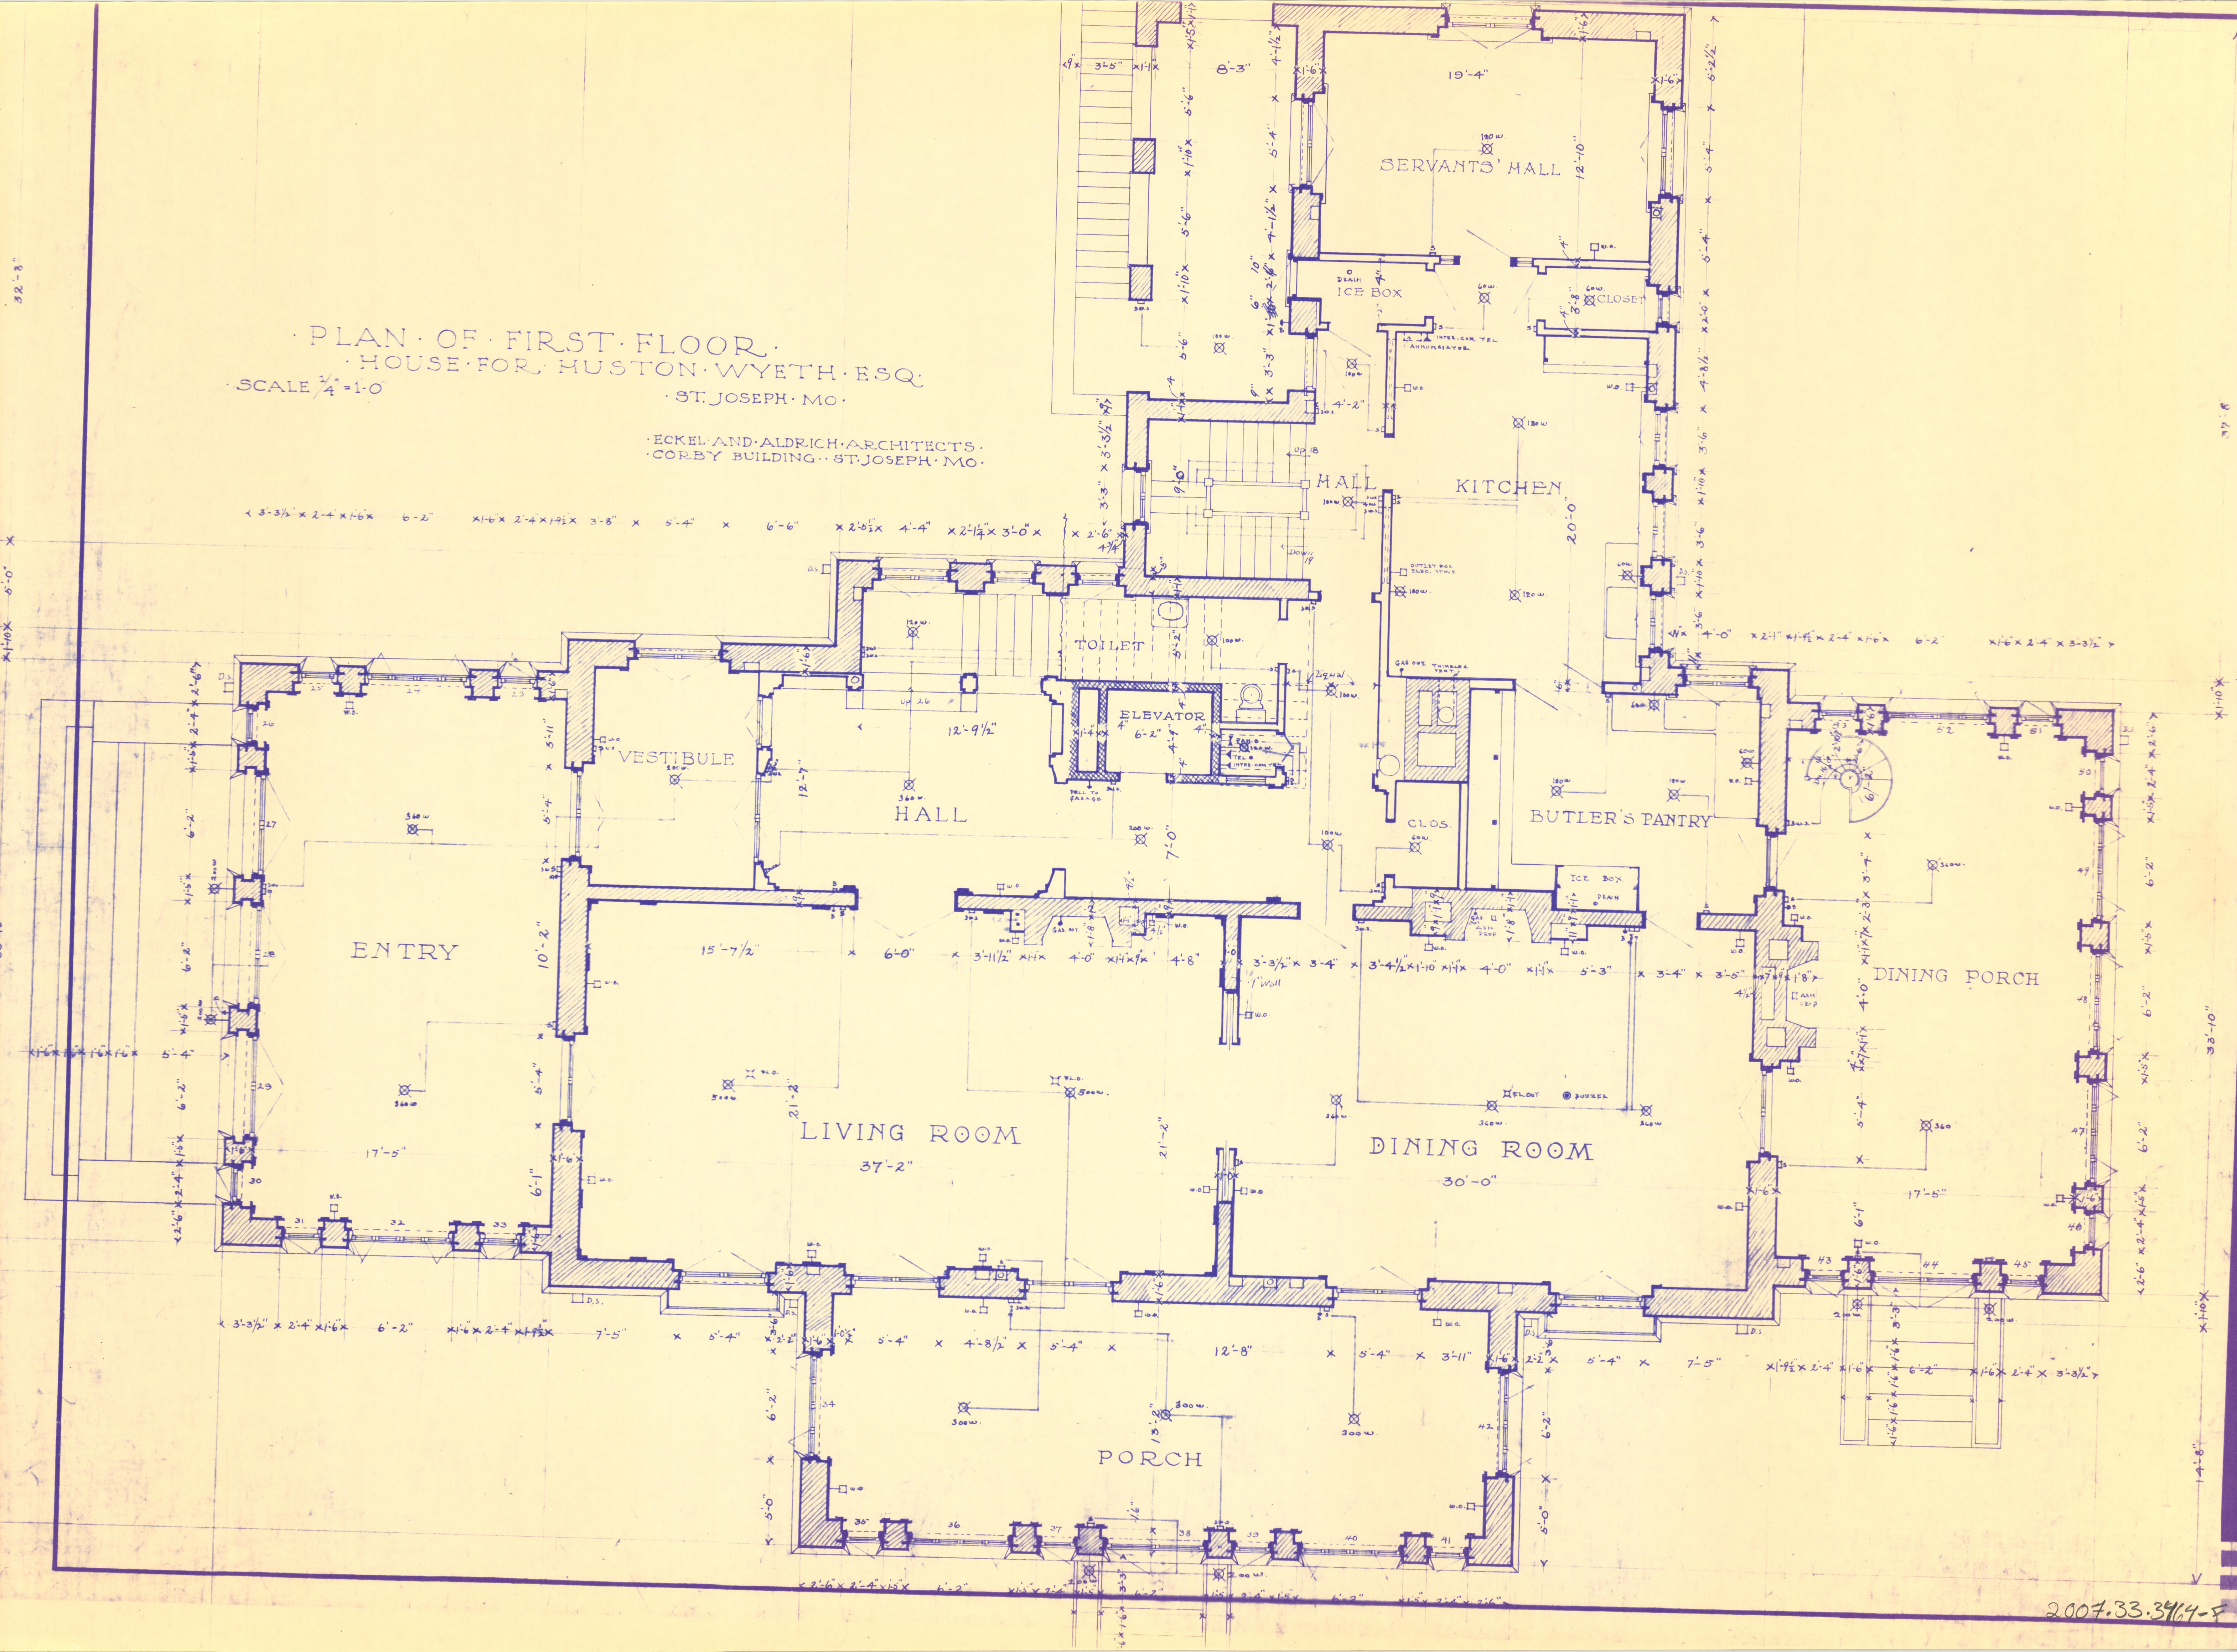

Brunner & Brunner

architects & engineers, inc.

FIRST FEDERAL BUILDING 106 S. 7TH ST. JOSEPH, MISSOURI 64501

(816) 279-0809

- JOB NUMBER
- DATE
- DRAWN BY
- CHECKED BY
- REVISIONS

SHEET NUMBER
TOTAL SHEETS

2007.33.3964-F