


PLAN OF FIRST FLOOR.
HOUSE FOR HUSTON WYETH ESQ.
SCALE $\frac{1}{4}" = 1'-0"$

ECKEL AND ALDRICH ARCHITECTS.
CORBY BUILDING ST. JOSEPH MO.

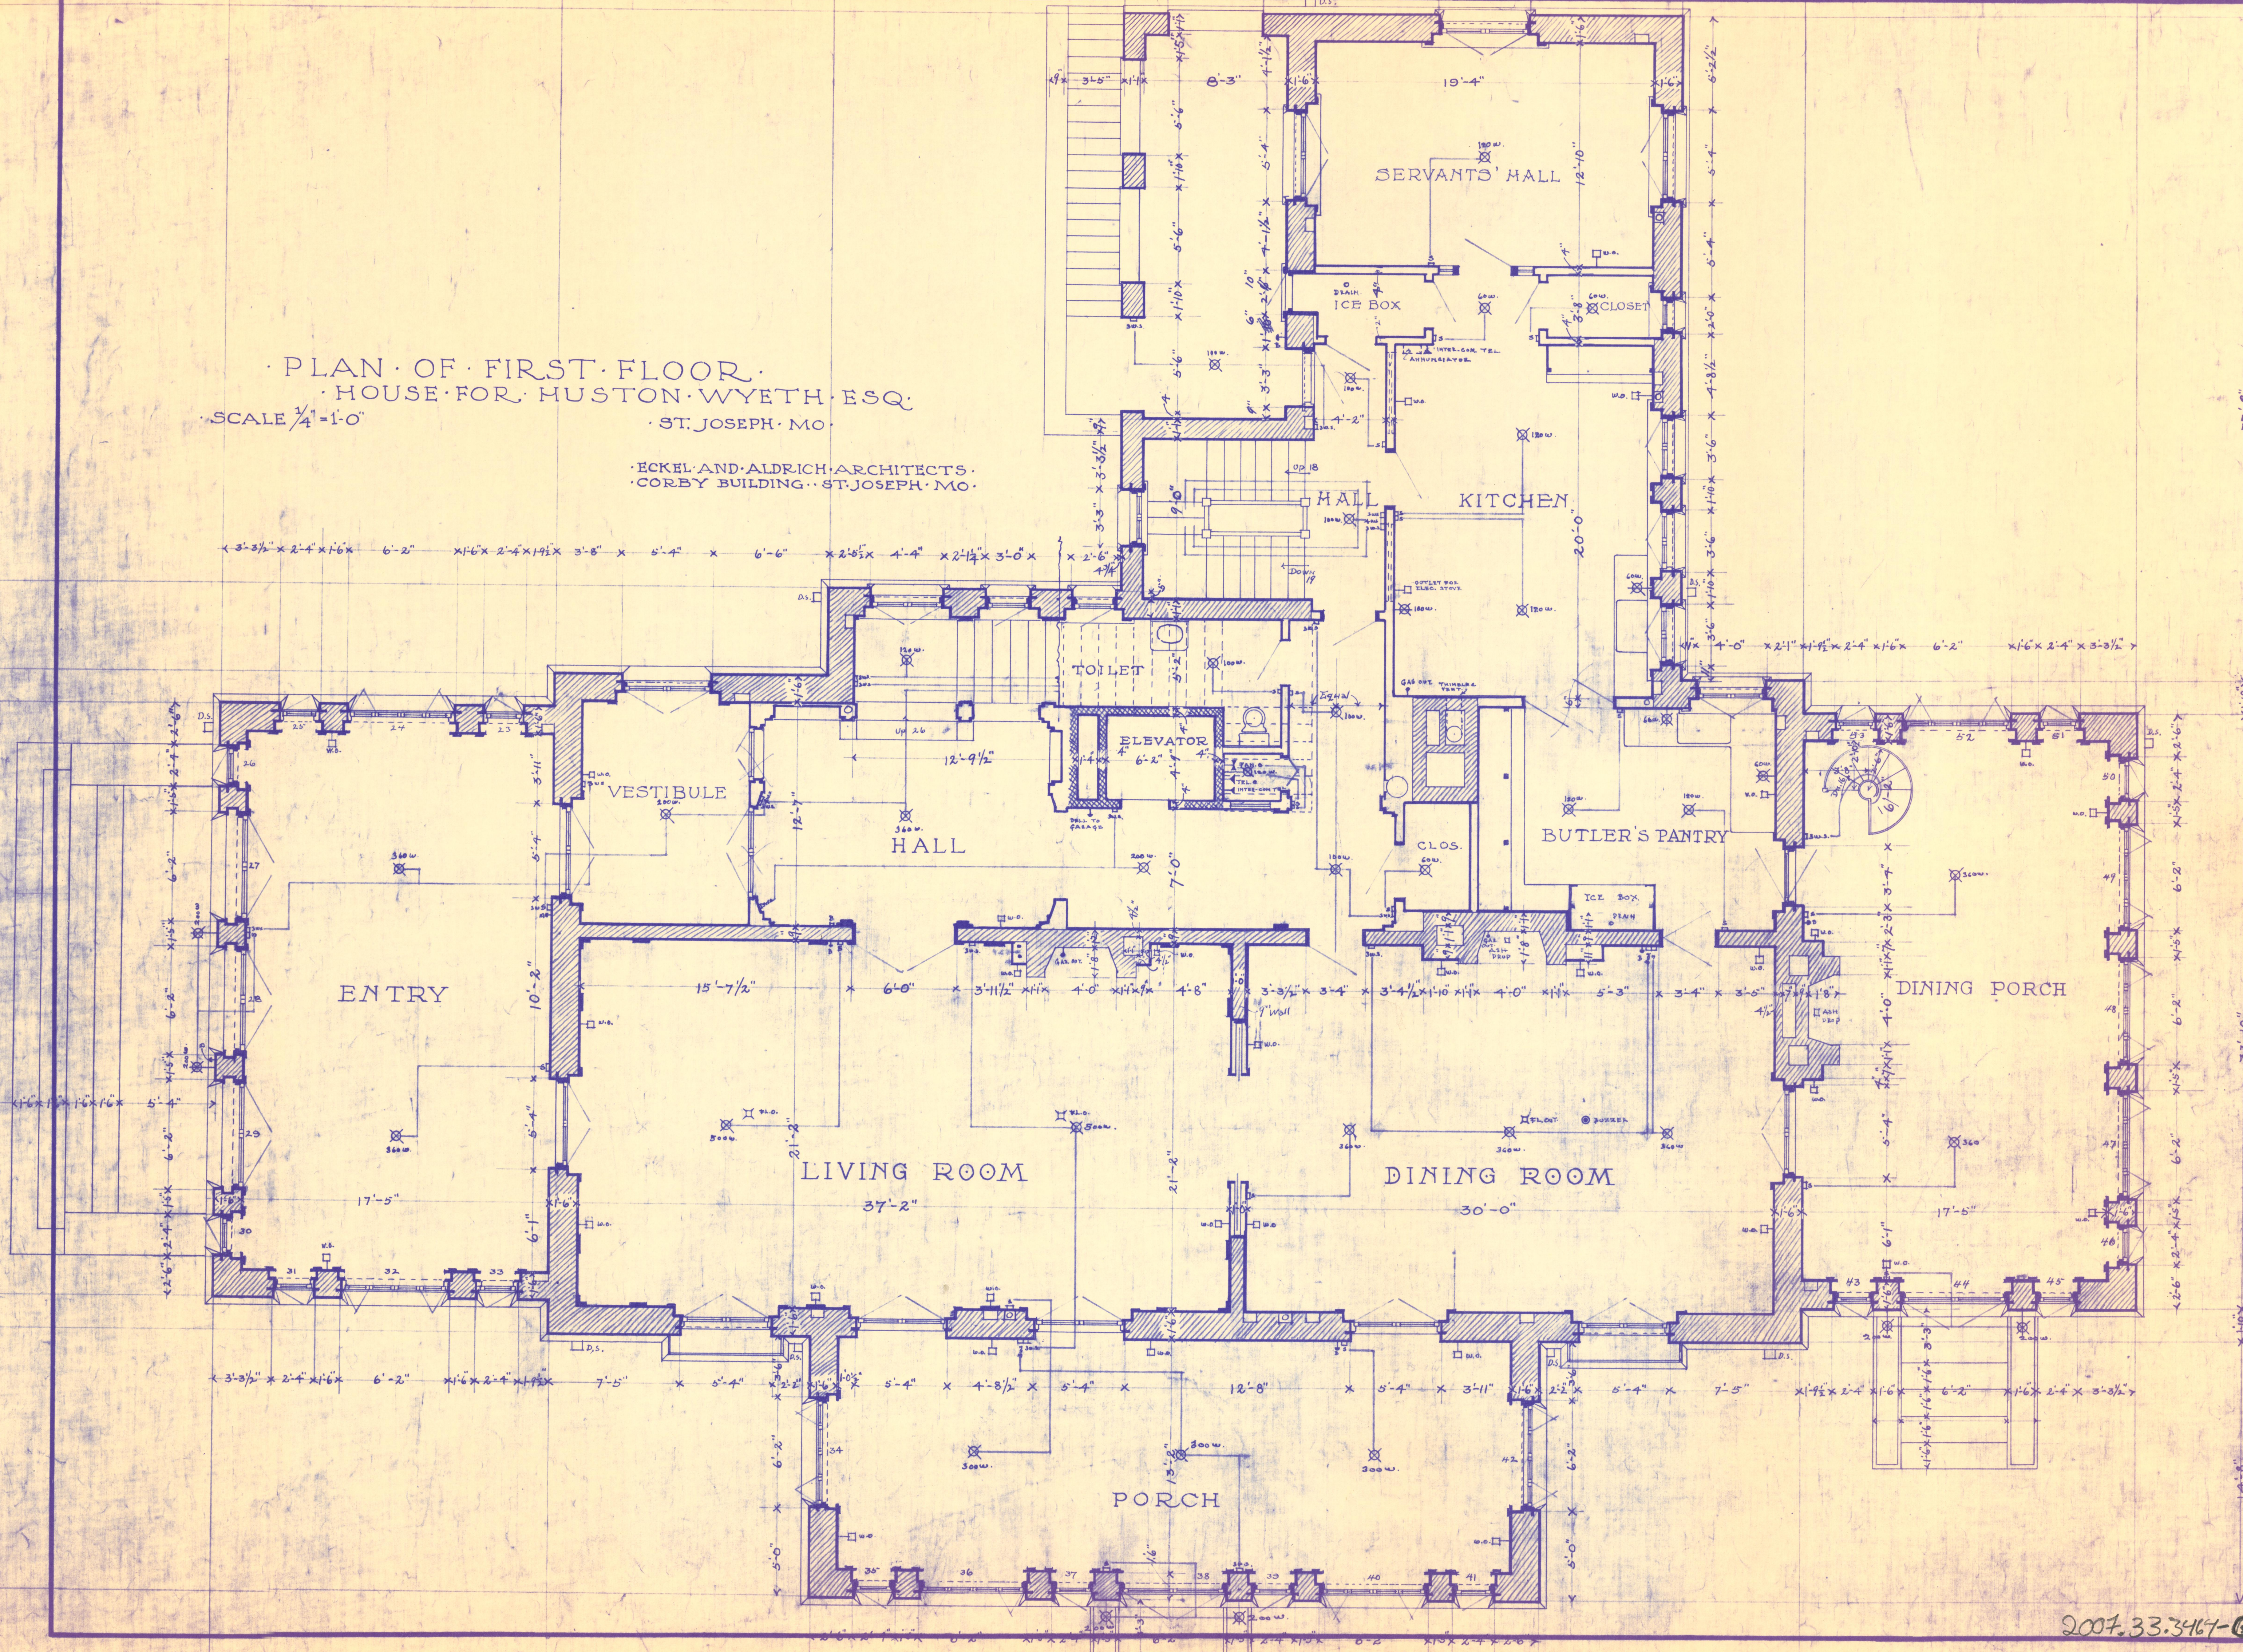

Brunner & Brunner

architects & engineers, inc.

- JOB NUMBER
- DATE
- DRAWN BY
- CHECKED BY
- REVISIONS

(816) 278-0809

FIRST FEDERAL BUILDING 106 S. 7TH ST. JOSEPH, MISSOURI 64501

SHEET NUMBER
TOTAL SHEETS

2007.33.3467-G