


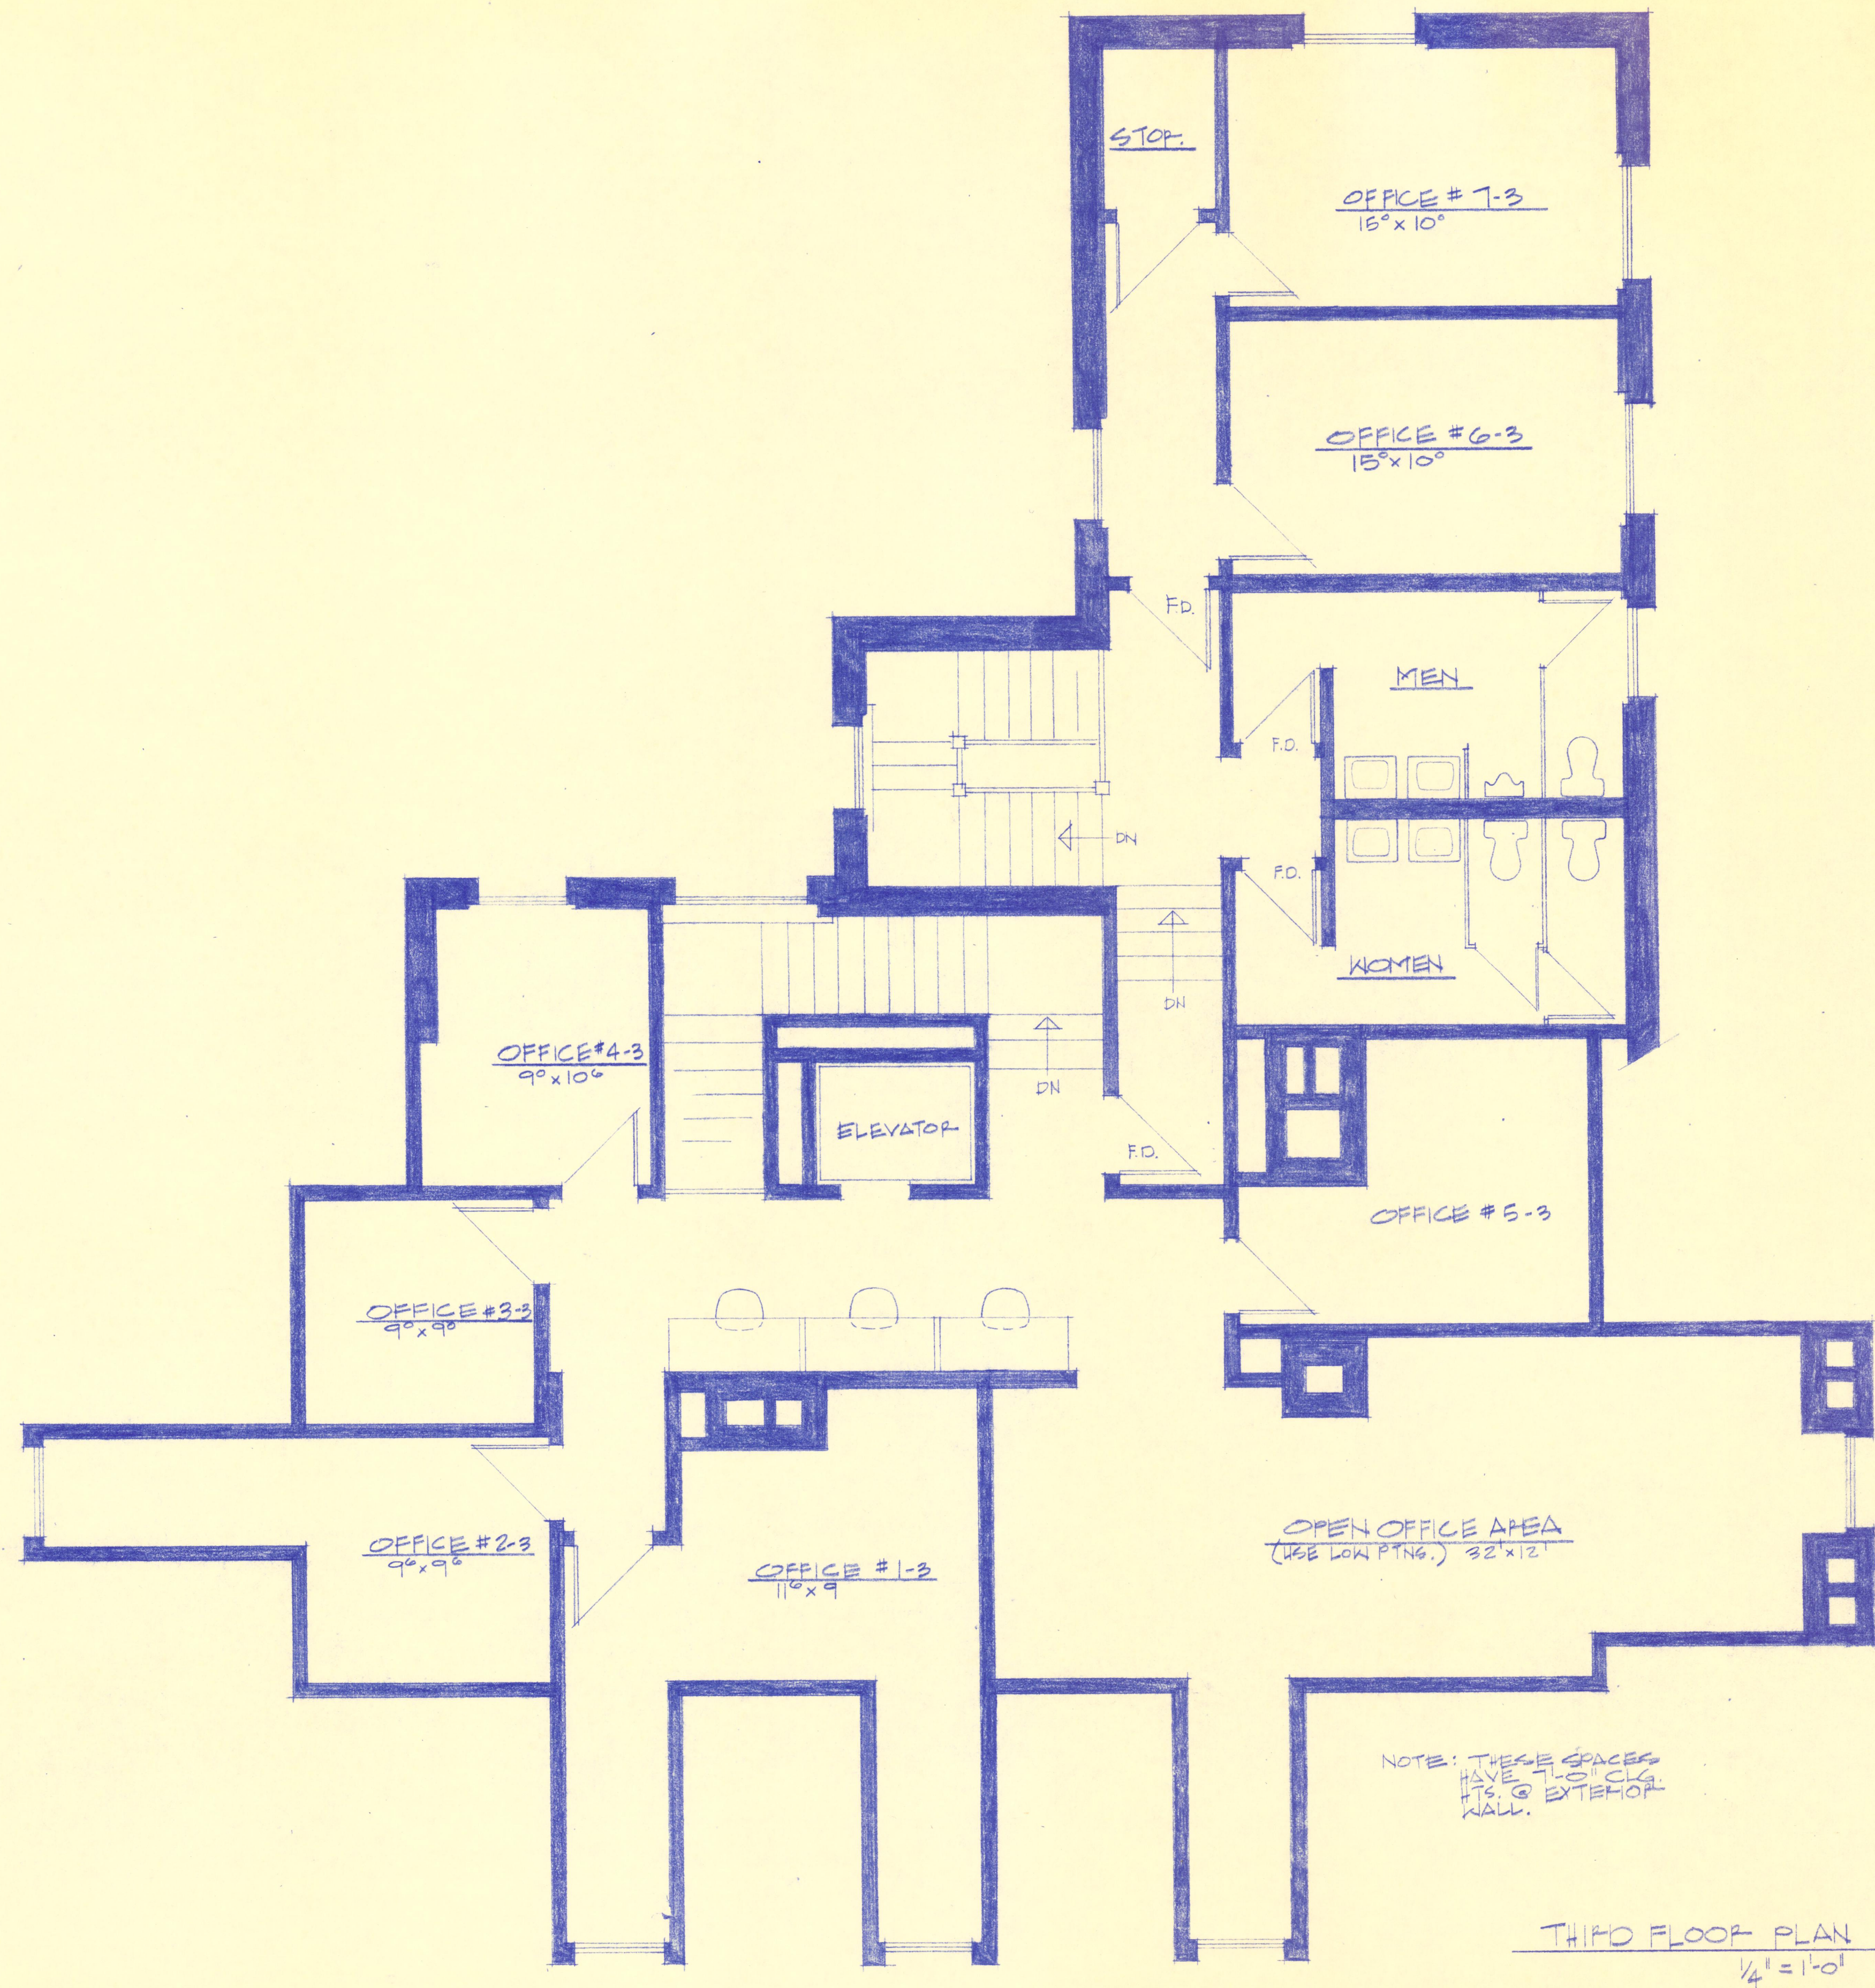

architects & engineers, inc.

Brunner & Brunner

- JOB NUMBER
- DATE
- DRAWN BY
- CHECKED BY
- REVISIONS

(316) 279-0809

FIRST FEDERAL BUILDING 106 S. 7TH. ST. JOSEPH, MISSOURI 64501

SHEET NUMBER
TOTAL SHEETS

2007.33.3464-1