


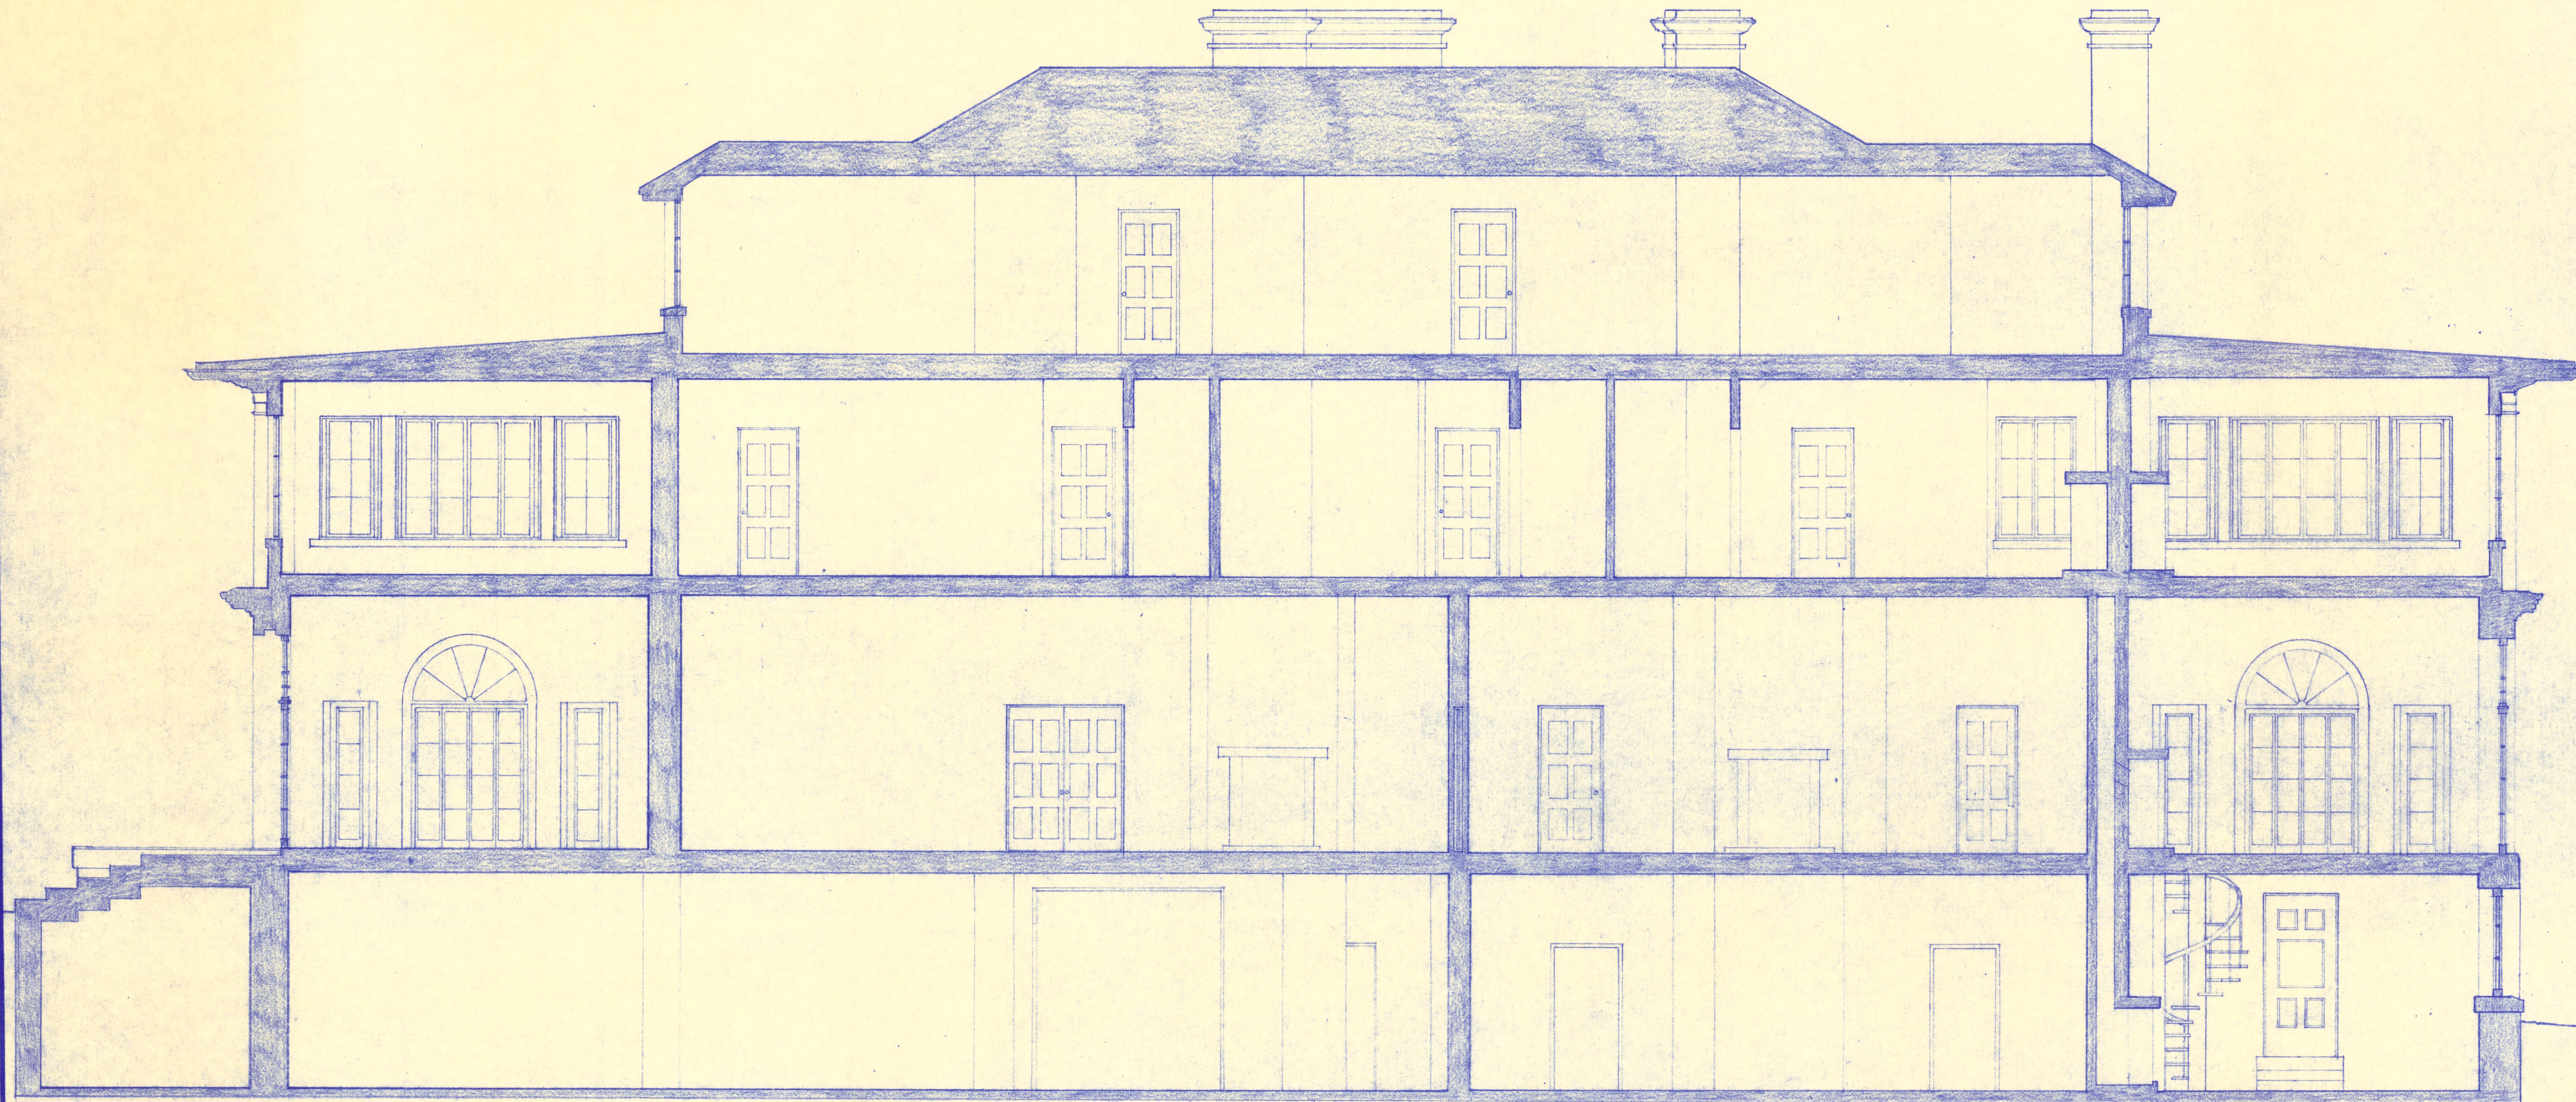

EAST-WEST SECTION
 HUSTON WYETH HOME
 SCALE: 1/4" = 1'-0"

architects & engineers, inc.

Brunner & Brunner

- JOB NUMBER
- DATE
- DRAWN BY
- CHECKED BY
- REVISIONS

(816) 279-0809

FIRST FEDERAL BUILDING 106 S. 7TH. ST. JOSEPH, MISSOURI 64501

SHEET NUMBER
 TOTAL SHEETS

2007.33.3464-N