


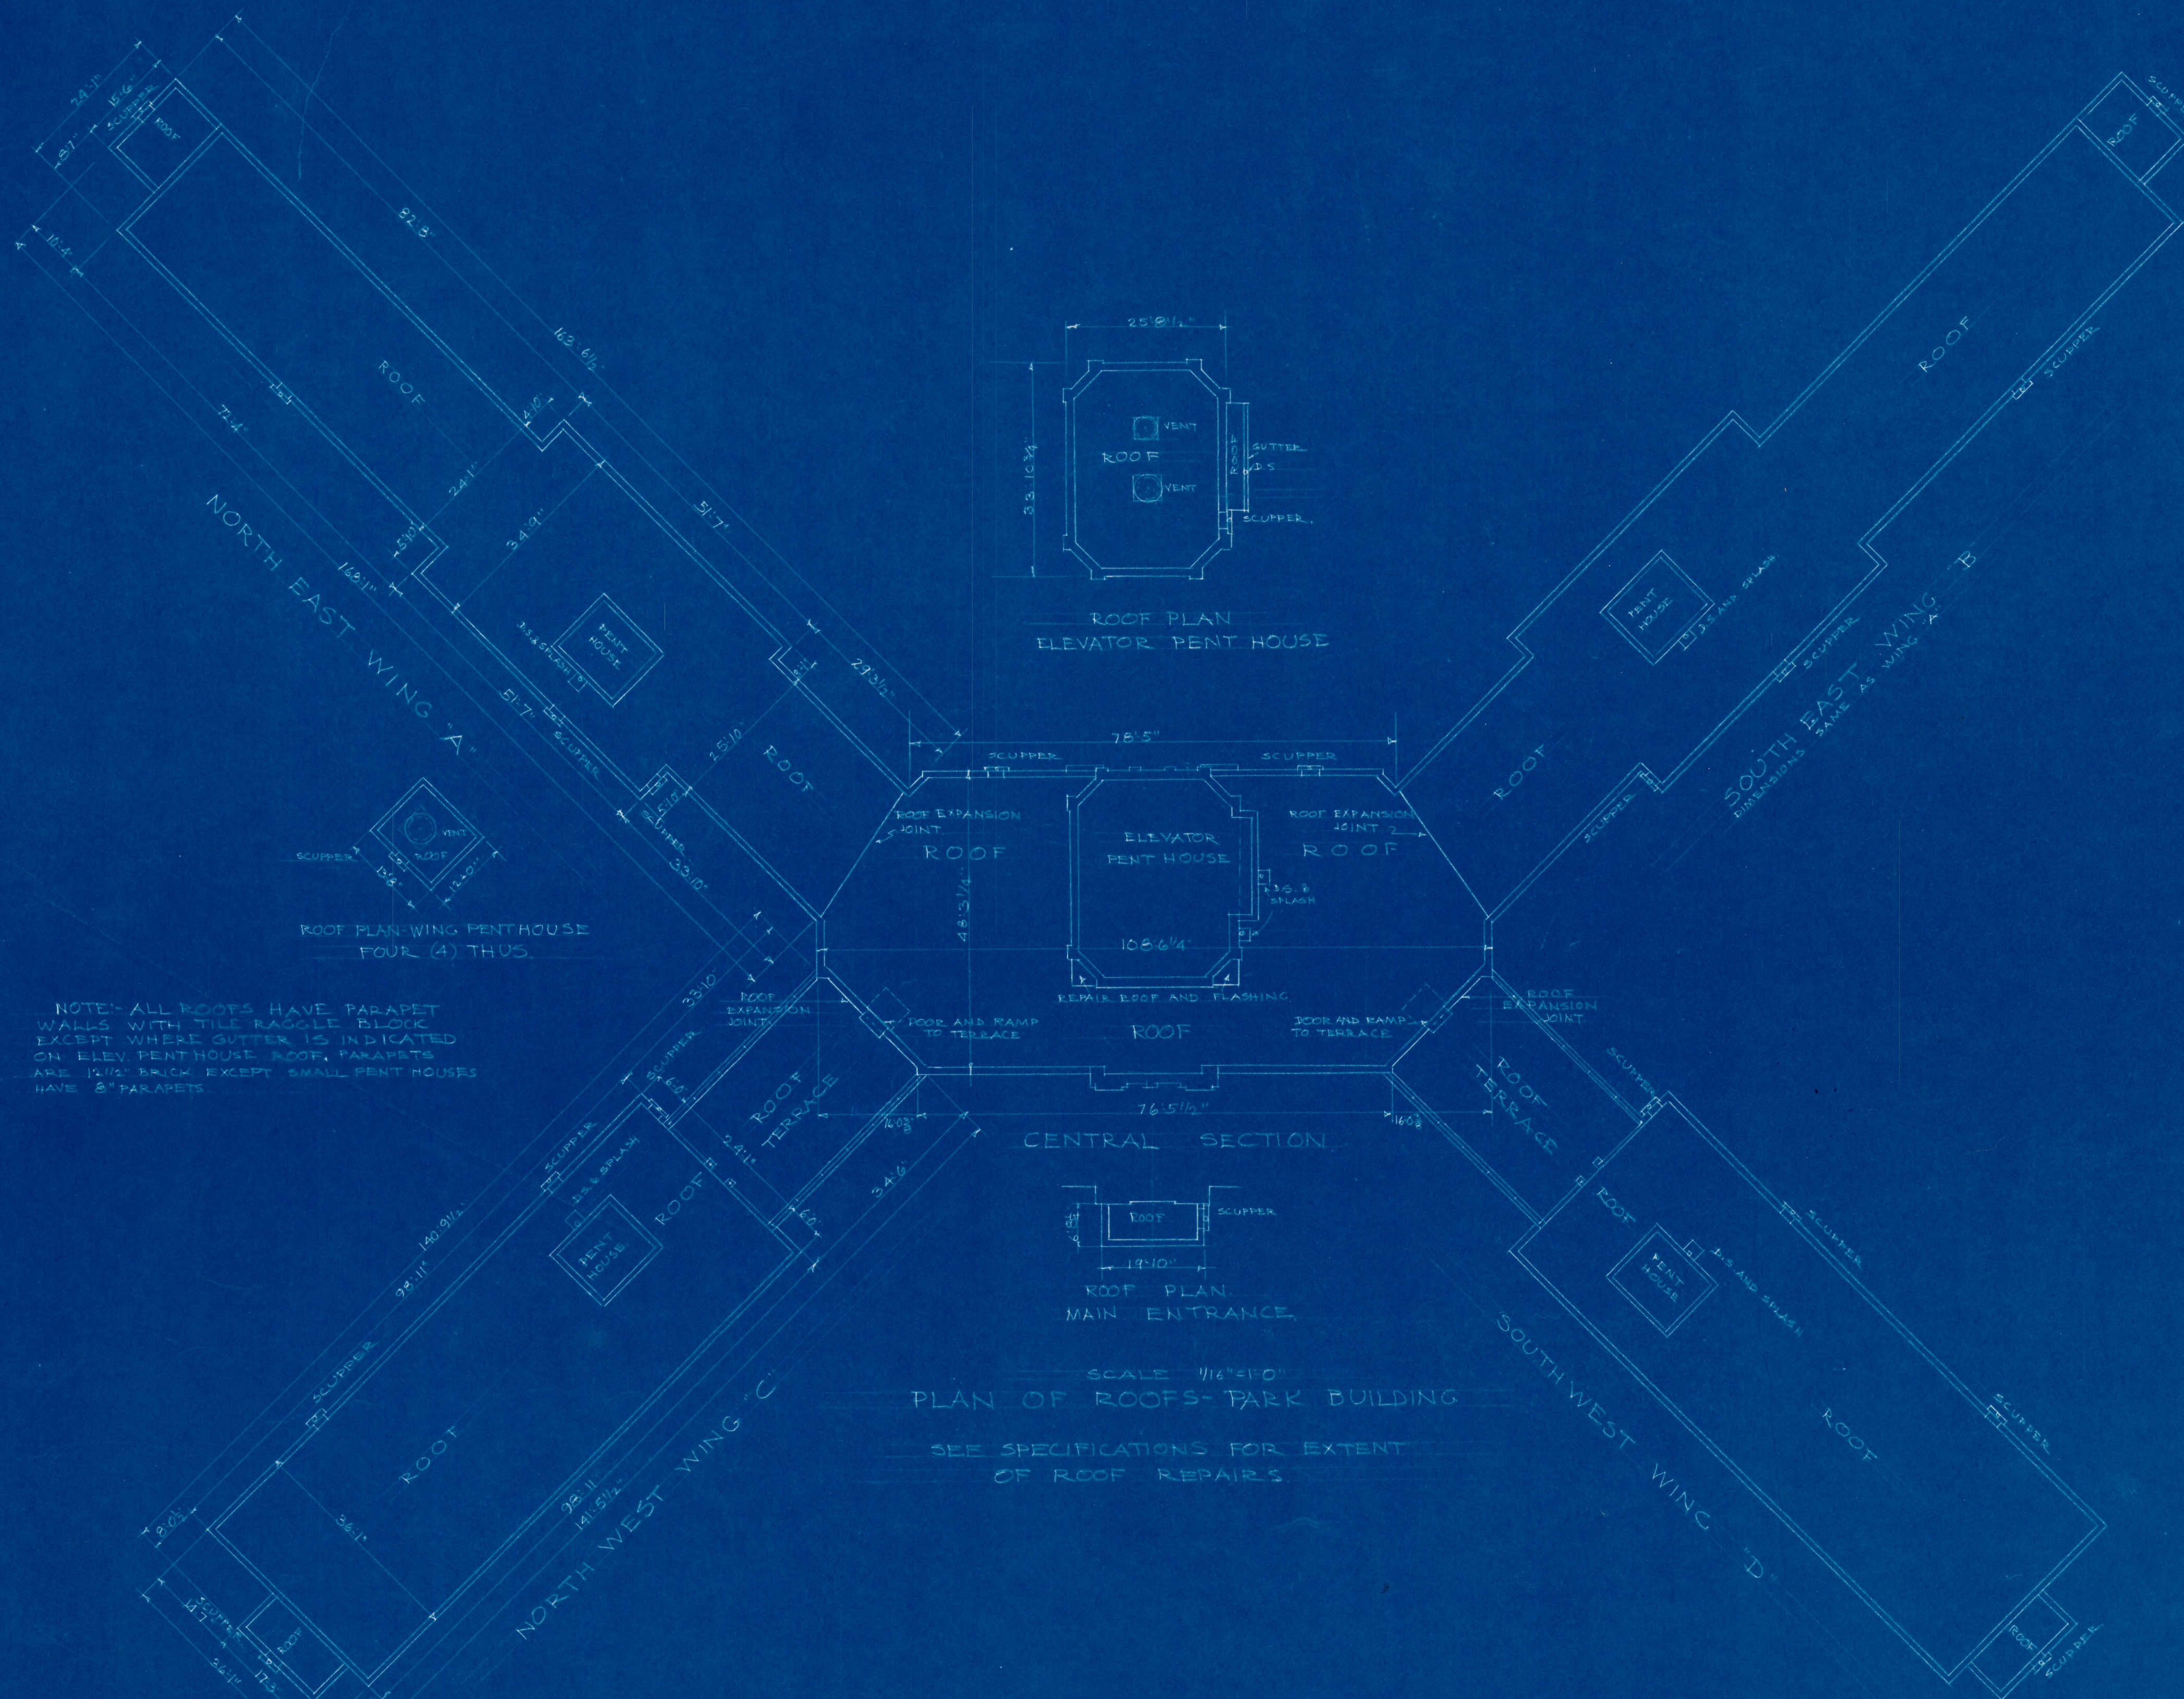

NOTE: ALL ROOFS HAVE PARAPET WALLS WITH TILE RAGGLE BLOCK EXCEPT WHERE GUTTER IS INDICATED ON ELEV. PENTHOUSE ROOF. PARAPETS ARE 12\"/>

SCALE 1/16\"/>


SCALE 3\"/>

SCALE 3\"/>

SCALE 3\"/>

SCALE 3\"/>

SCALE 3\"/>

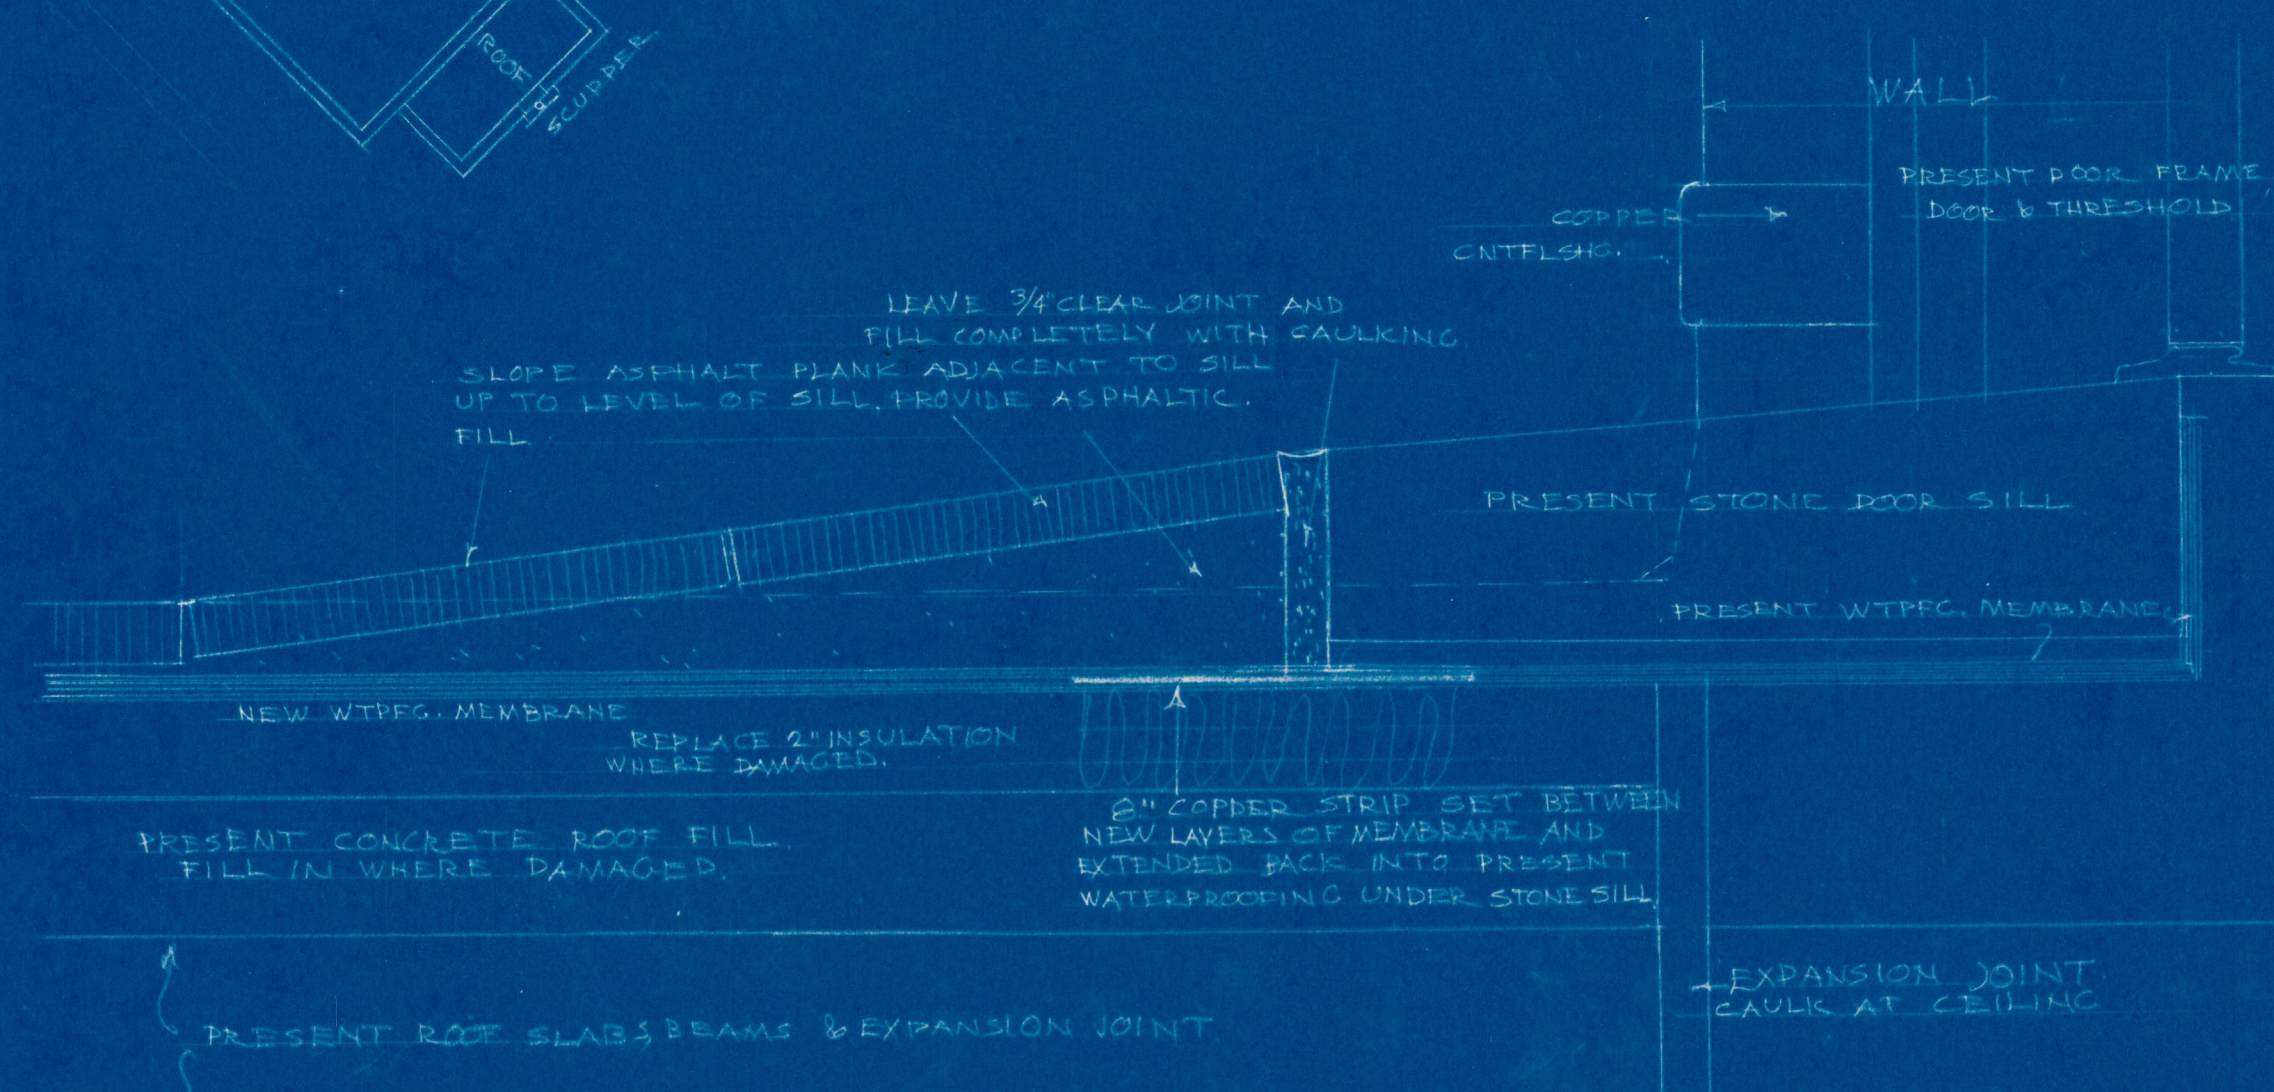

SCALE 3\"/>

ROOF REPAIRS-PARK BUILDING			
MISSOURI	STATE HOSPITAL No. 2	ST. JOSEPH, MISSOURI	SHEET
DATE	JAMES T. BLAIR, JR., GOVERNOR		1
SEPT. 15, 1958	LICKEL AND ALDRICH, ARCHITECTS	ST. JOSEPH, MISSOURI	
APPROVED	APPROVED		
DEPT. OF HEALTH & WELFARE	CHIEF OF PLANNING AND CONSTRUCTION		