


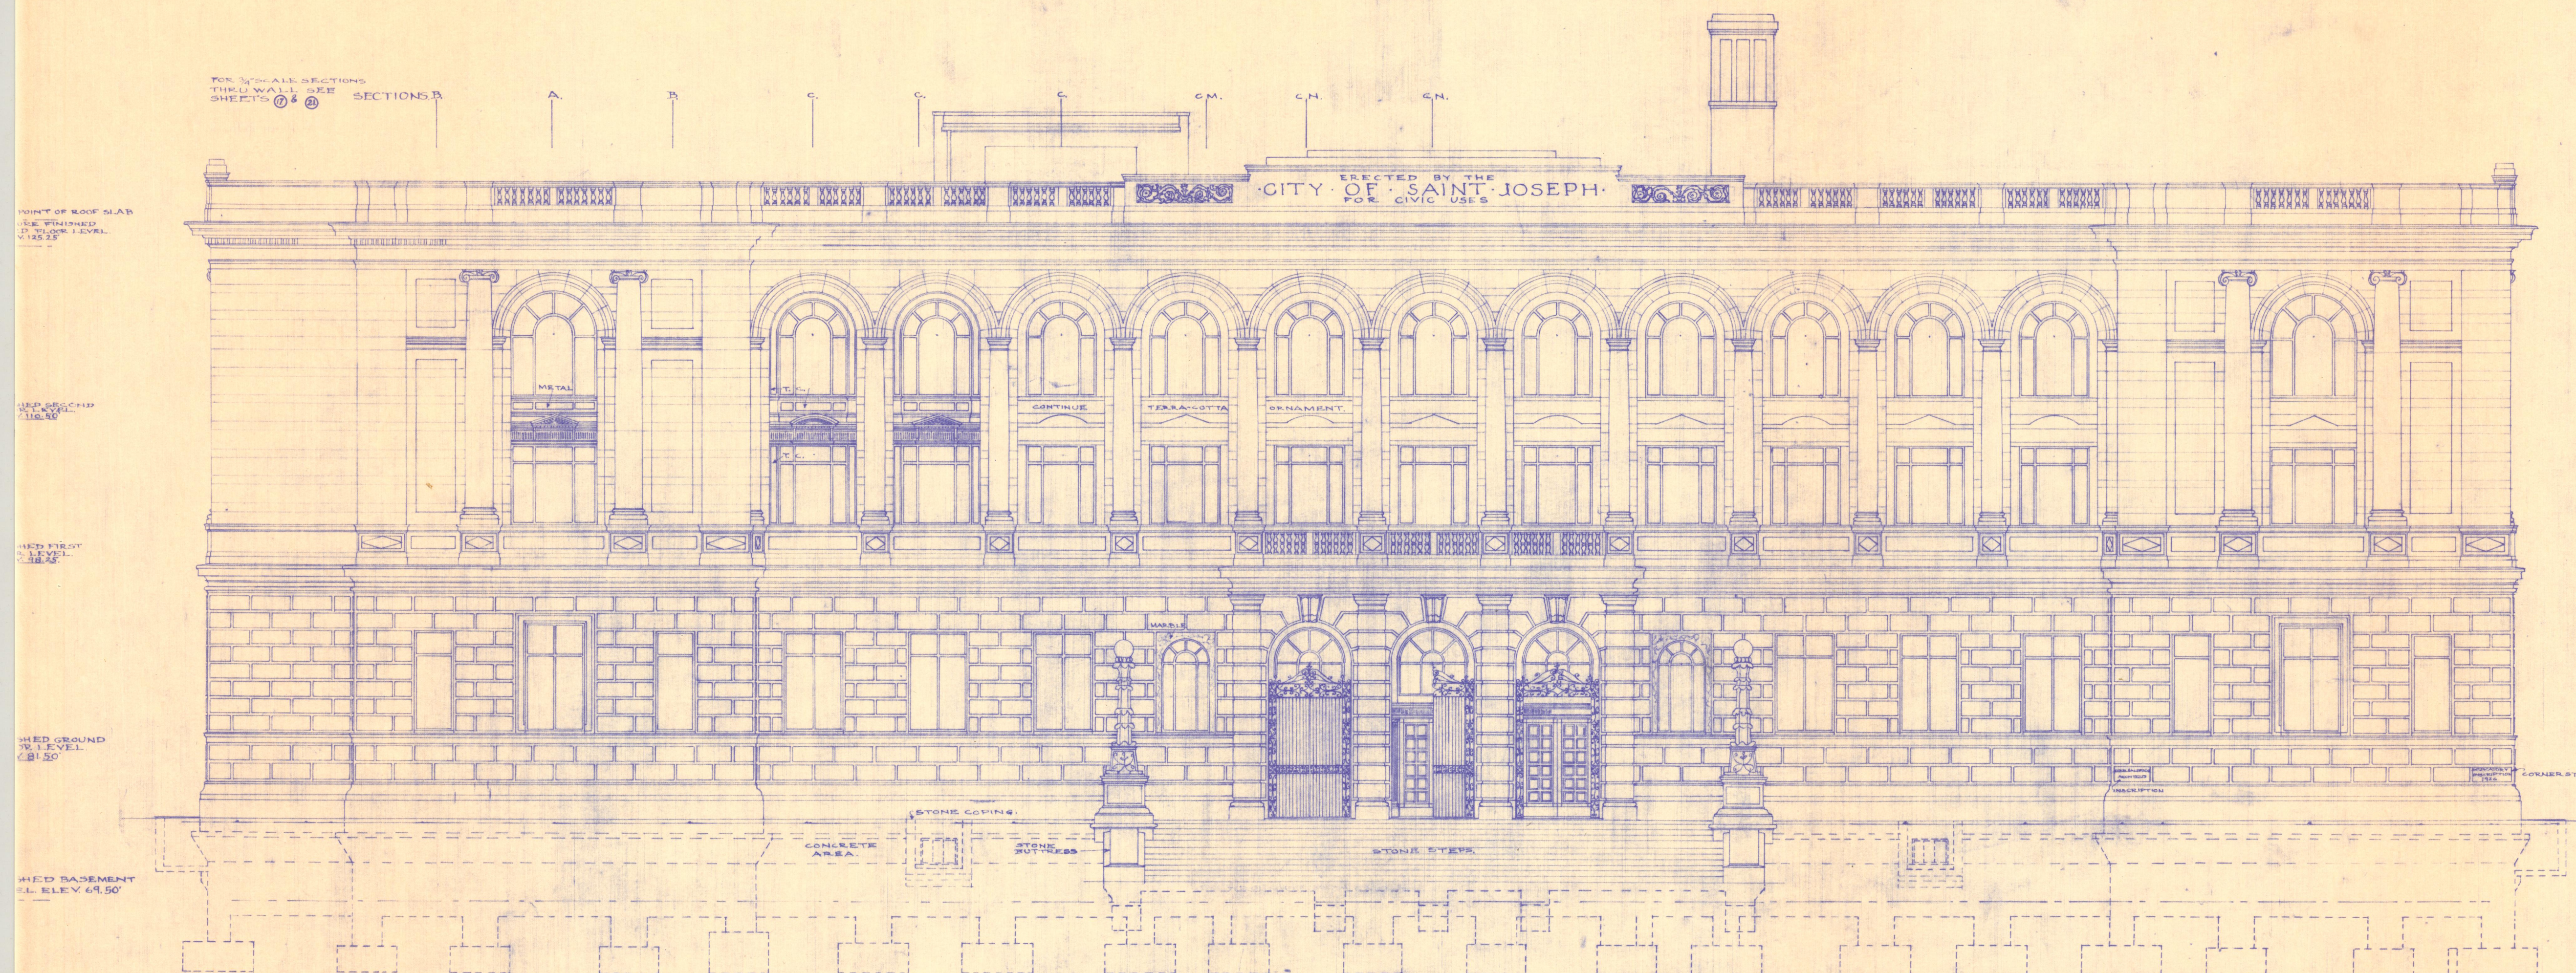

SCALE 1/8"=1'-0"
SOUTH (JULE STREET) ELEVATION

~ CITY HALL ~
ST. JOSEPH, MISSOURI.

DATE
JUNE 22, 1923
ECKEL AND ALDRICH
ARCHITECTS
ST. JOSEPH, MO. LOS ANGELES.

SHEET
7

NOTE:-
Contractor will verify all
dimensions on the drawings
and report any discrepancies
to the Architects.

2007.33.429B