


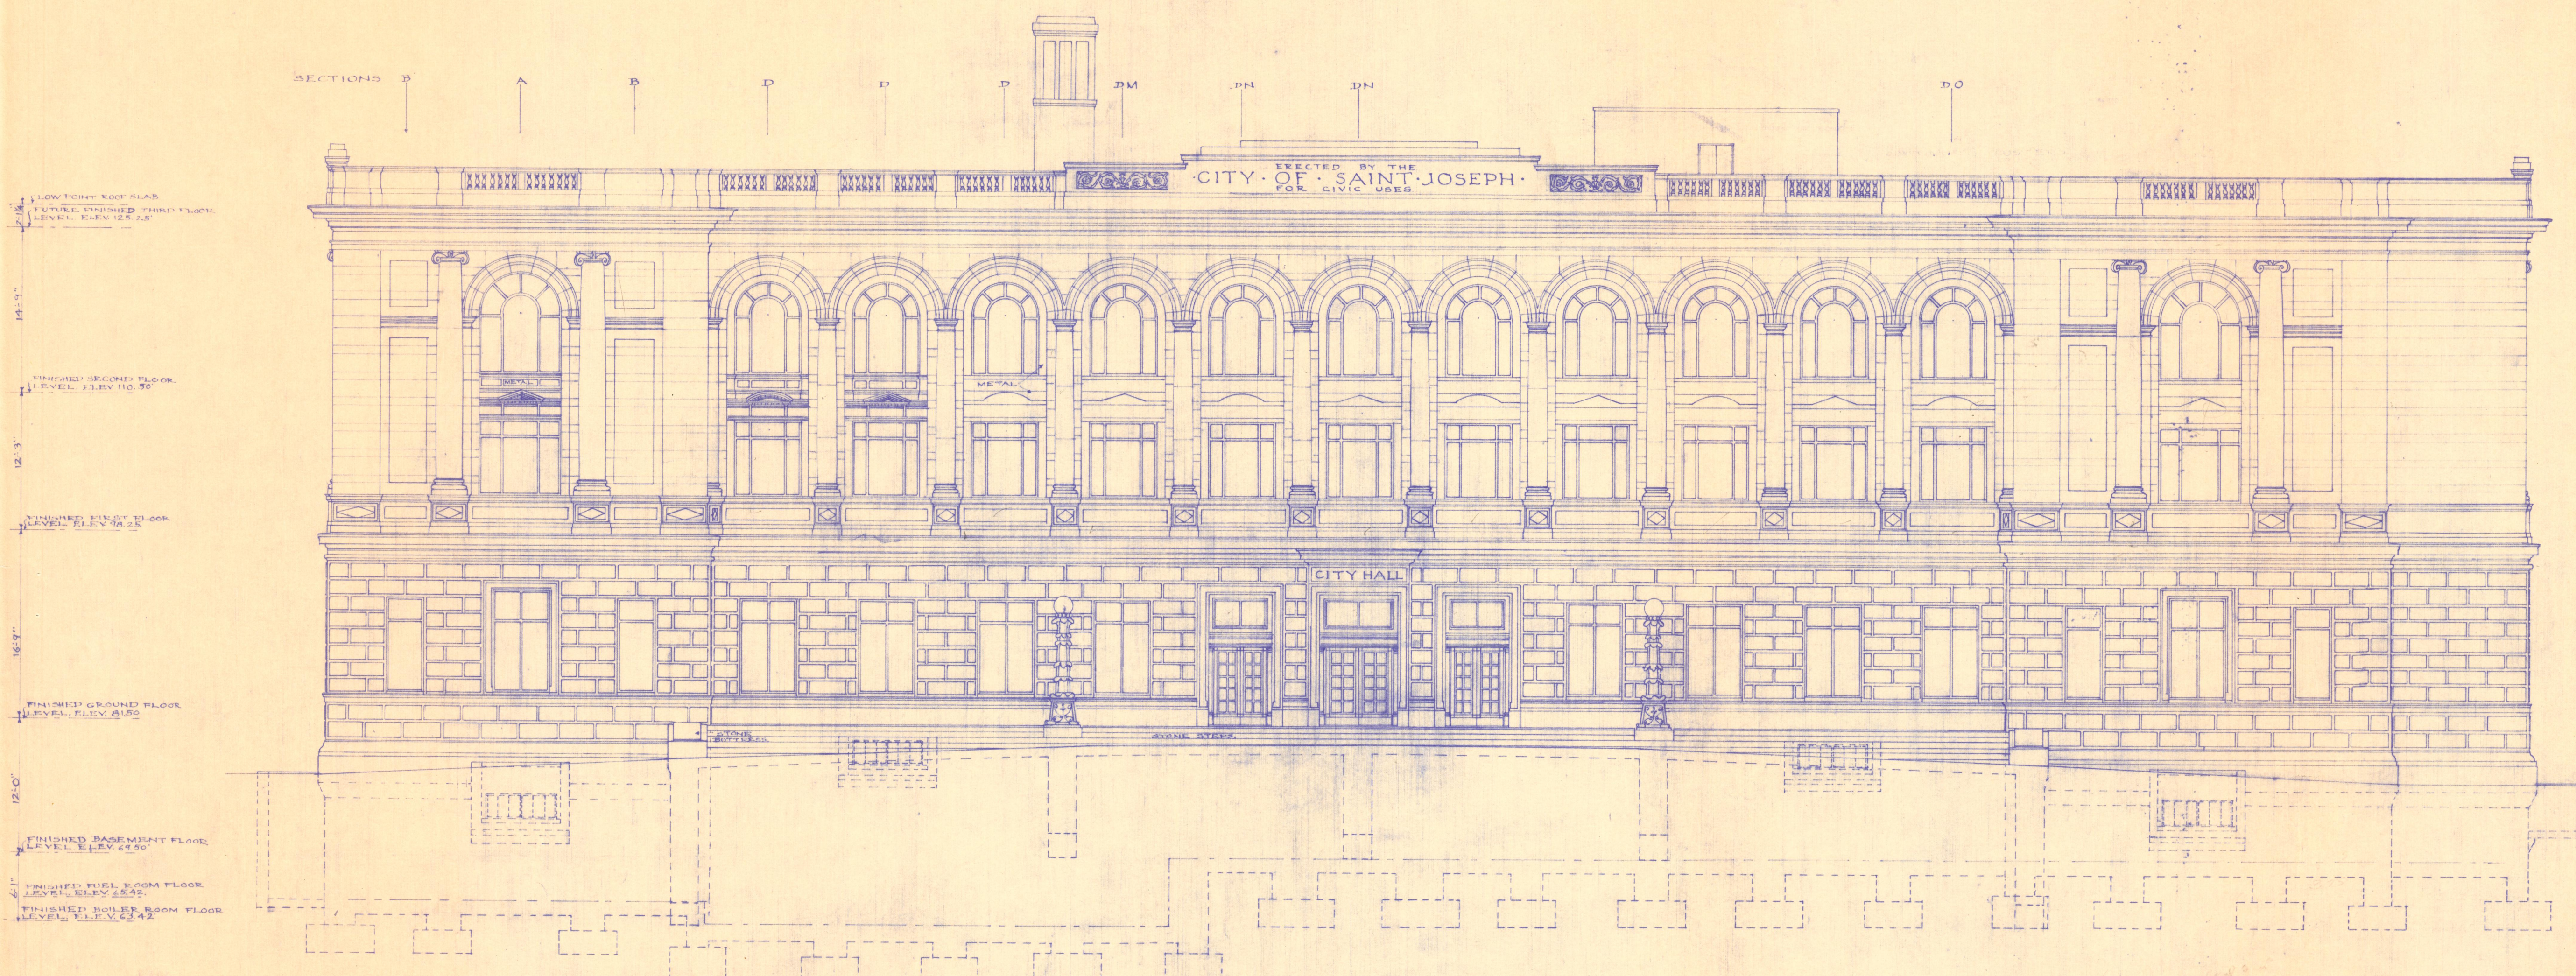

4.8

SCALE 1/8"=1'-0"
NORTH (FREDERICK AVE) ELEVATION.

~ CITY HALL ~
ST. JOSEPH, MISSOURI.

NOTE:-
Contractor will verify all
dimensions on the drawings
and report any discrepancies
to the Architects.

DATE
JUNE 22, 1925.
ECKEL AND ALDRICH
ARCHITECTS
ST. JOSEPH, MO. LOS ANGELES

SHEET
9

2007.33.4219 C

A-50