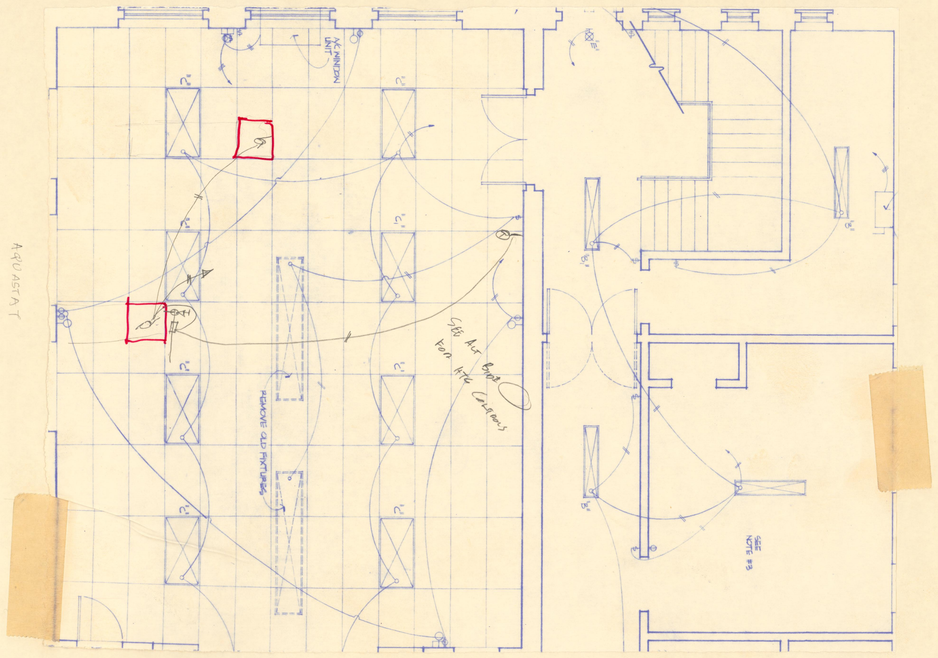

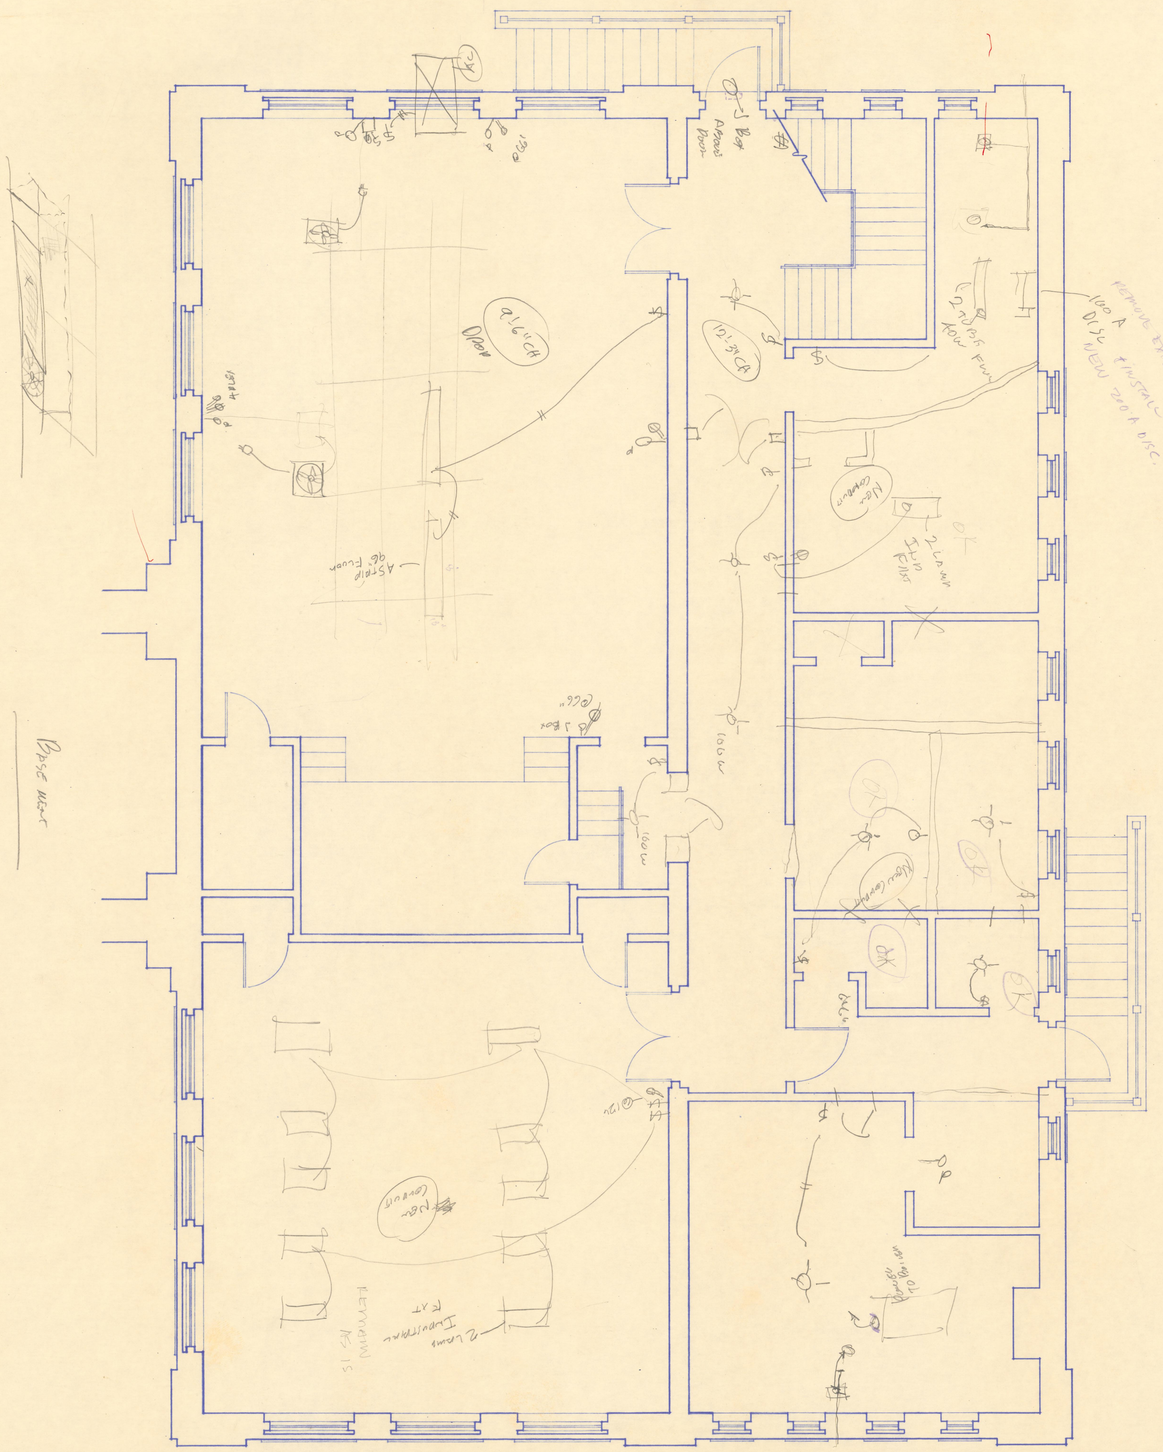

Brunner & Brunner architects & engineers, inc.

ST. JOSEPH, MISSOURI 64501 (816) 279-0809

ELECTRICAL RENOVATION

WASHINGTON PARK LIBRARY

THIRD & MARKET

REVISIONS | CHECKED BY | DRAWN BY | DATE | JOB NUMBER

SHEET NUMBER — TOTAL SHEETS