


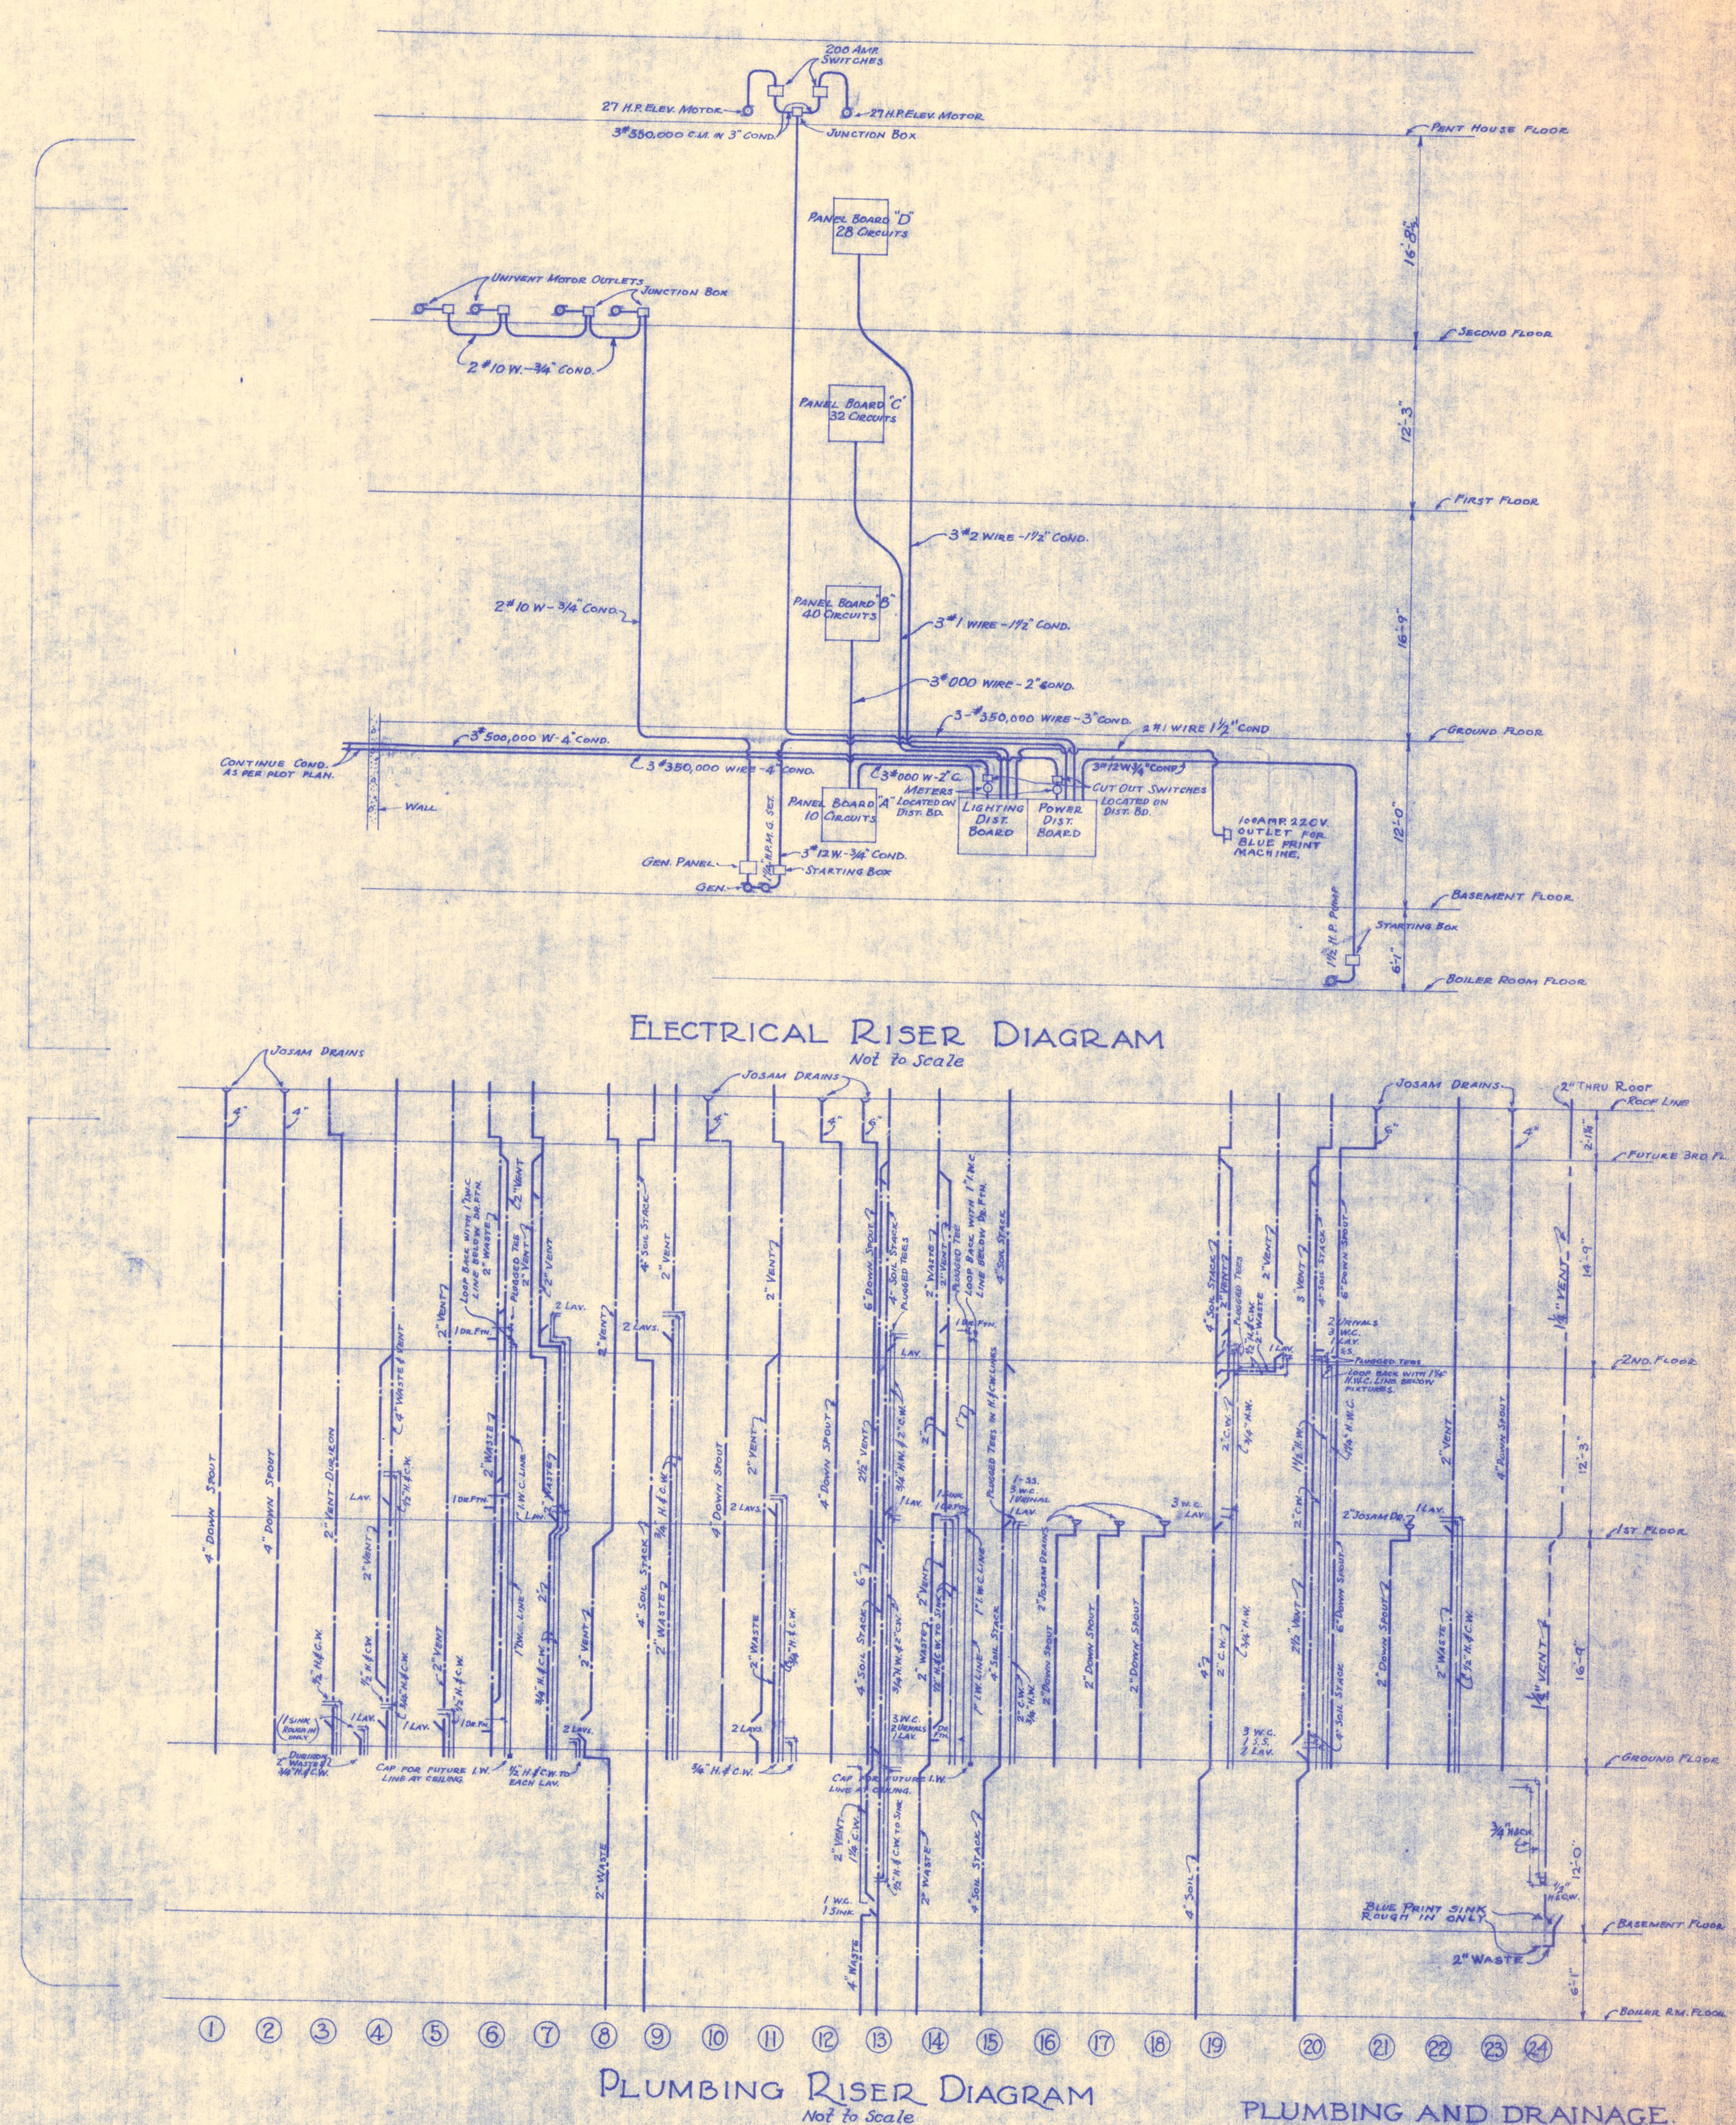

PLUMBING RISER DIAGRAM
Not to Scale.

~ CITY HALL ~
ST. JOSEPH, MISSOURI

DATE JUNE 22, 1925	ECKEL AND ALDRICH ARCHITECTS ST. JOSEPH, MO. LOS ANGELES
-----------------------	--

2007.33.4219E A-50