


NOTES
1. ALL LIGHT FIXTURES TYPE 'A' UNLESS NOTED OTHERWISE

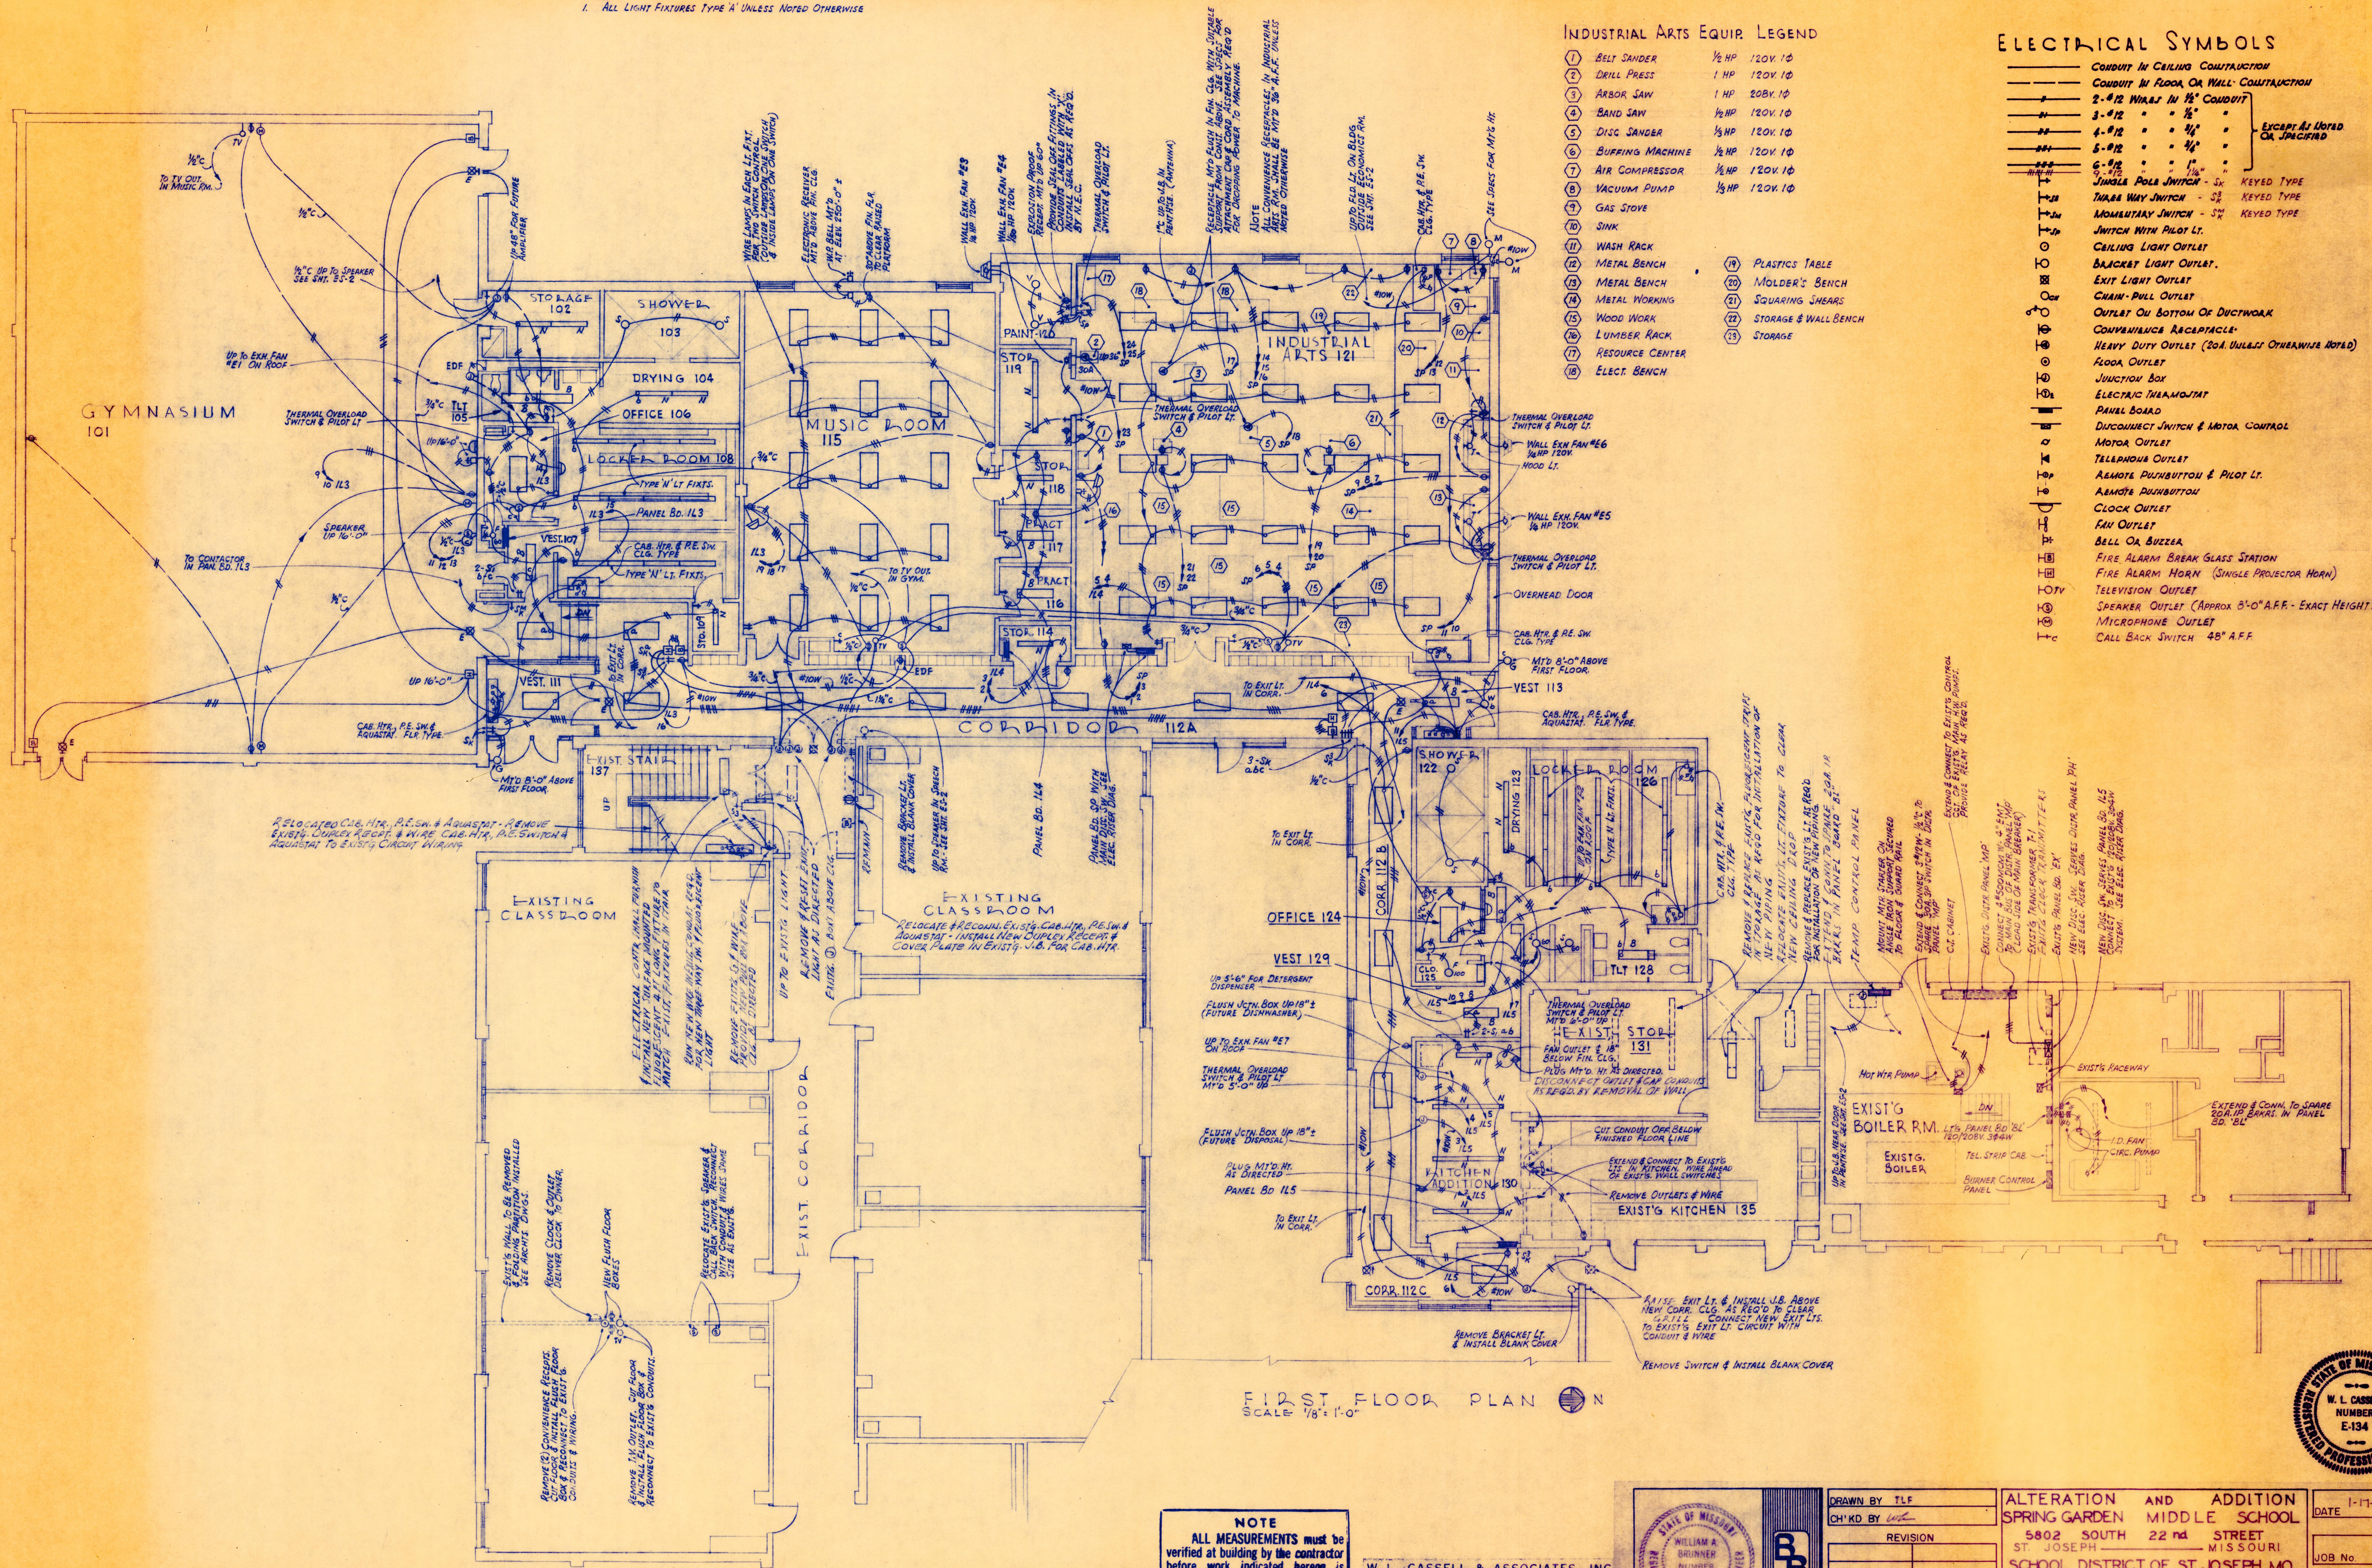

W.L. CASSELL & ASSOCIATES, INC.
MECHANICAL & ELECTRICAL ENGINEERS
912 BALTIMORE AVENUE
KANSAS CITY, MISSOURI 64105

DRAWN BY TLF	ALTERATION AND ADDITION	DATE 1-17-
CH'KD BY WLF	SPRING GARDEN MIDDLE SCHOOL	
REVISION	5802 SOUTH 22nd STREET	
	ST. JOSEPH MISSOURI	
	SCHOOL DISTRICT OF ST. JOSEPH, MO.	
BRUNNER & BRUNNER ARCHITECTS & ENGINEERS		JOB No.
1105 CORBY BUILDING 2007.33, 2325.Y		SHEET No.