


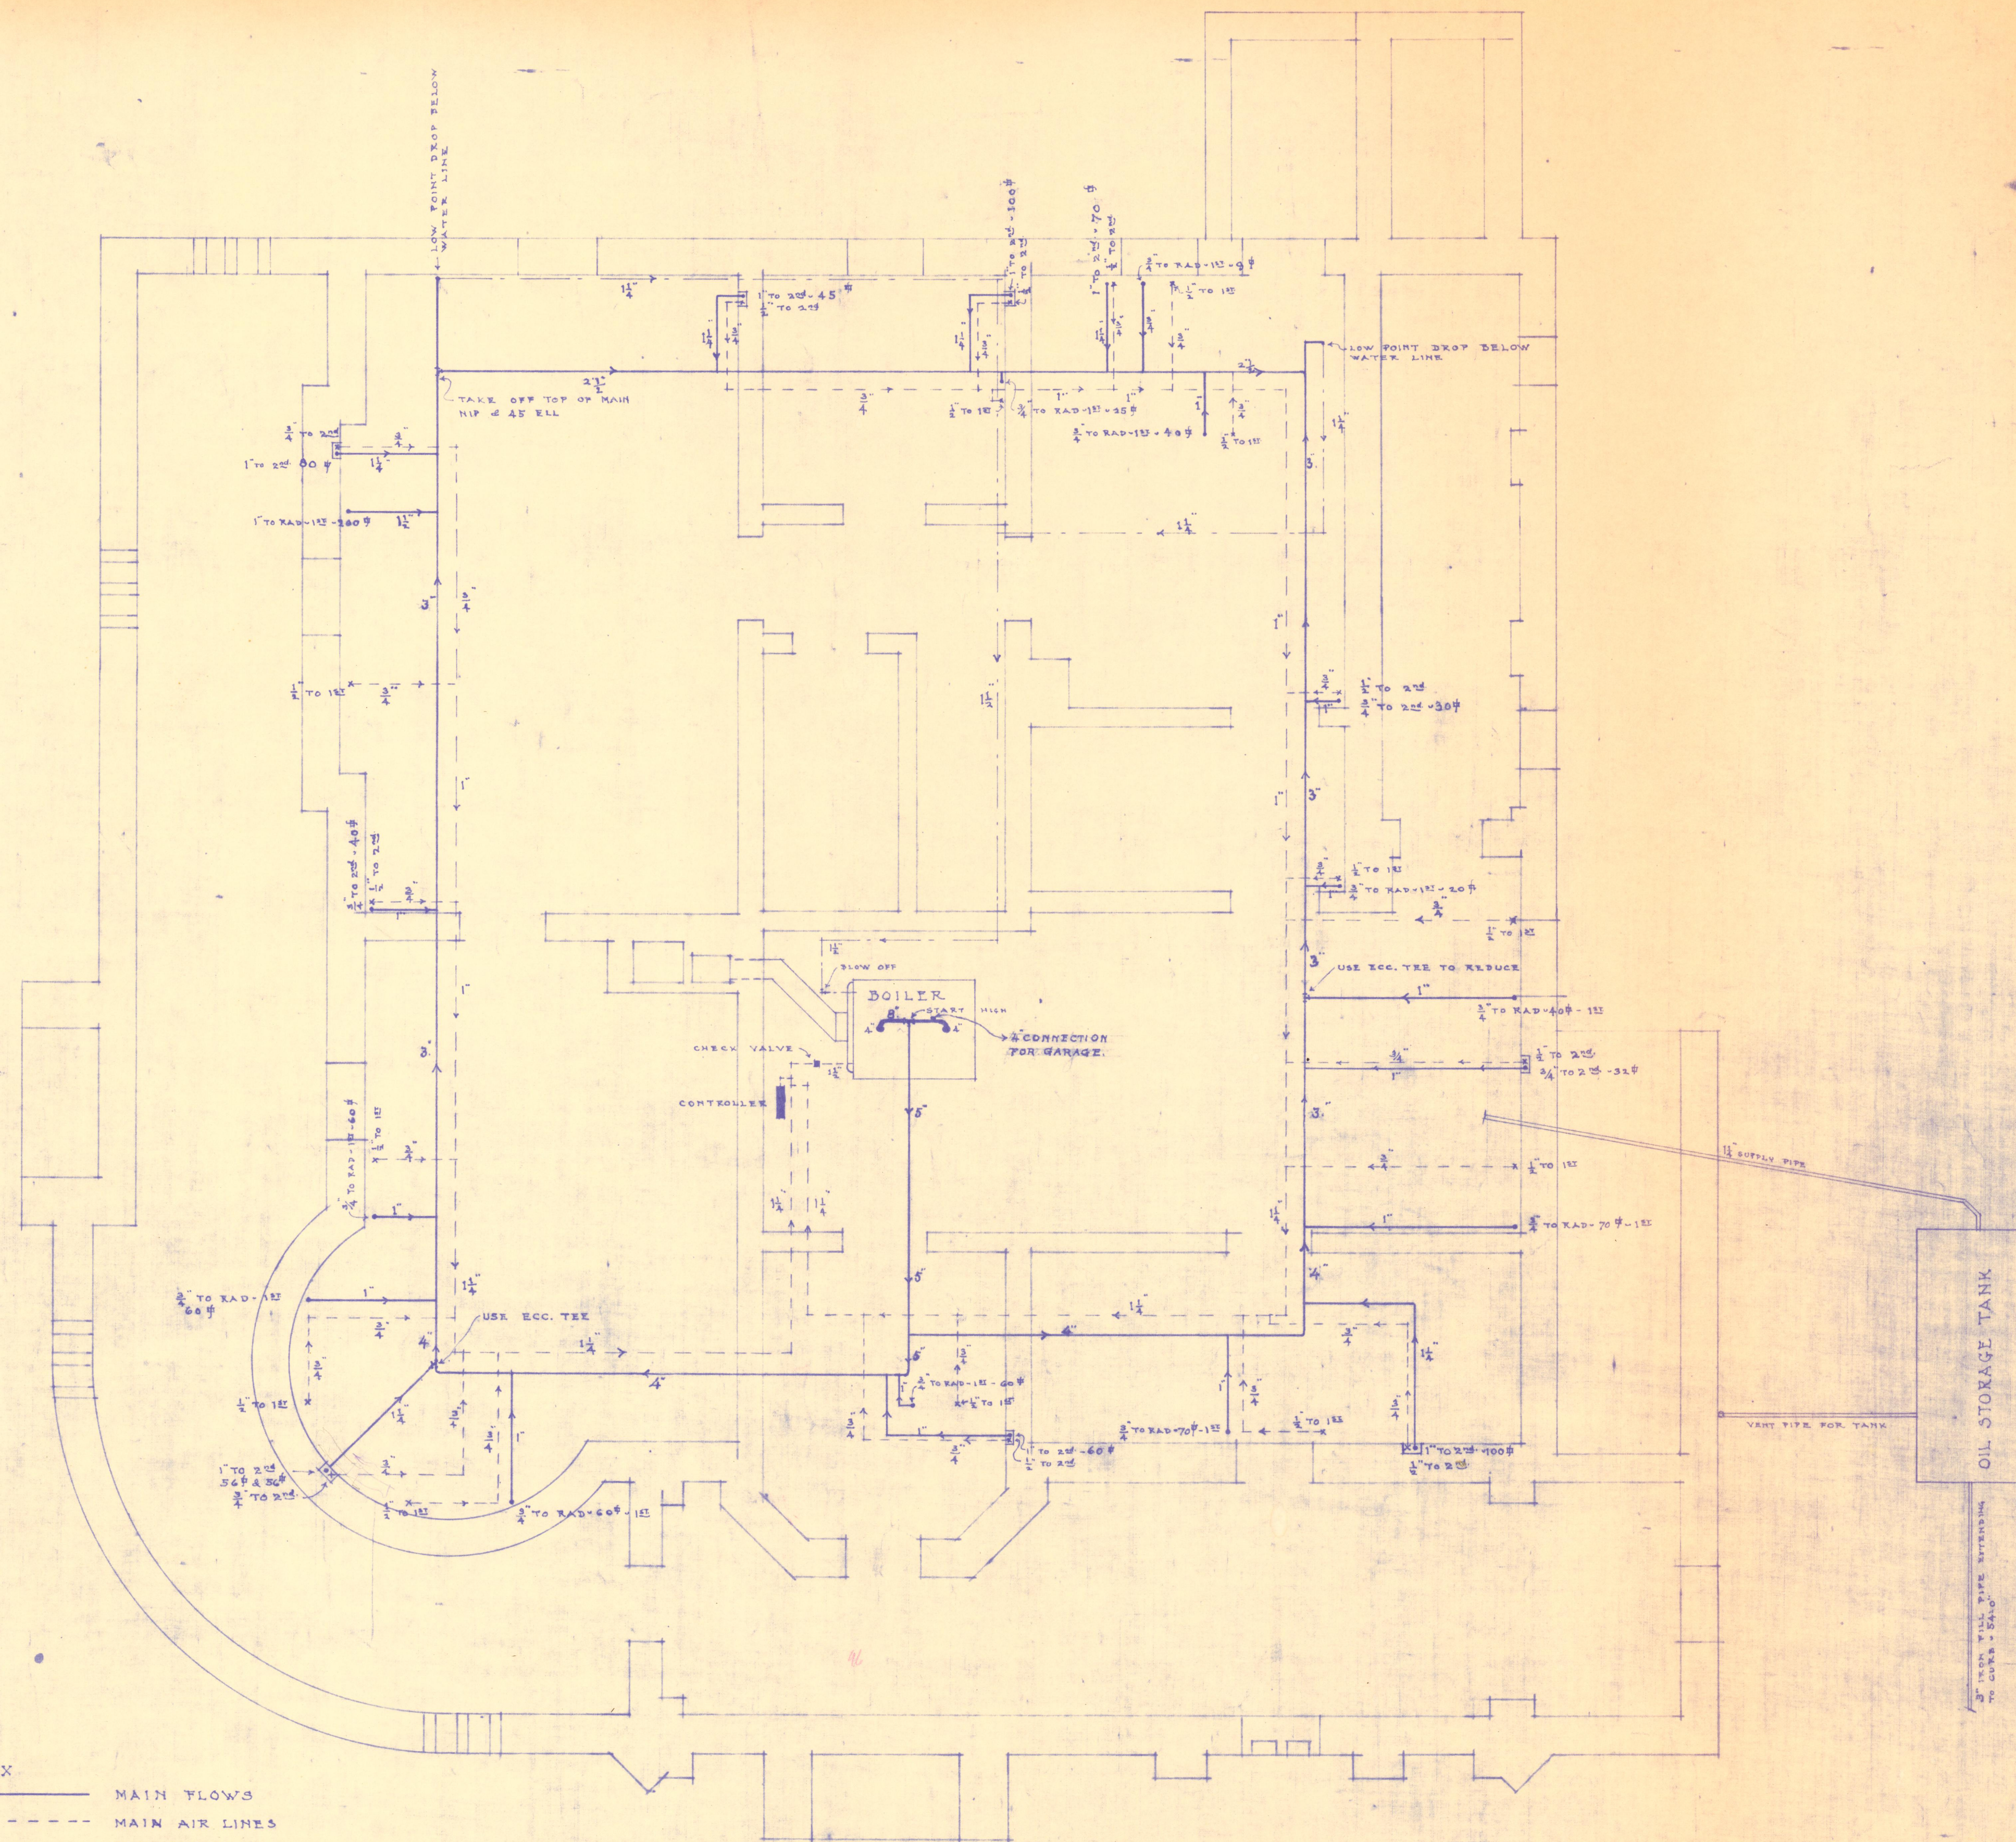

INDEX
 ——— MAIN FLOWS
 - - - - - MAIN AIR LINES
 BLEEDERS

NOTE:-
 PITCH ALL PIPES IN DIRECTION INDICATED BY ARROWS --
 PITCH MAIN SUPPLY, RETURN AIR LINES $\frac{1}{4}$ " IN 10' -- ALL BRANCHES
 FROM MAIN SUPPLY AND RETURN AIR LINES TO BE TAKEN OFF
 TOP -- ALL RETURNS FROM RADIATORS TO BE $\frac{1}{4}$ " -- HORIZONTAL
 BRANCHES $\frac{3}{4}$ " -- PLACE SEDIMENT POKKEY IN BOTTOM OF AIR
 LINE BEFORE ENTERING BOILER --

BASEMENT HEATING PLAN VAPOR-VACUUM HEATING SYSTEM

HOUSE FOR DR. JACOB GEIGER
 WESTMINSTER PLACE

ECKEL AND ALDRICH ARCHITECTS
 CORDY BUILDING - ST. JOSEPH - MO. - 1911