


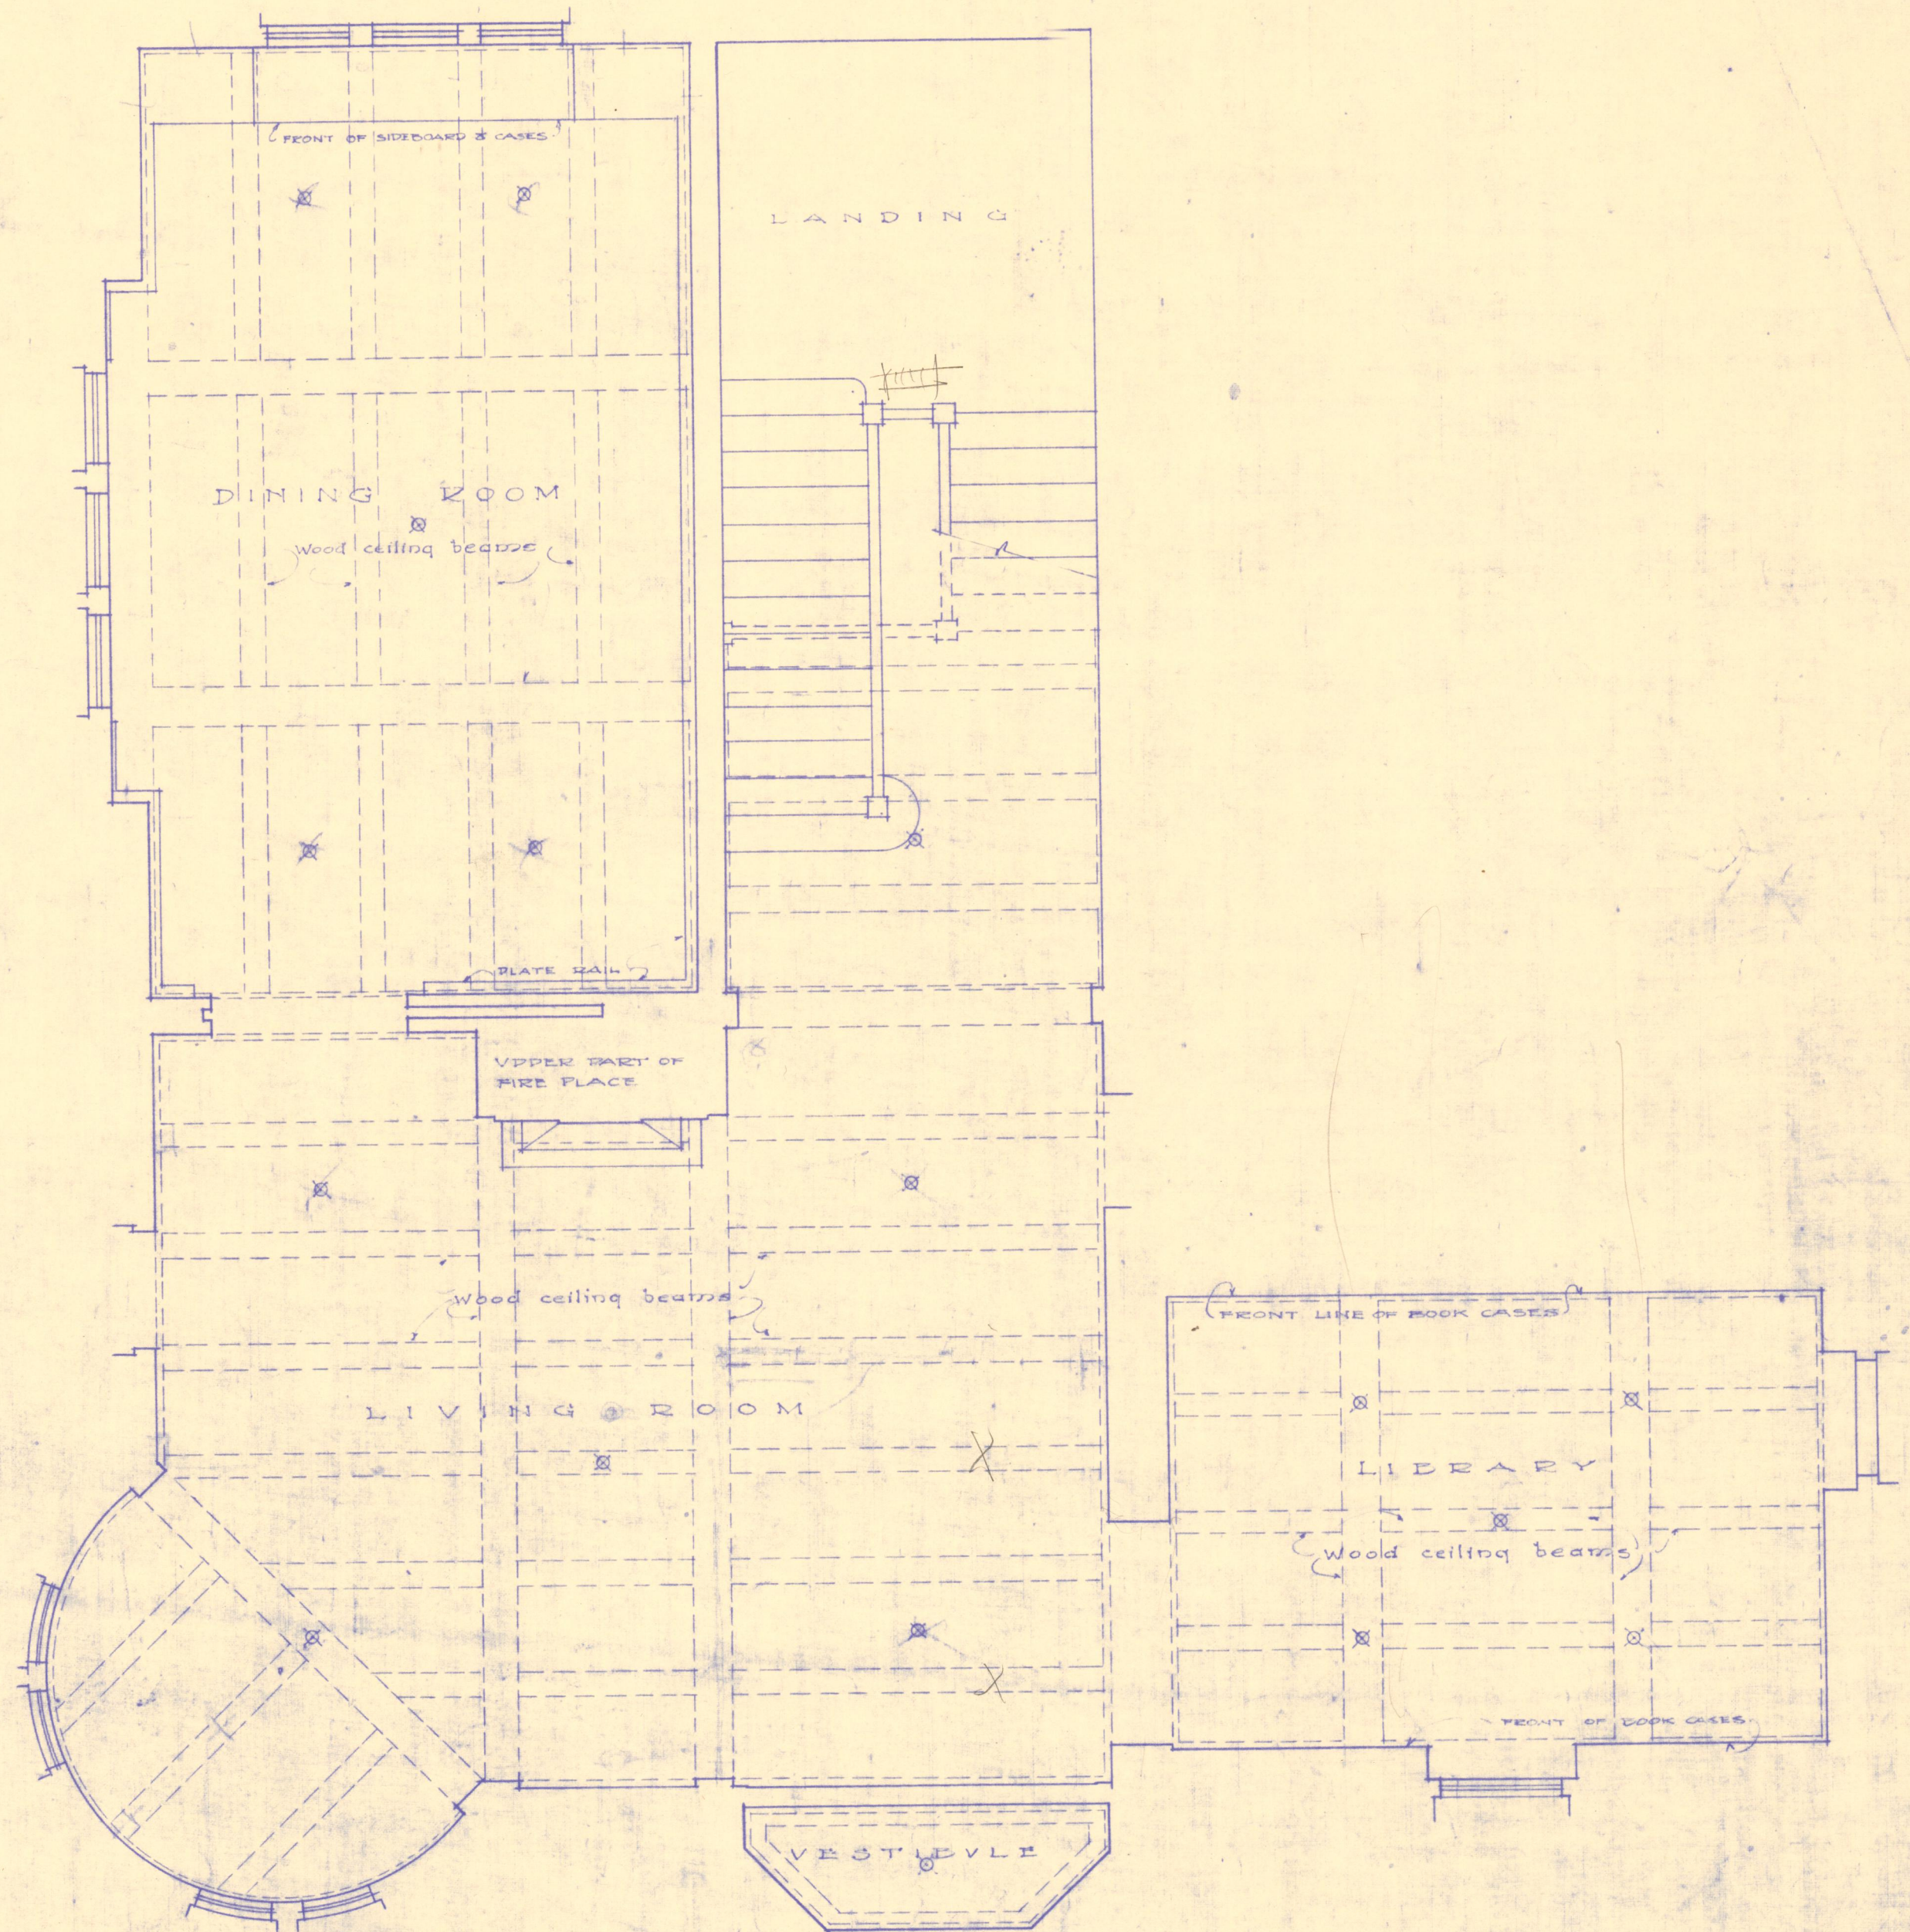

CEILING PLAN-FIRST FLOOR

SCALE 1/4" = 1'-0"

HOUSE FOR DE JACOB GEIGER
WESTMINSTER PLACE