


PIPE SCHEDULE			
1	LINE	2-9	
2	"	"	10
1	"	"	11-21
1	X MAIN	AB	
1	RISER	AA	
1	"	BB	
1	"	CC	
1	"	DD	
1	"	EE	

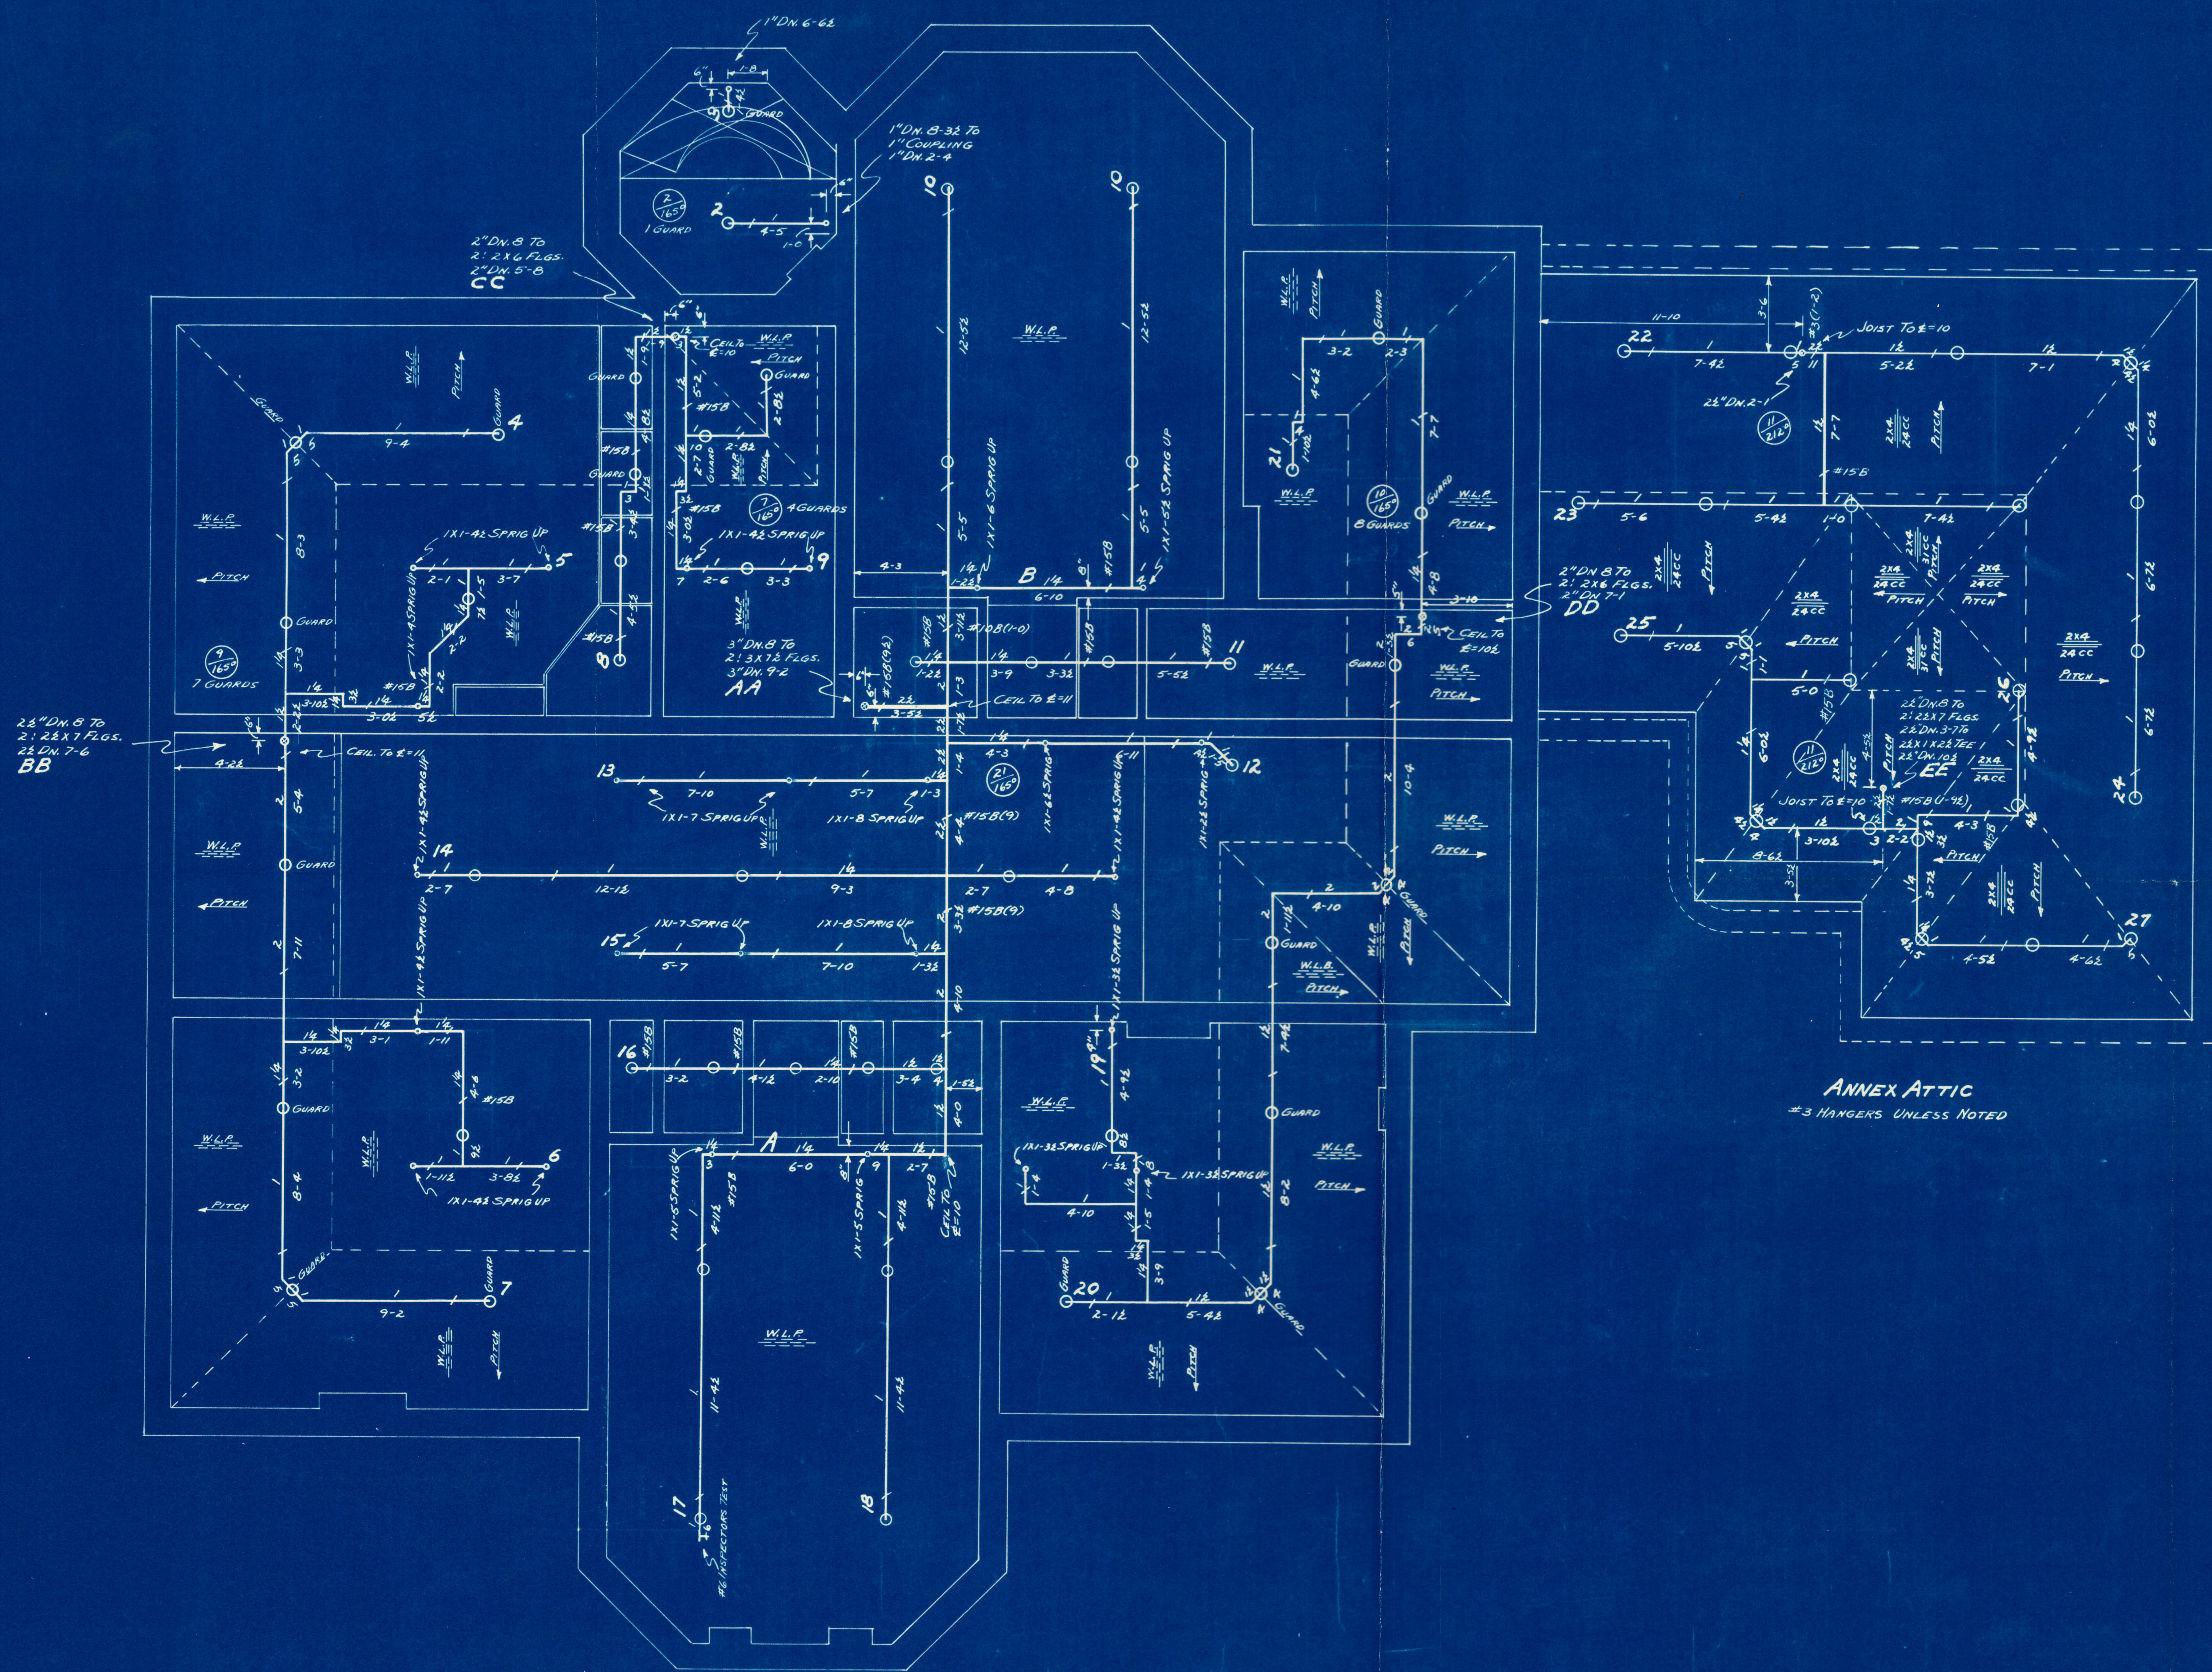

ANNEX ATTIC
#3 HANGERS UNLESS NOTED

NOTE:
USE #10 HANGERS UNLESS NOTED

MARK PIPING "WHITE"

3RD STORY CEILING PLAN **ST. JOSEPH MUSEUM** BETWEEN 11TH & 12TH ON CHARLES **ST. JOSEPH, MISSOURI**

"AUTOMATIC" SPRINKLER CORP. OF AMERICA ENGINEERING DEPT. KANSAS CITY, MO. YOUNGSTOWN, OHIO	
SURVEYED BY JOE 12.47	TRACED BY
DRAWN BY JOE & L.L.A. 10.48	REVISED
NO. OF SPRINKLERS ON SHEET 71	1-26-48 L.L.A.
SCALE 1/4"=1'-0"	JOH 3.20
JOH NO. 15-685	NO. OF SHEETS 5 SHEET NO. 4

ALL PIPE MEASUREMENTS
ARE CUTTING LENGTHS

2001-2002