
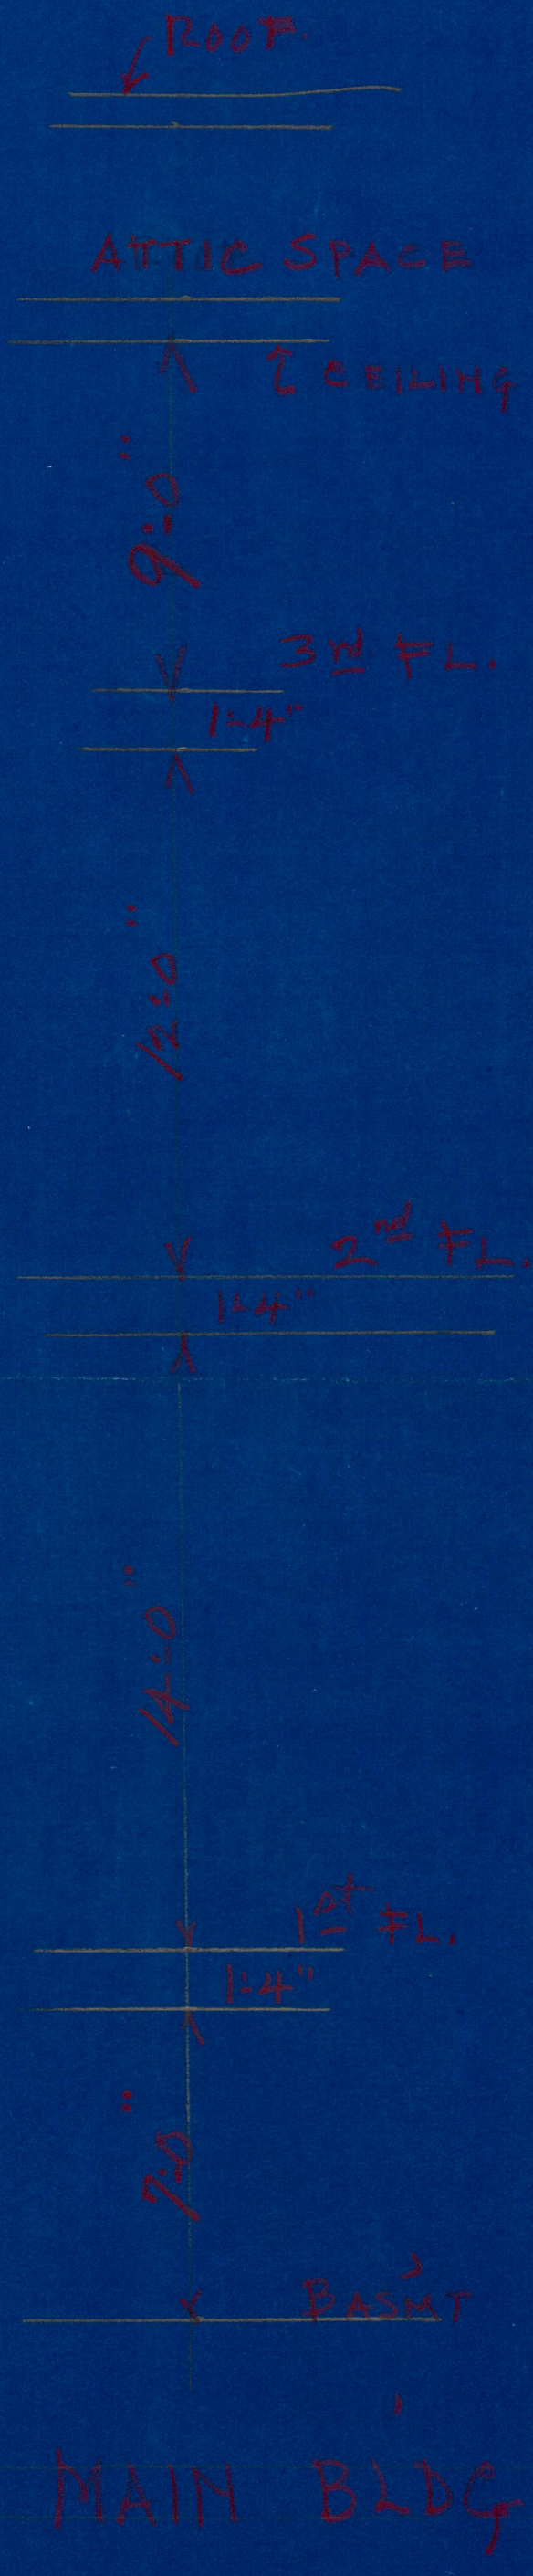



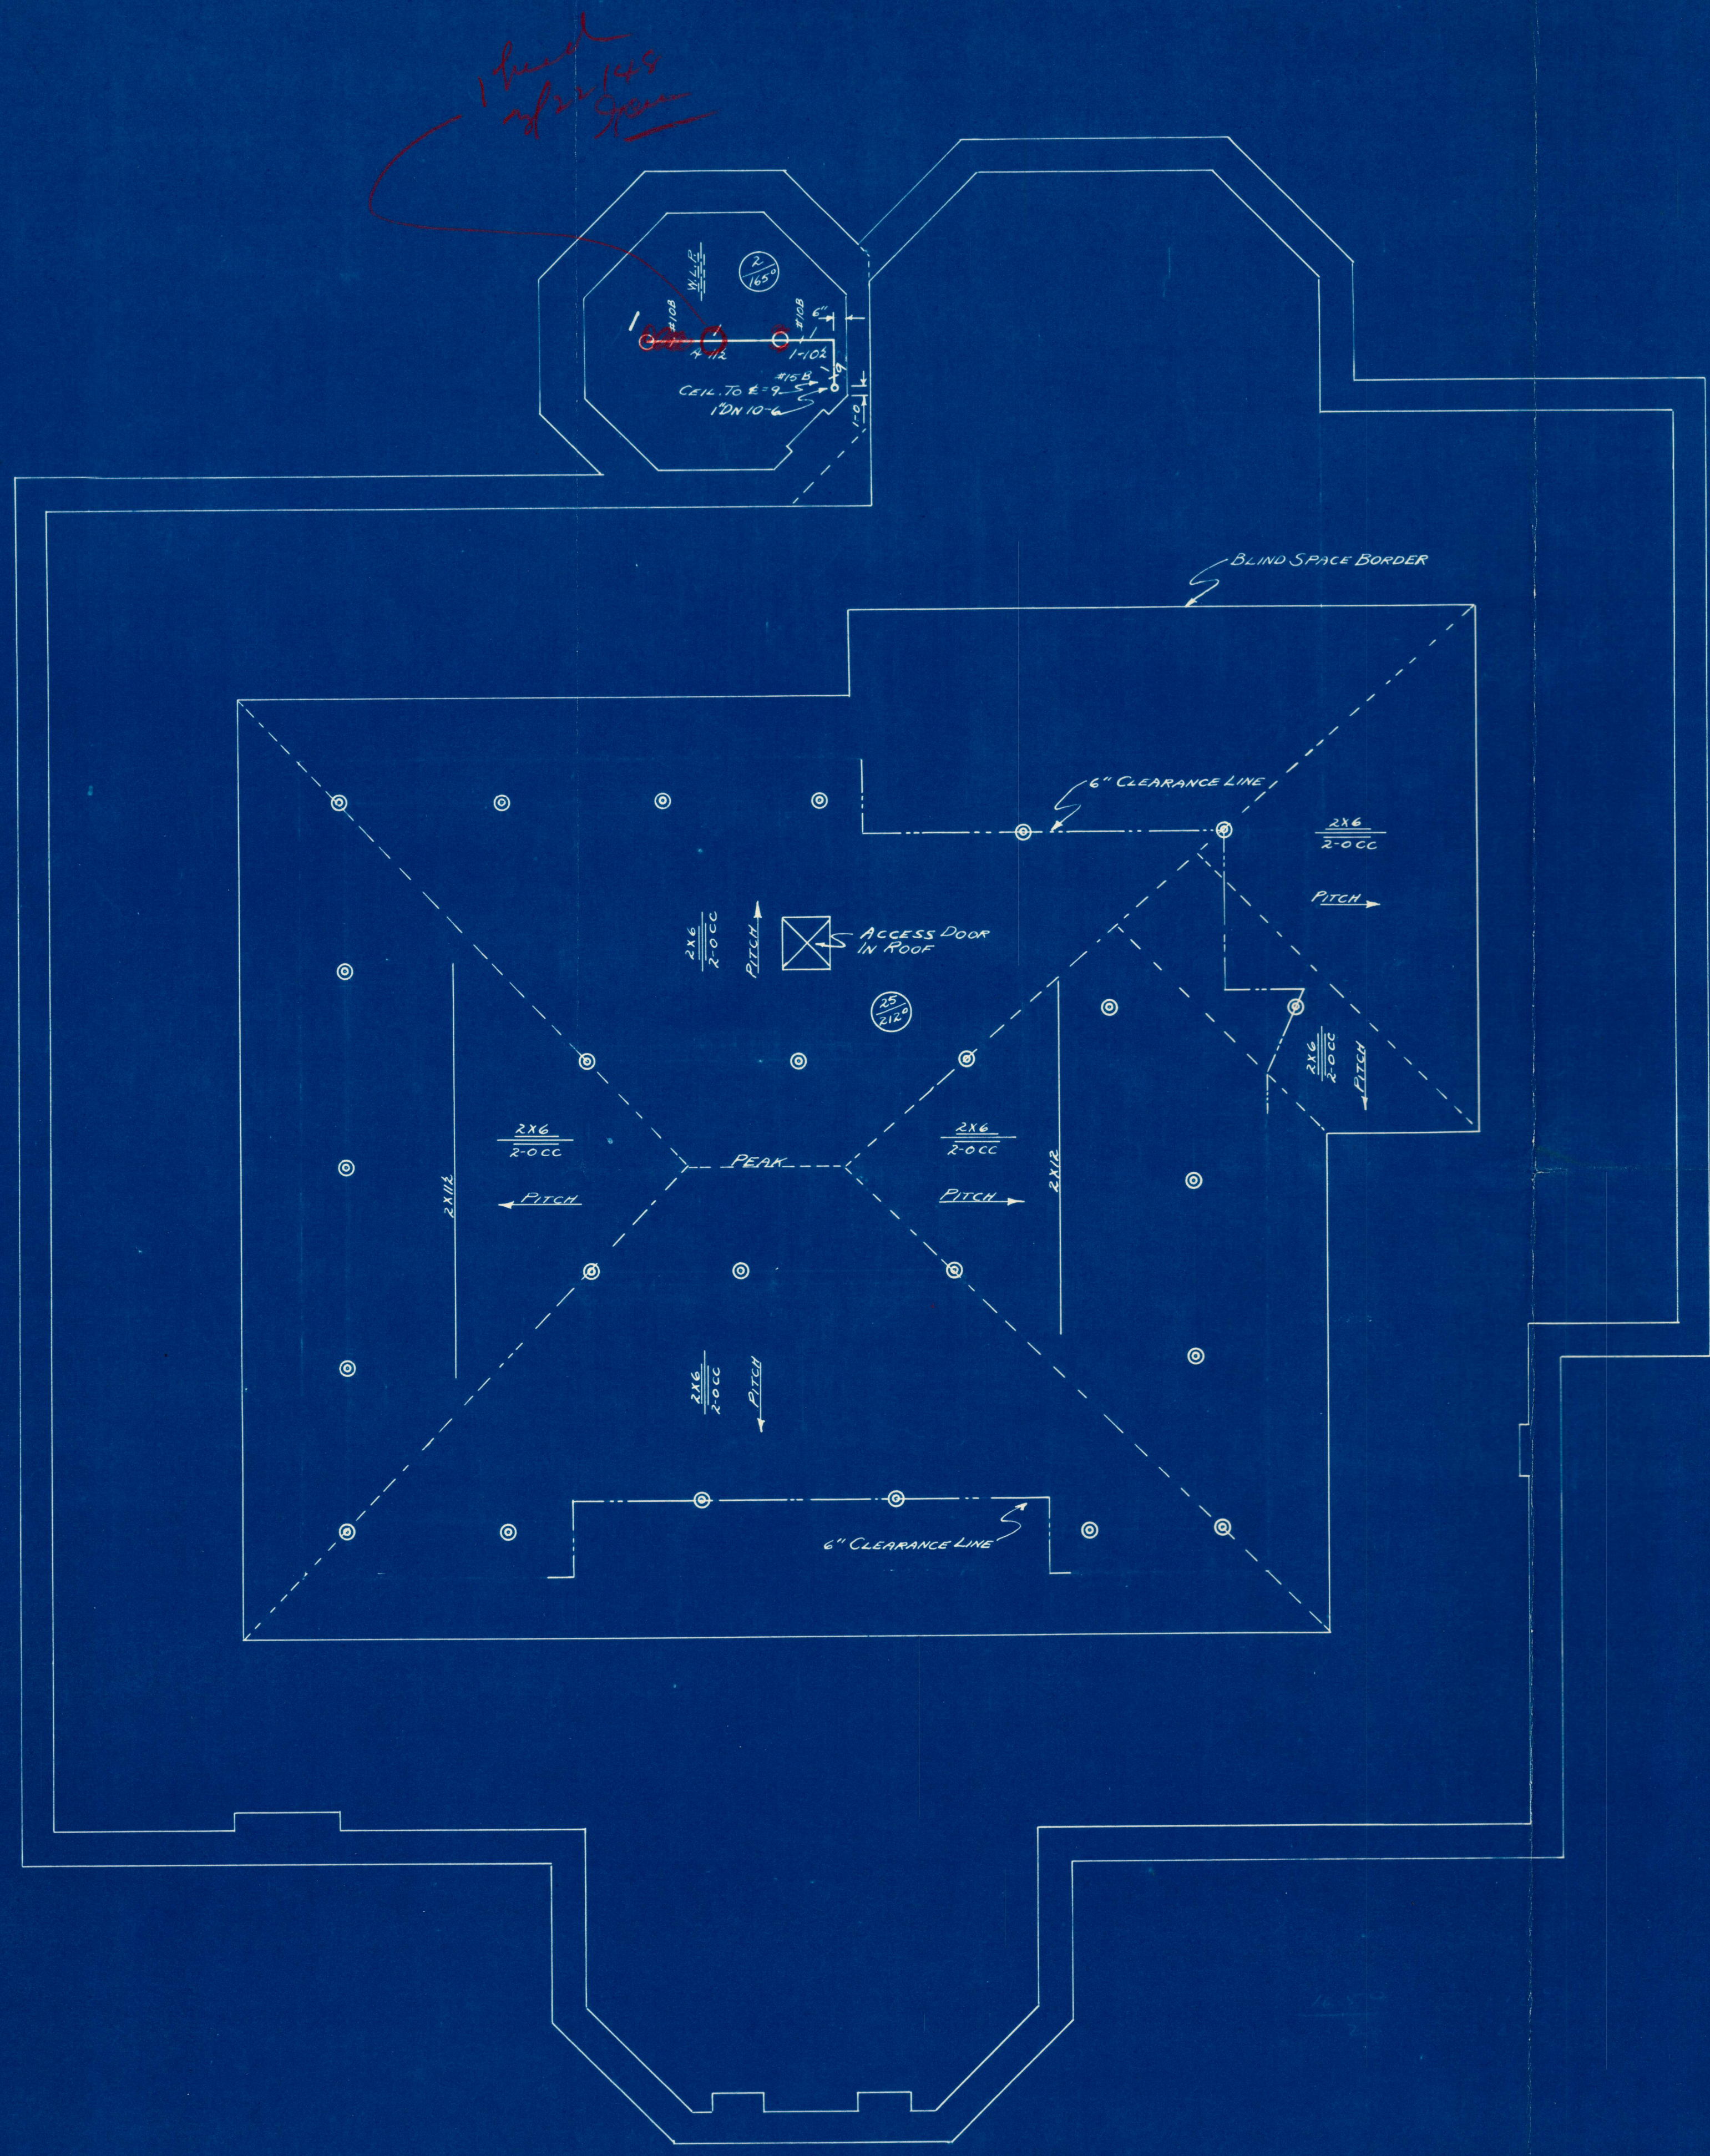

MARK PIPING "YELLOW"

ATTIC CEILING PLAN **ST. JOSEPH MUSEUM** BETWEEN 11TH & 12TH ON CHARLES ST. JOSEPH, MISSOURI

"AUTOMATIC" SPRINKLER CORP. OF AMERICA	
ENGINEERING DEPT. KANSAS CITY, MO. YOUNGSTOWN, OHIO	
SURVEYED BY JOE 12-47	TRACED BY
DRAWN BY JOE & L.L.A. 11-48	REVISED 1-26-48 L.L.A.
NO. OF SPRINKLERS ON SHEET 27	" JOB 320
SCALE 1/4"=1'-0"	
JOB NO. 15-685	NO. OF SHEETS 5 SHEET NO. 5

ALL PIPE MEASUREMENTS
 ARE CUTTING LENGTHS

2007 33130425