

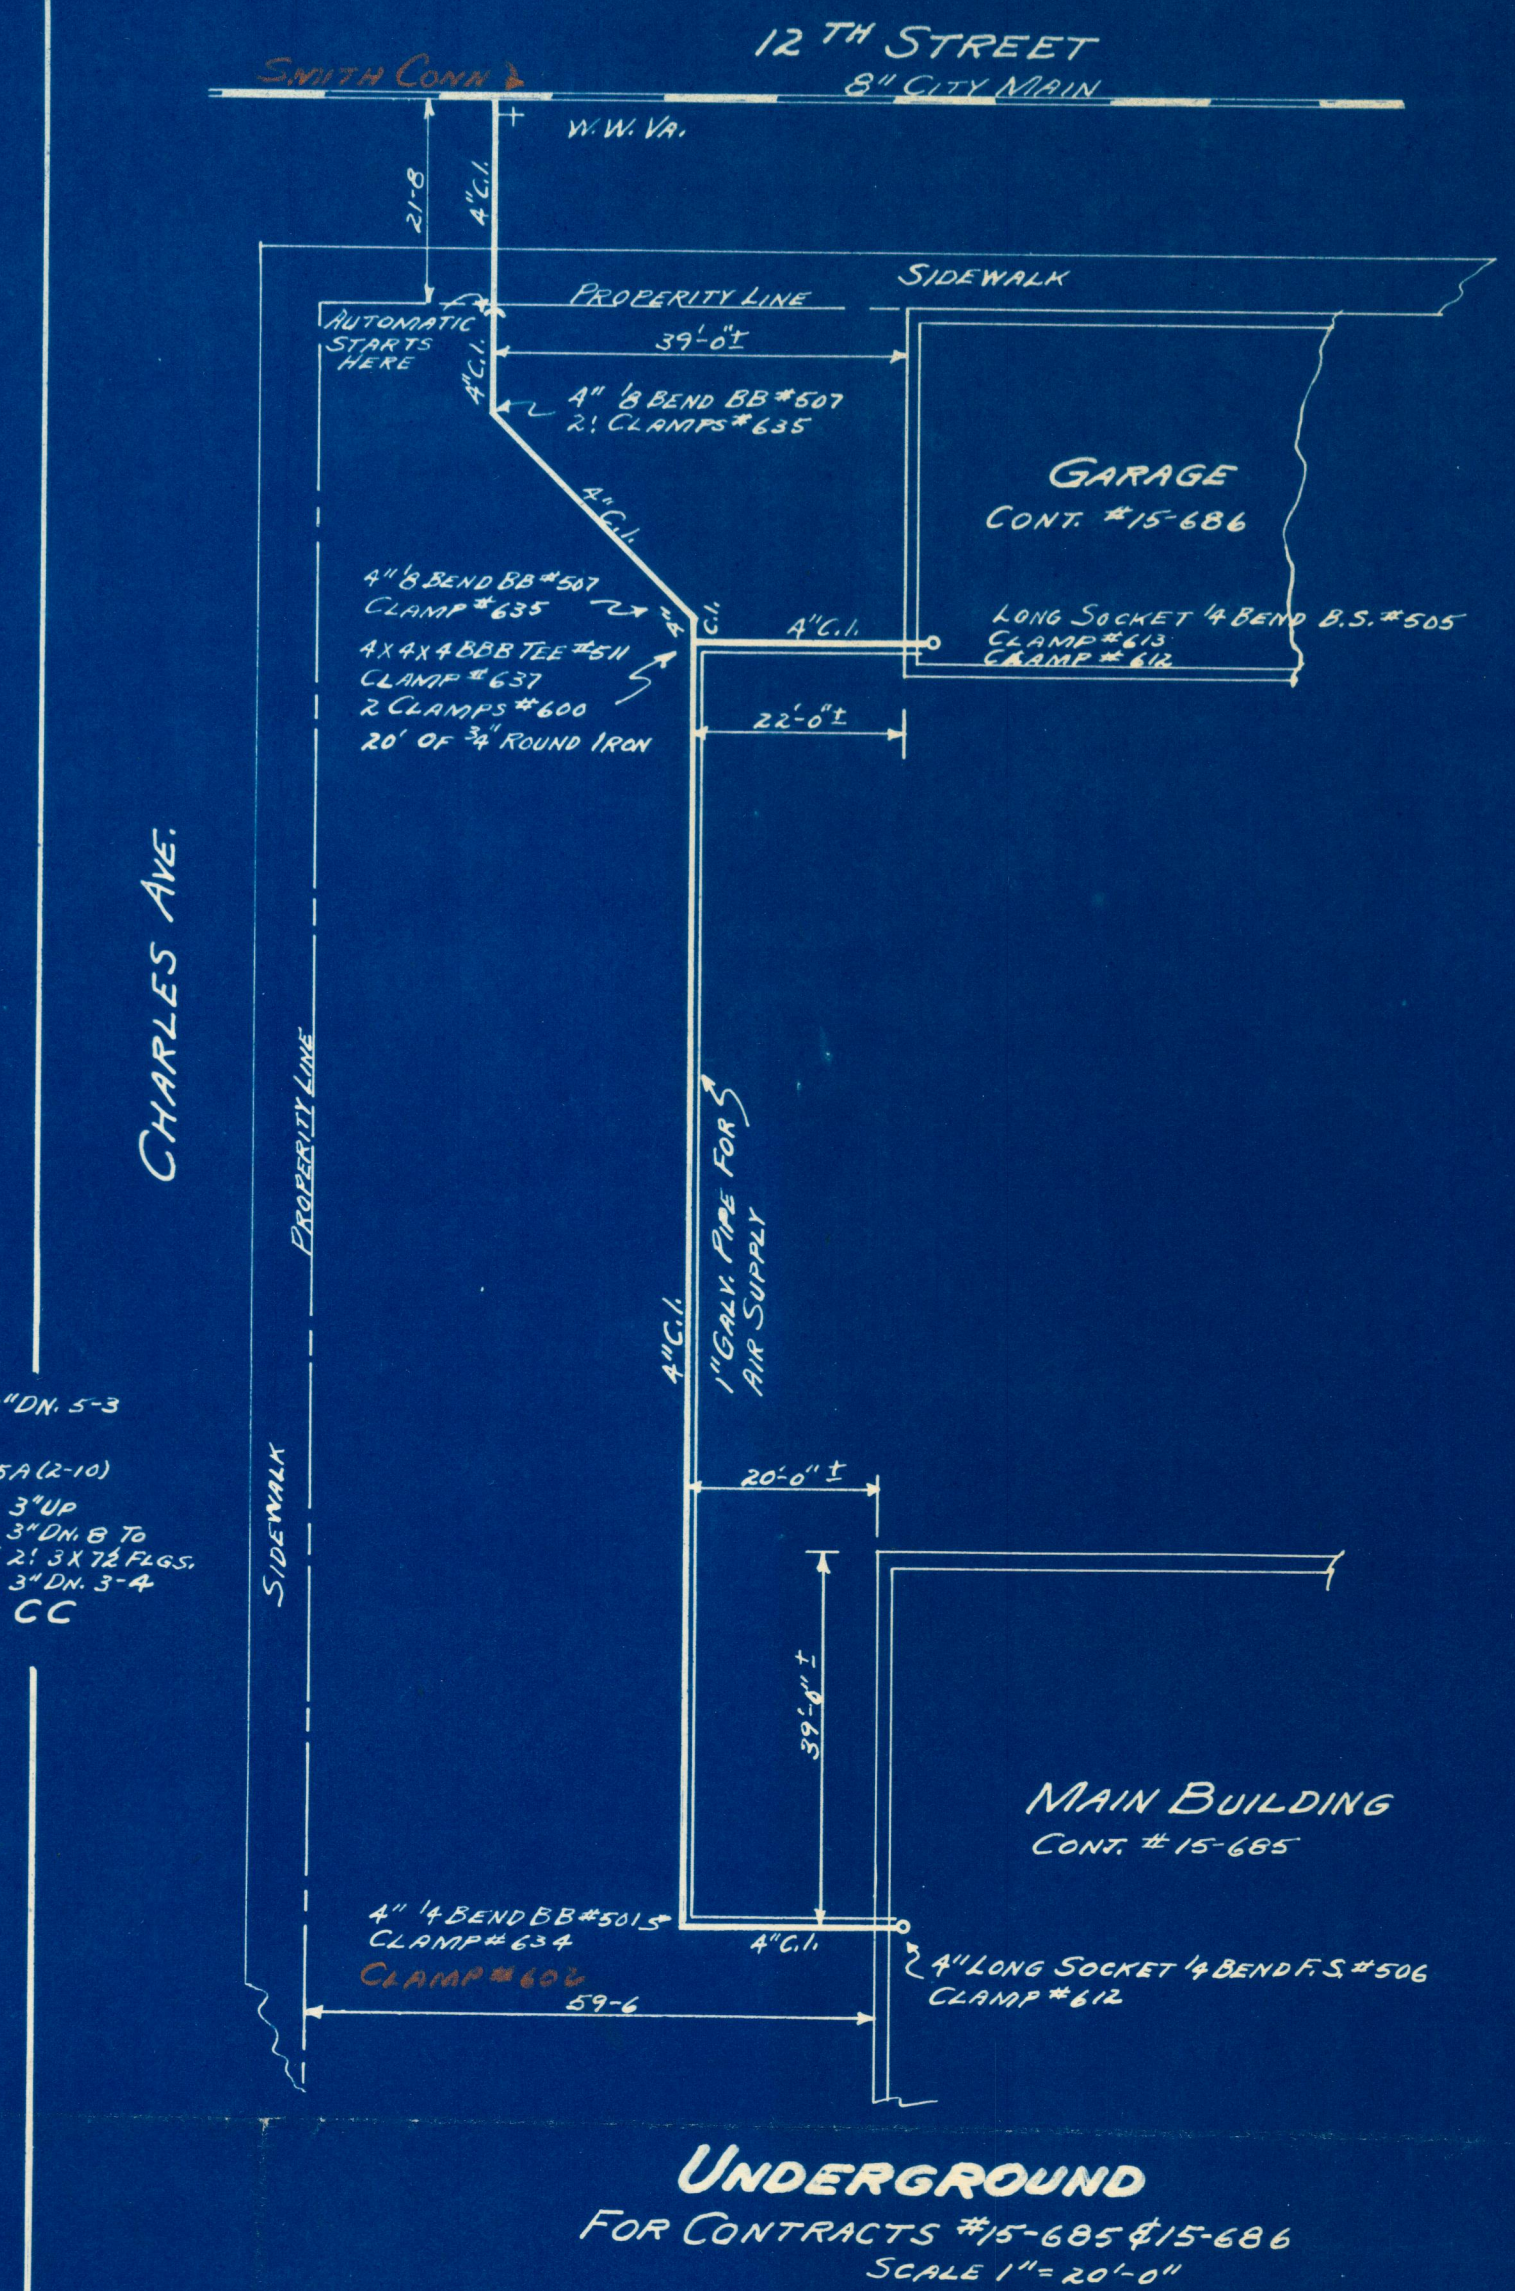
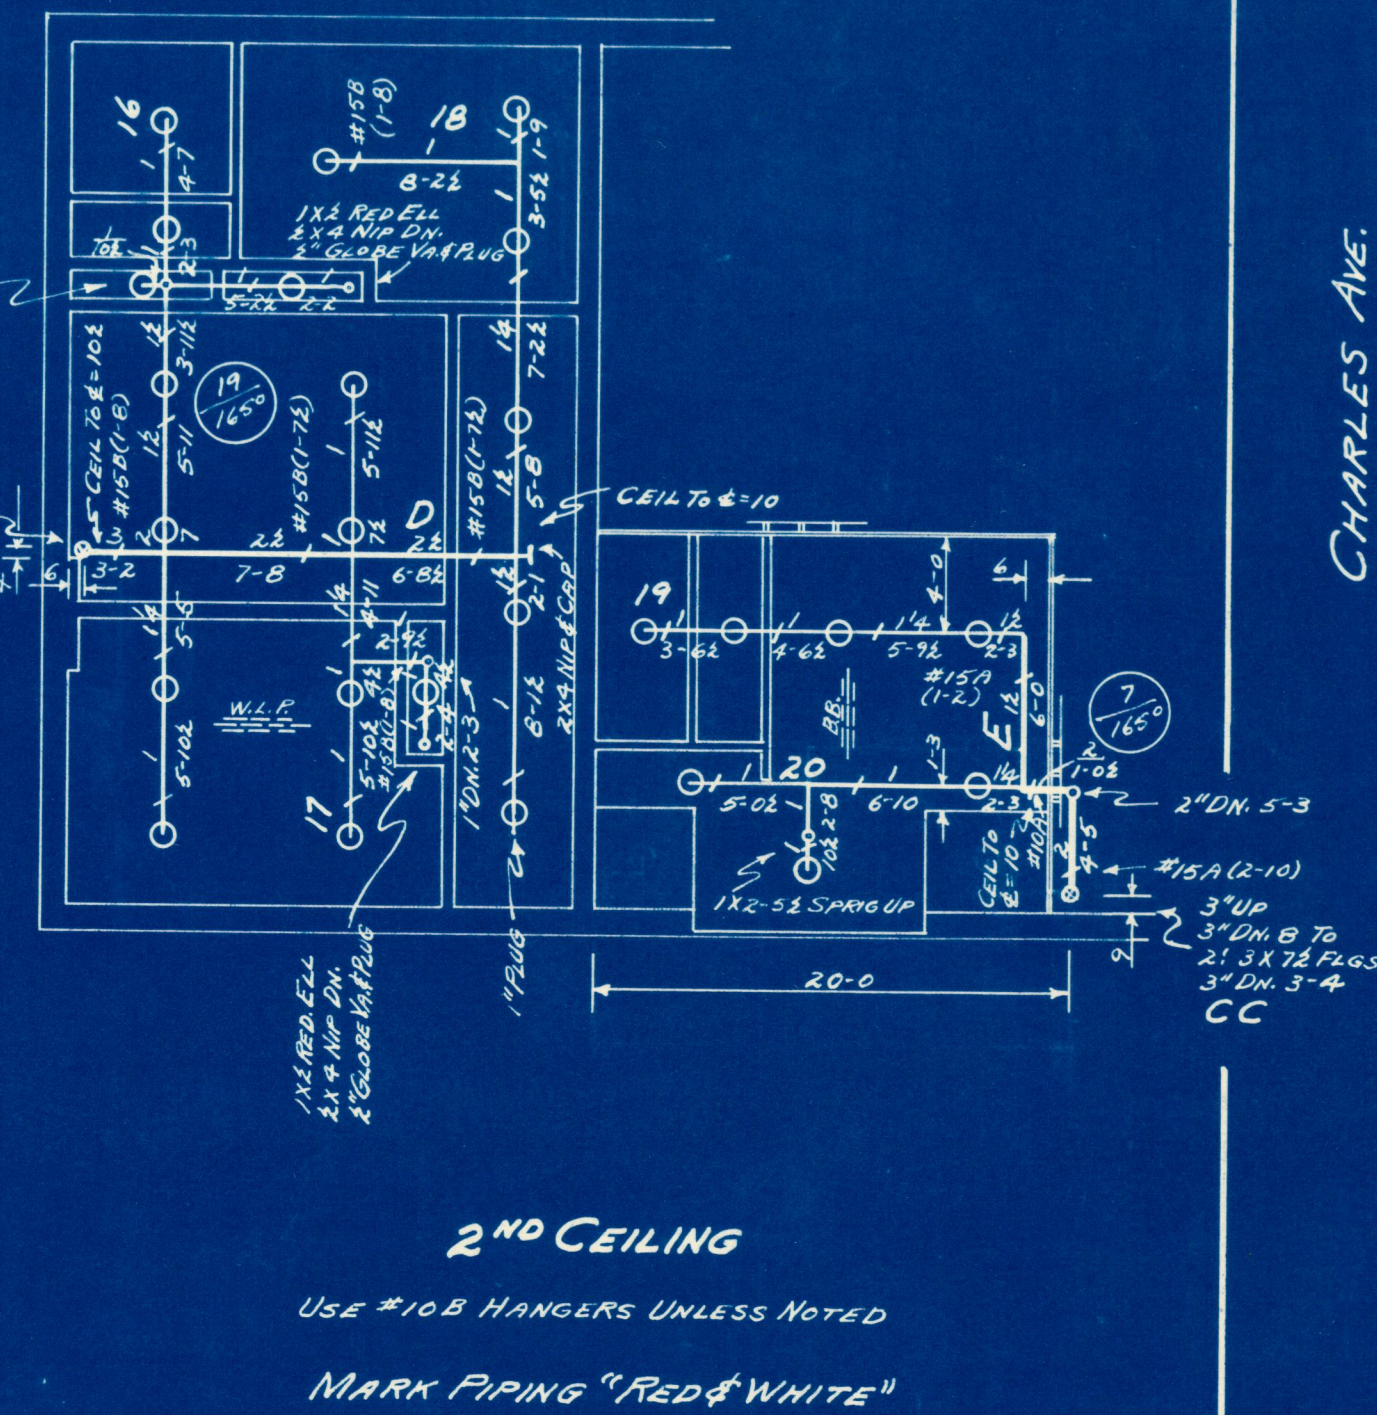
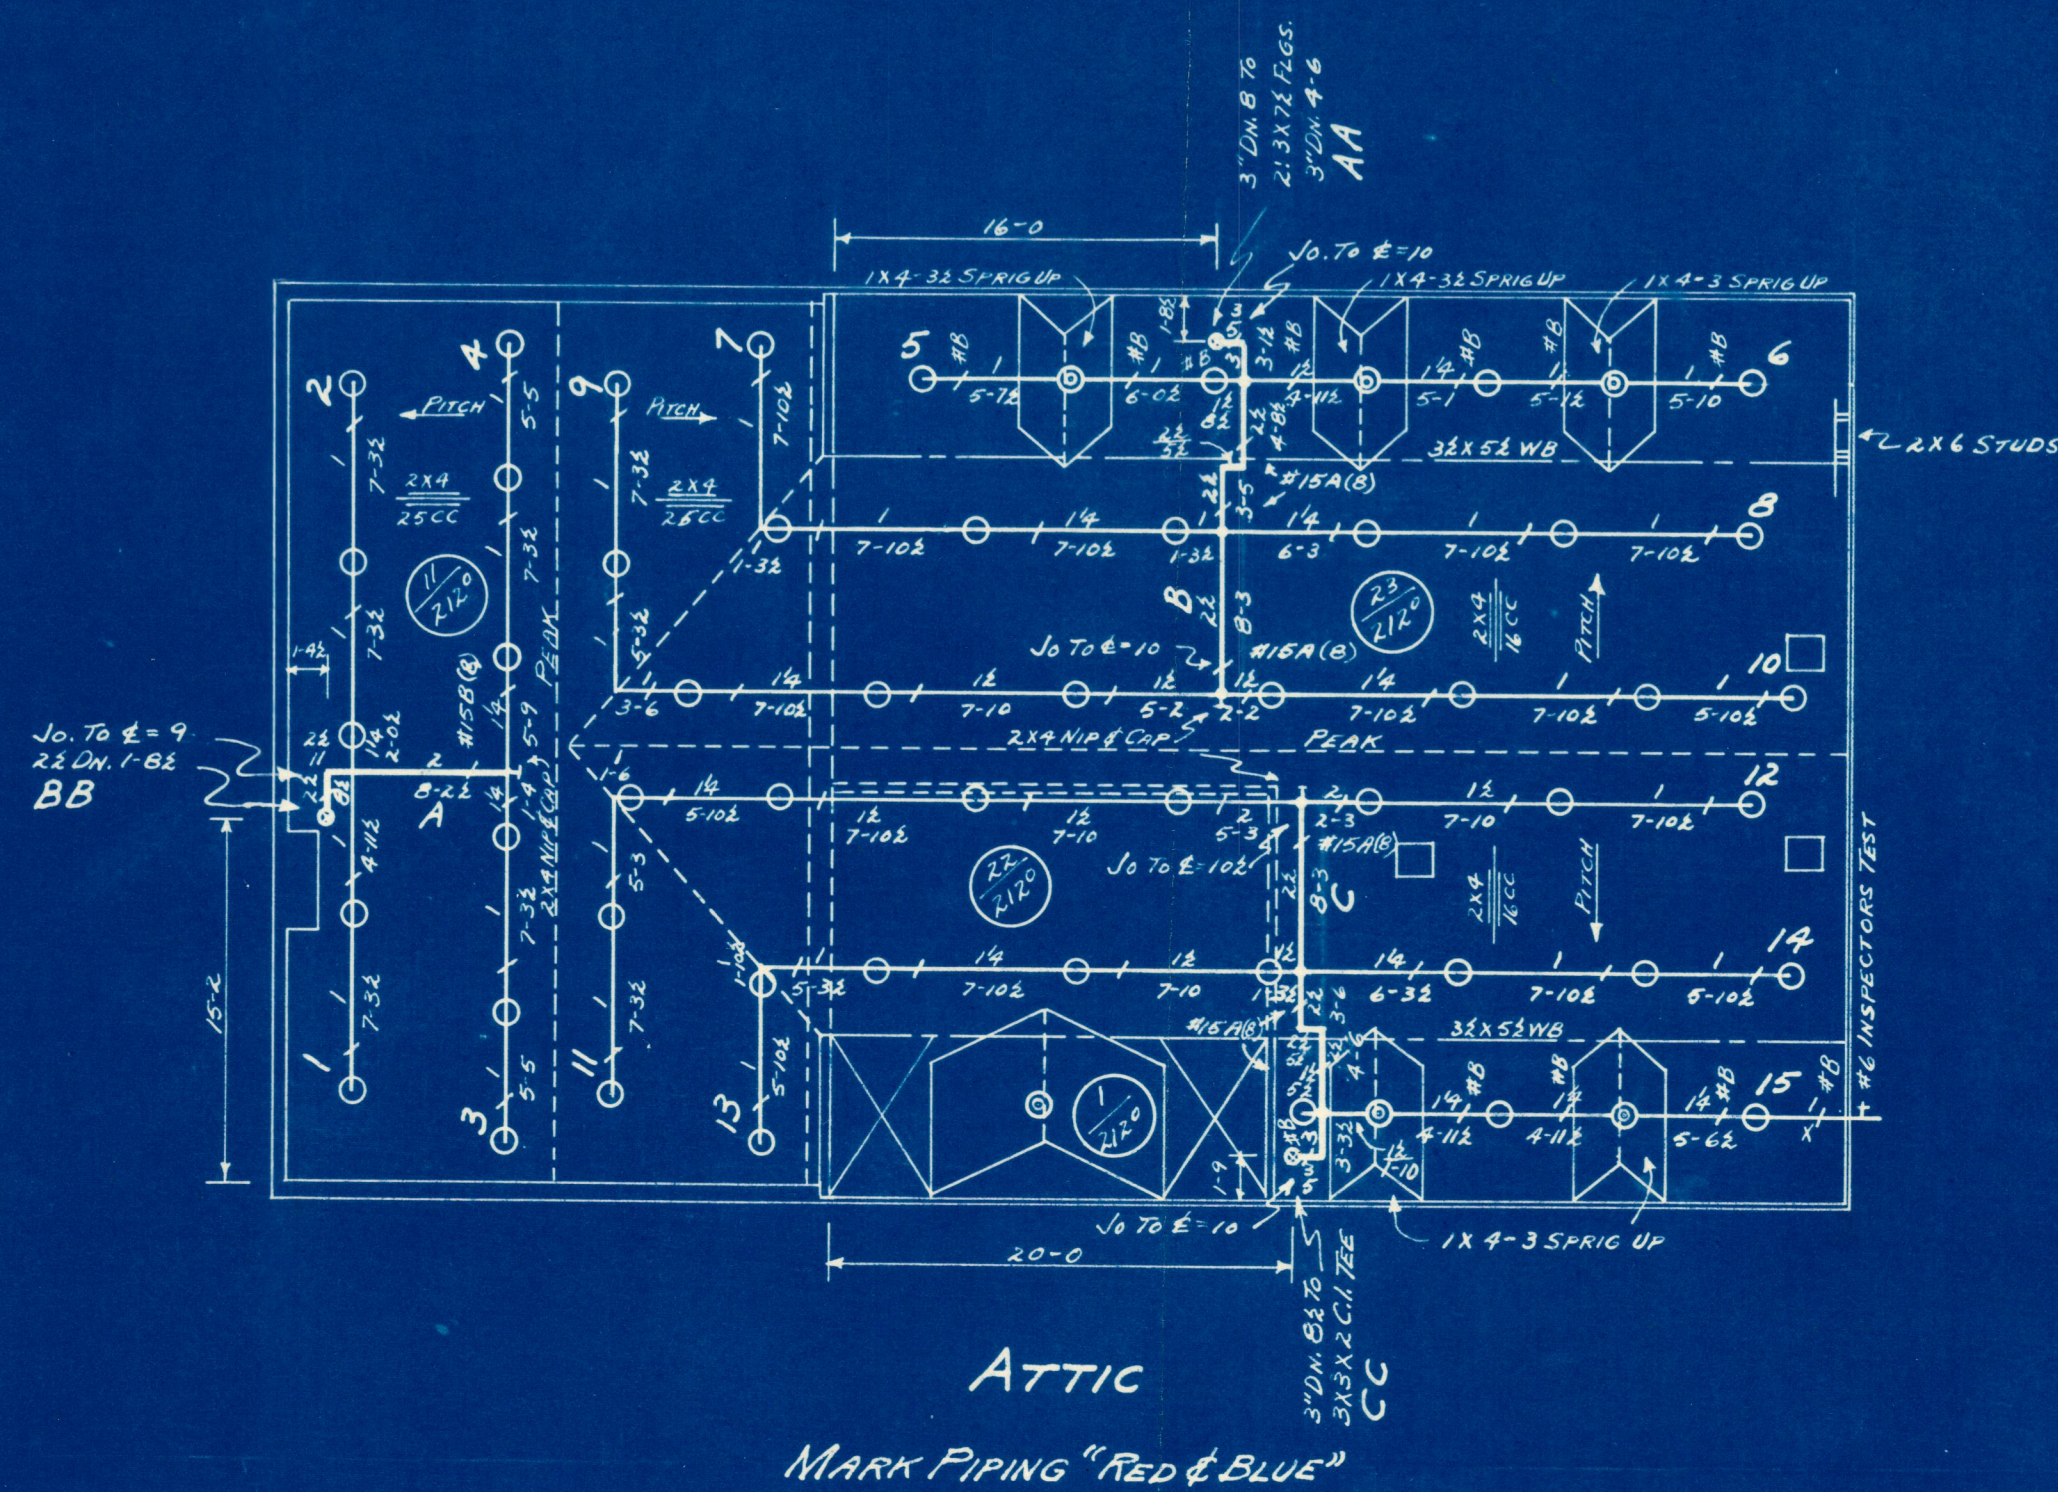


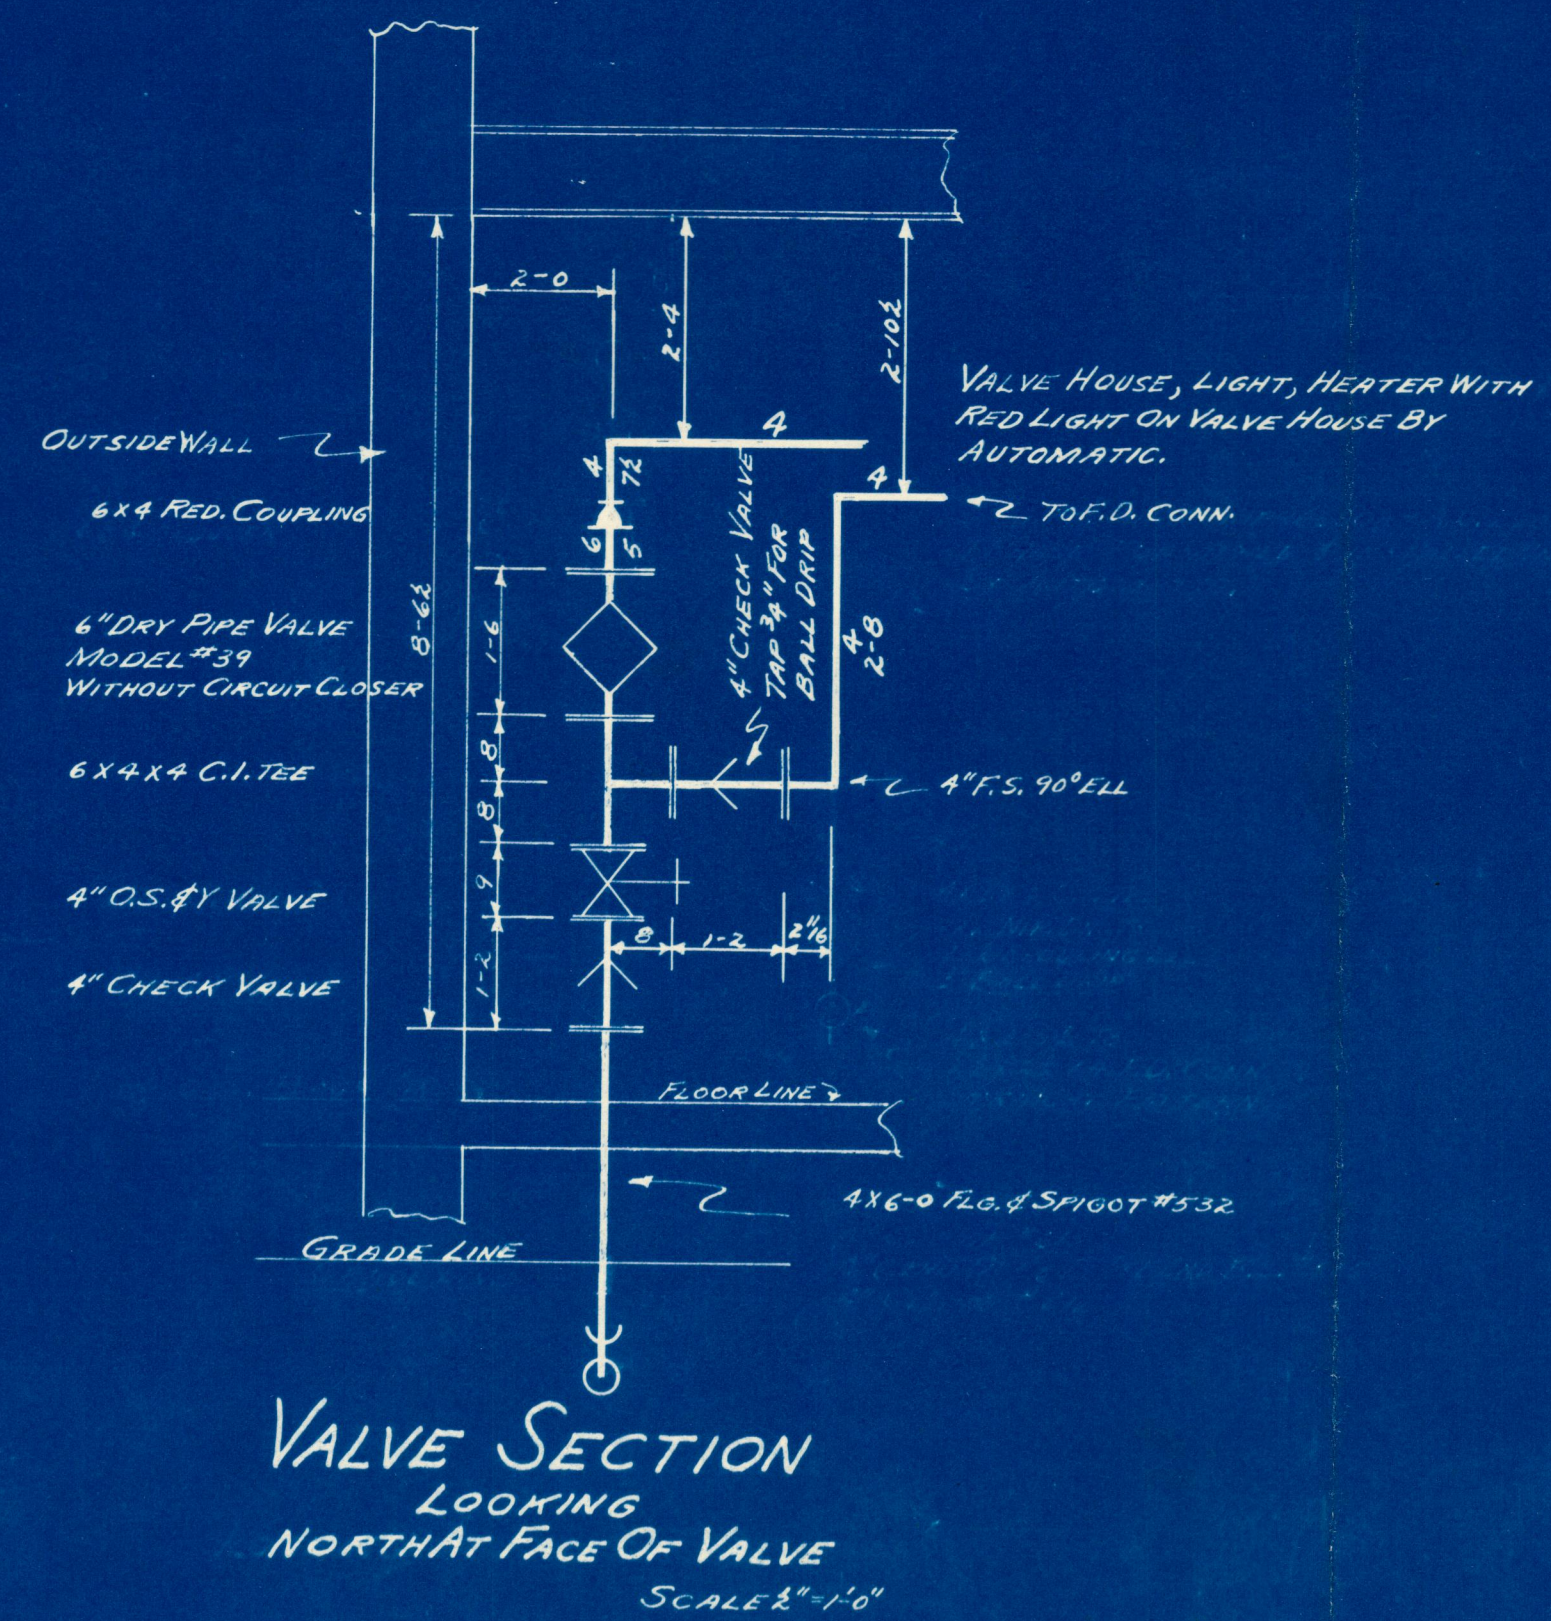


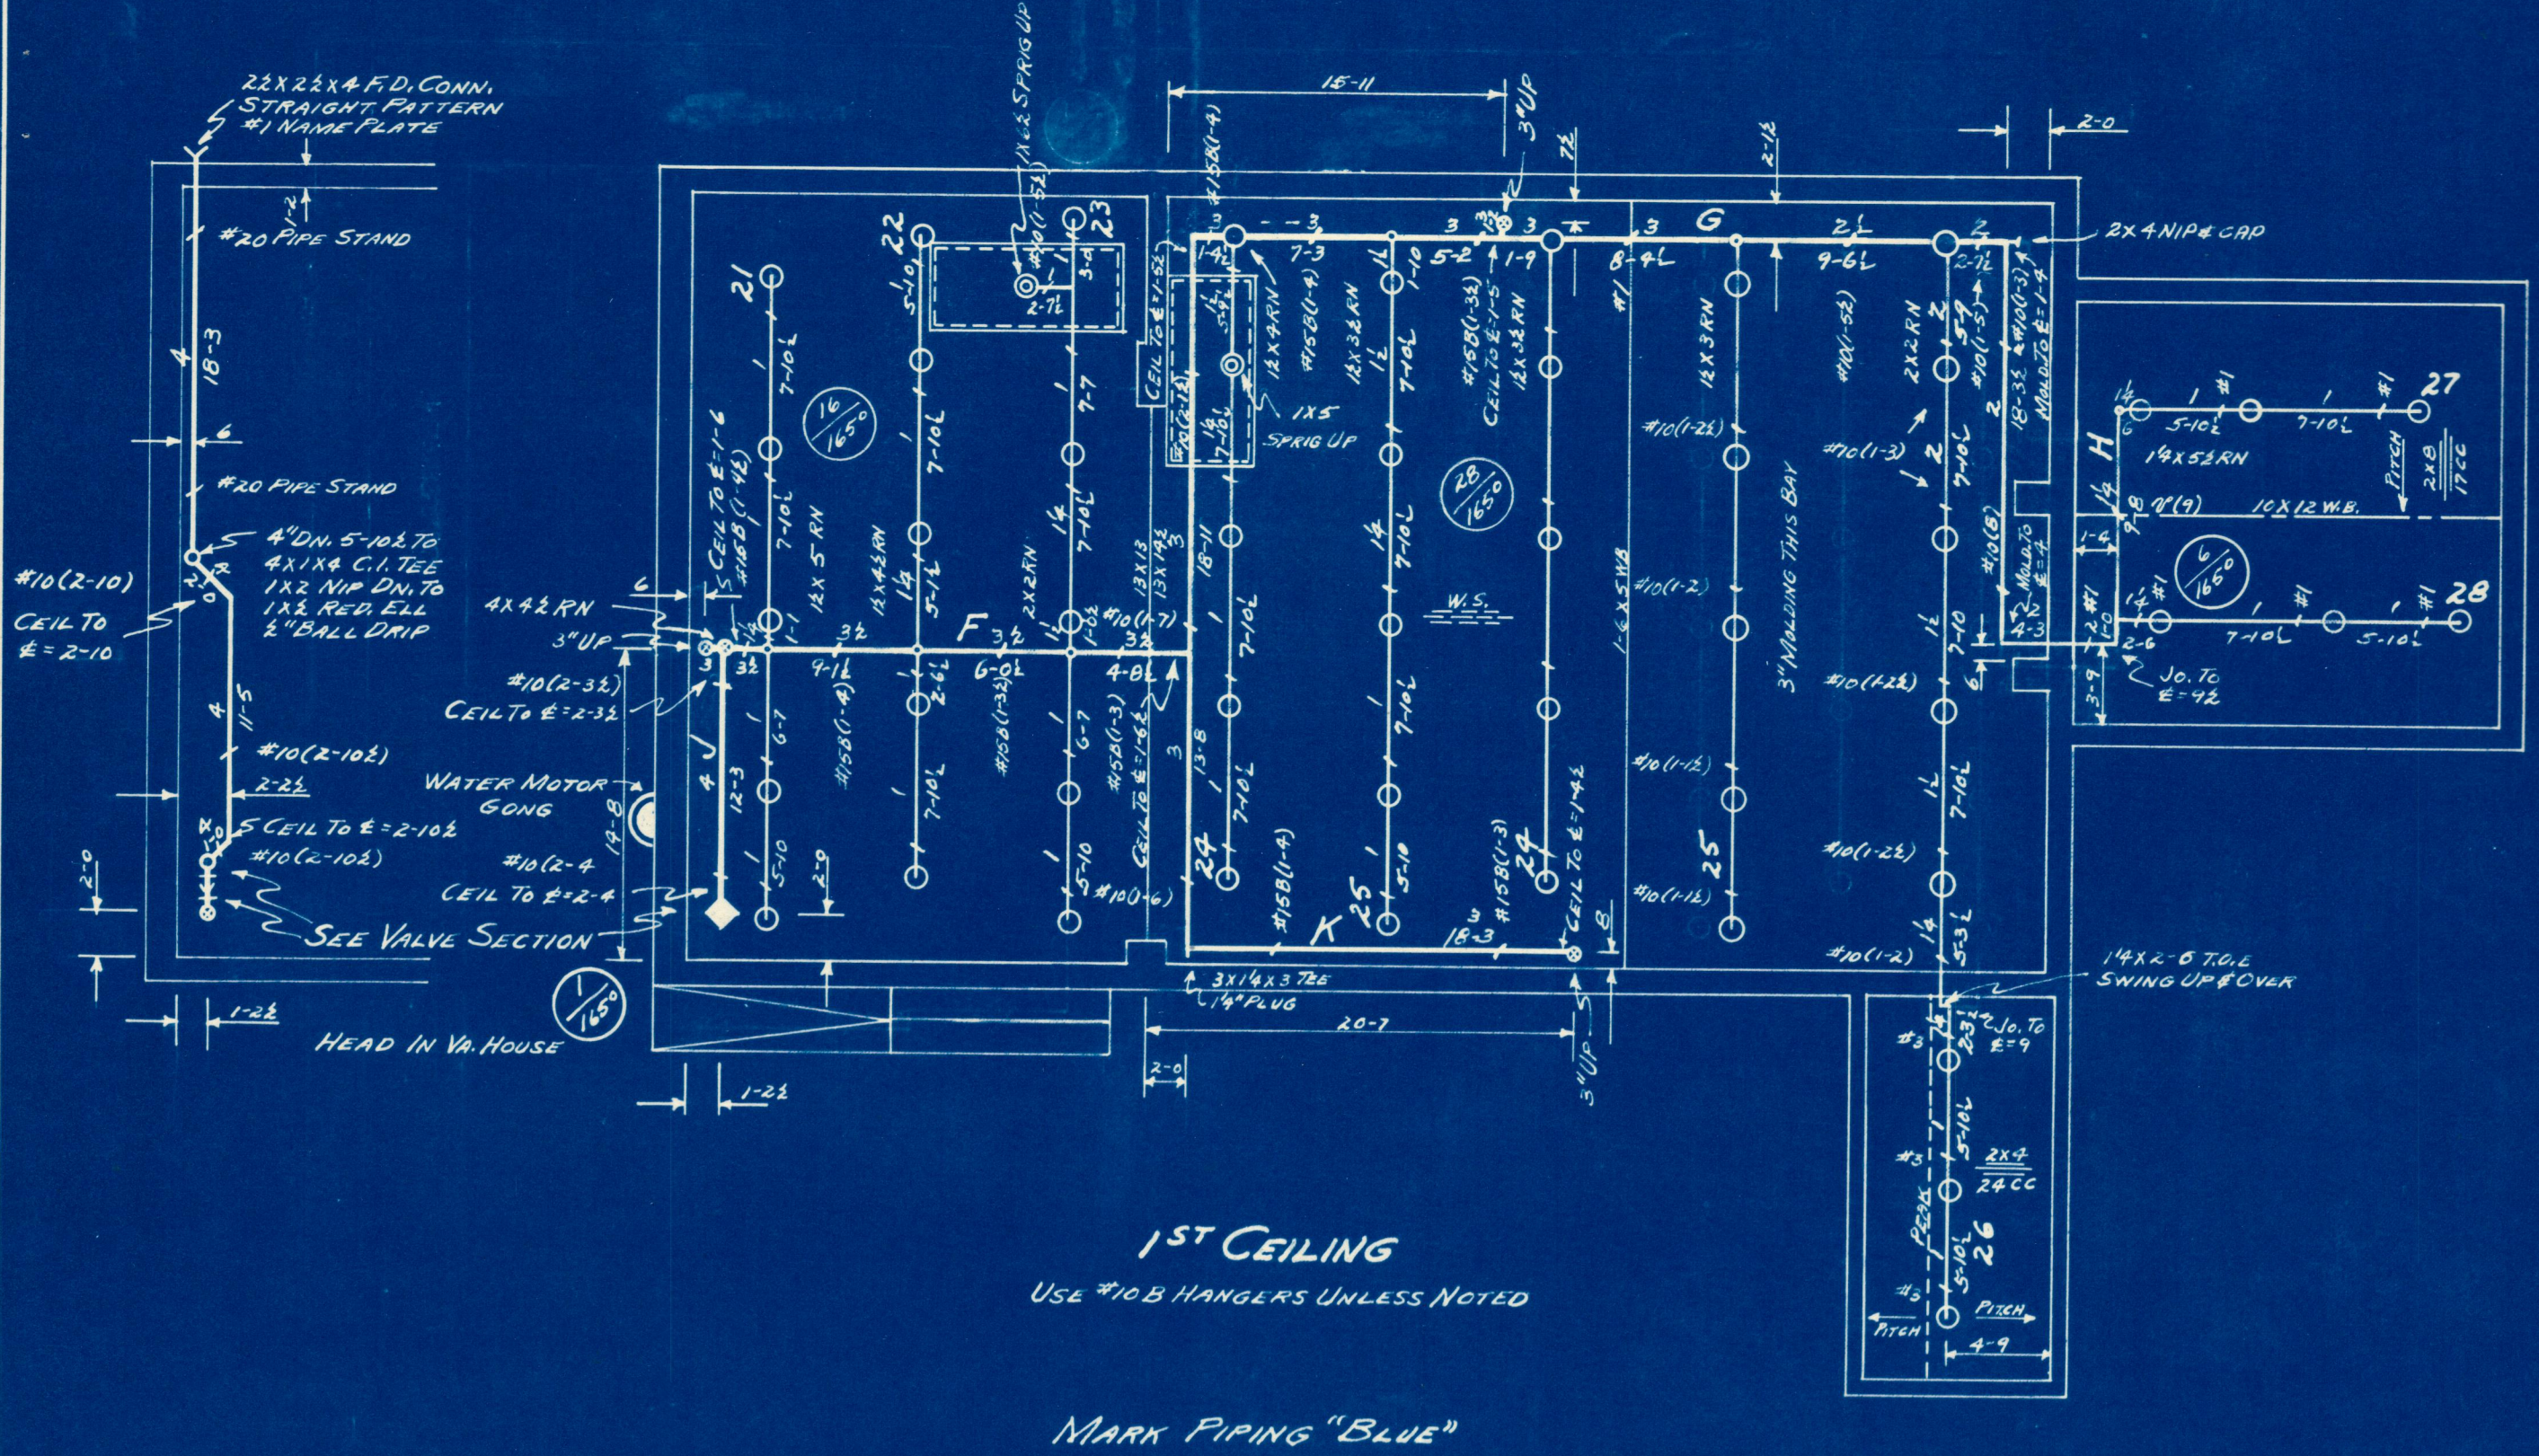

GARAGE
ST. JOSEPH MUSEUM
12TH & CHARLES
ST. JOSEPH MISSOURI

ALL PIPE MEASUREMENTS
ARE CUTTING LENGTHS

2007.3.30.42

"AUTOMATIC" SPRINKLER CORP. OF AMERICA
ENGINEERING DEPT. K.C.M.O.
YOUNGSTOWN, OHIO

SURVEYED BY L.L.K. 19 47
DRAWN BY L.L.K. 19 48
NO. OF SPRINKLERS ON SHEET 134
SCALE 8" = 1'-0" JOB 134
JOB NO. 15-686 NO. OF SHEETS 1 SHEET NO. 1