


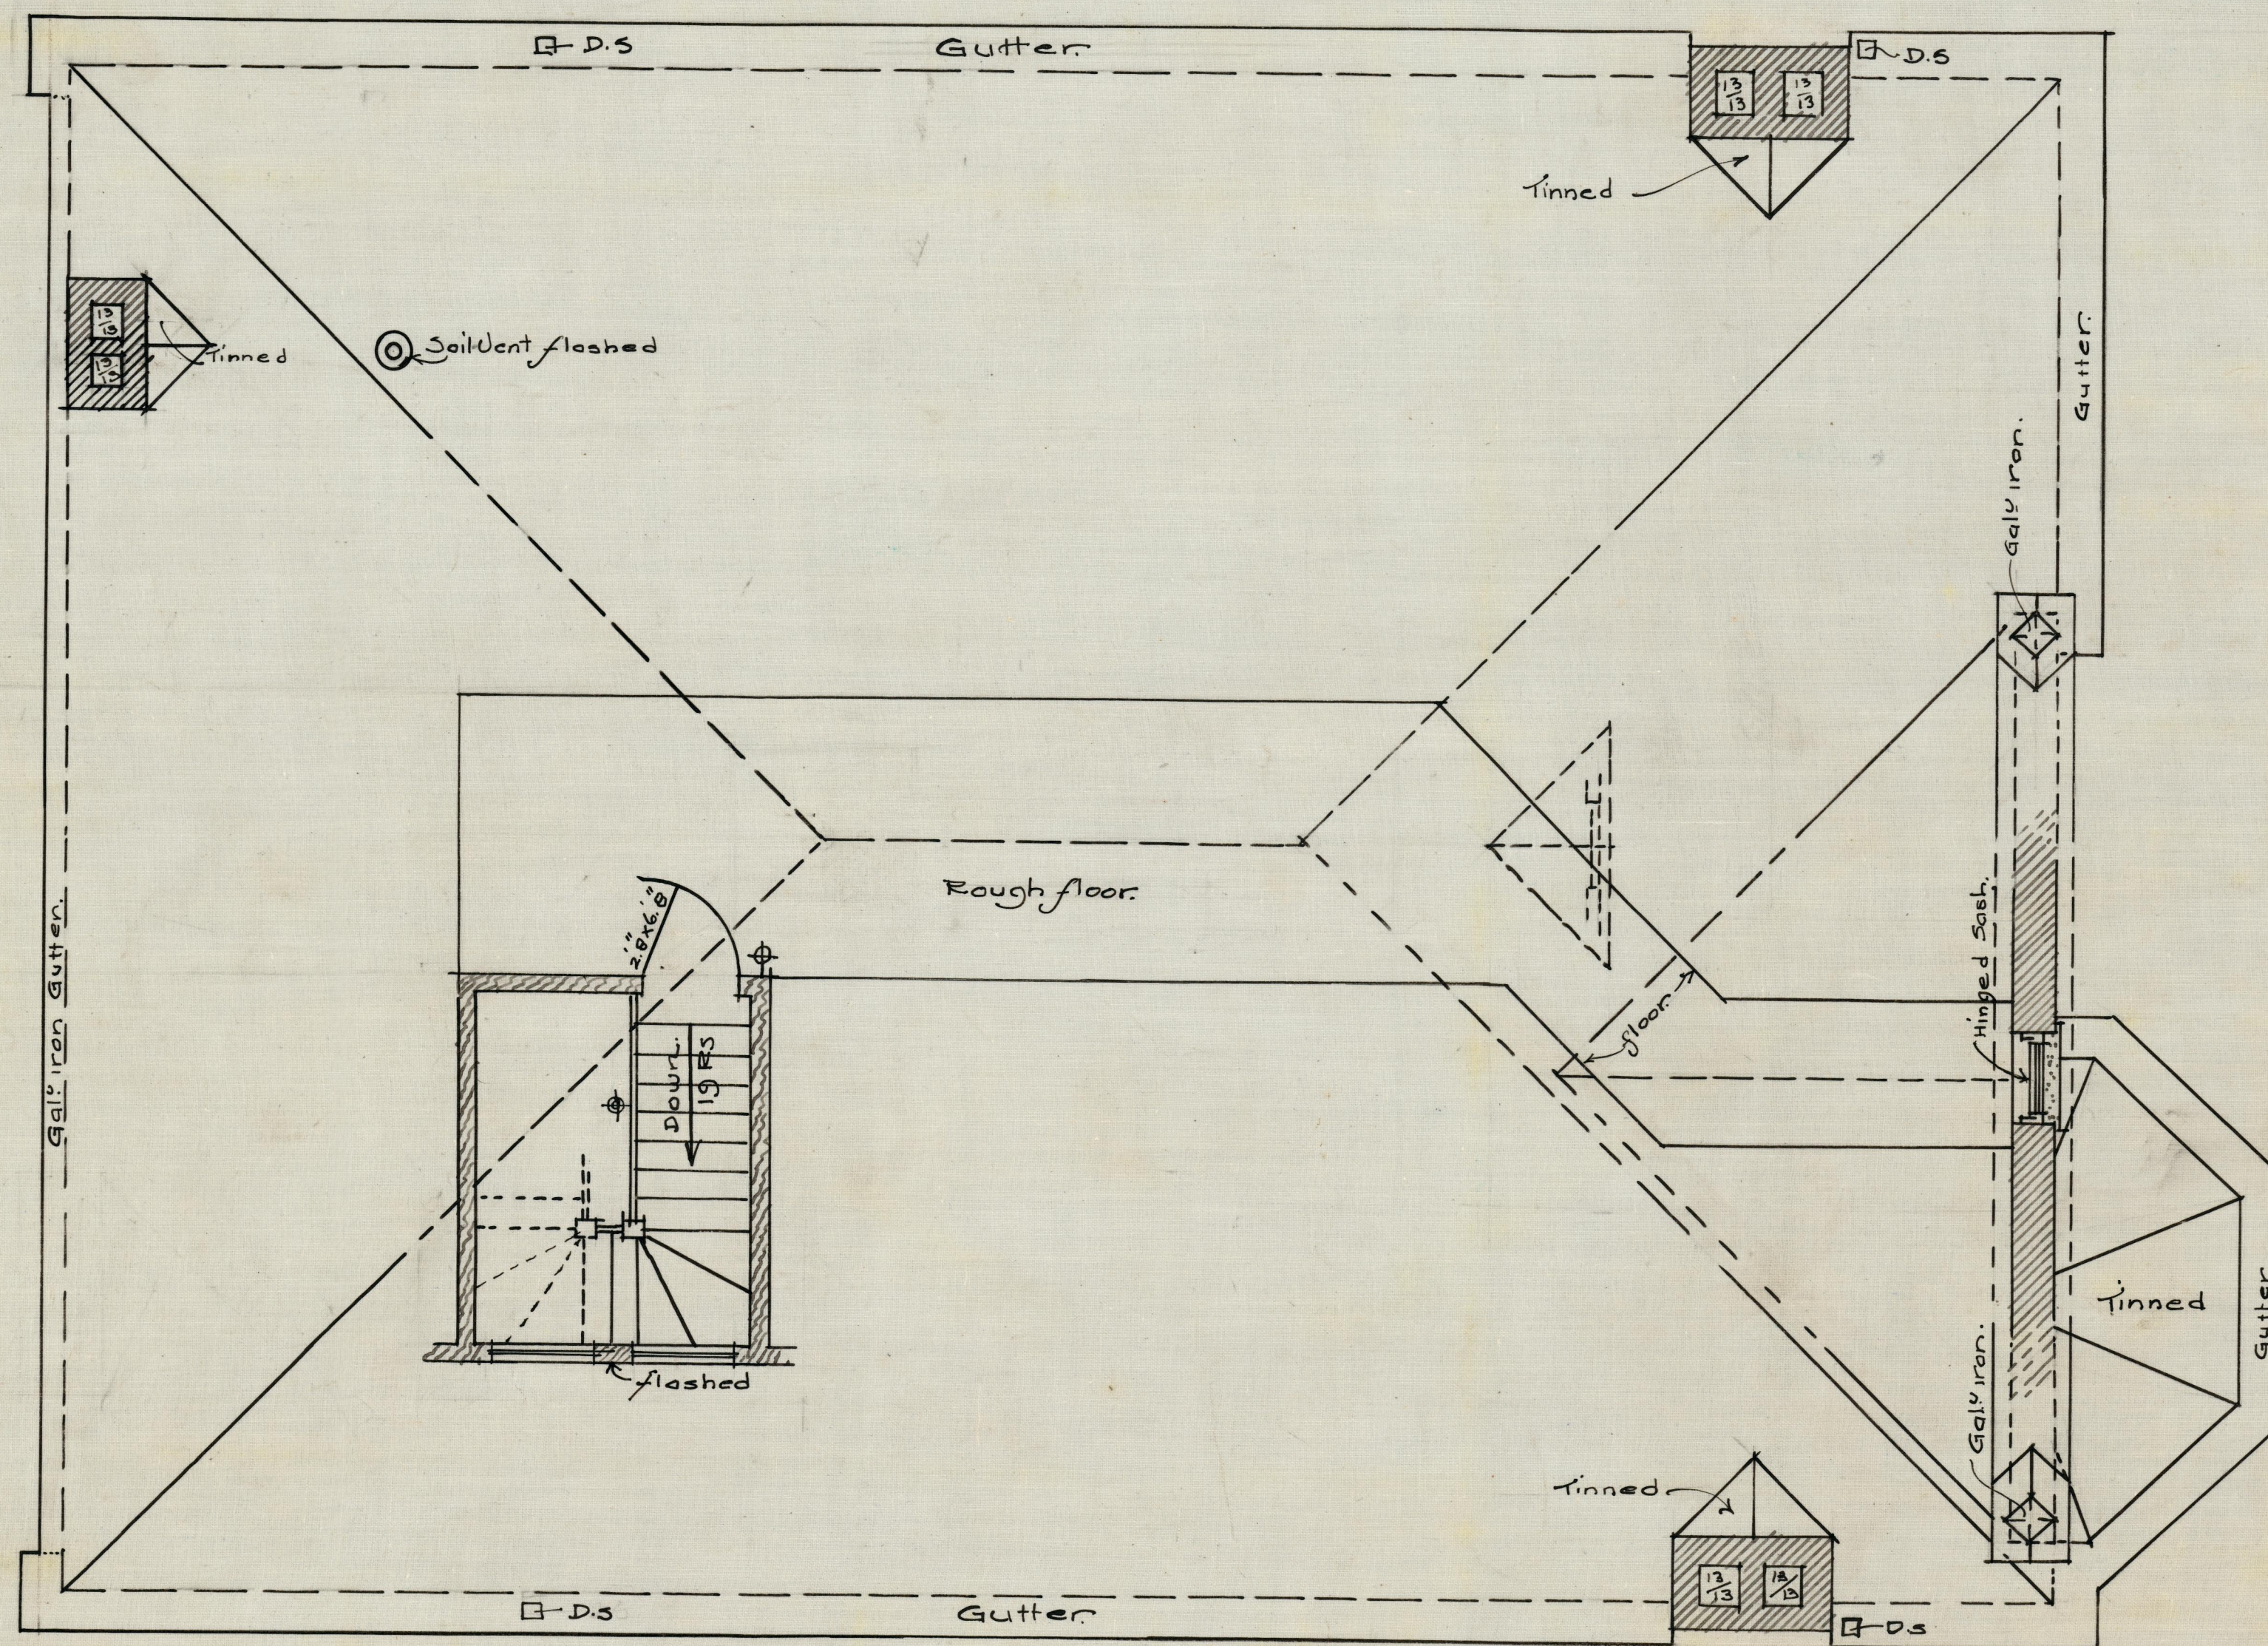

INDEX TO MATERIALS.	
BRICK WORK	
CUT STONE.	
WOOD, PLASTER PARTITIONS	
9/6-1905. (P)	

PLAN OF ATTIC & ROOF.
SCALE $\frac{1}{4}" = 1 \text{ FOOT.}$

CATHOLIC PARSONAGE.
FOR REV. LOUIS HEFELE.
WYATT PARK.
ST. JOSEPH, MO.

ECKEL & MANN.
ARCHITECTS.
ST. JOSEPH, MO. 1905.