


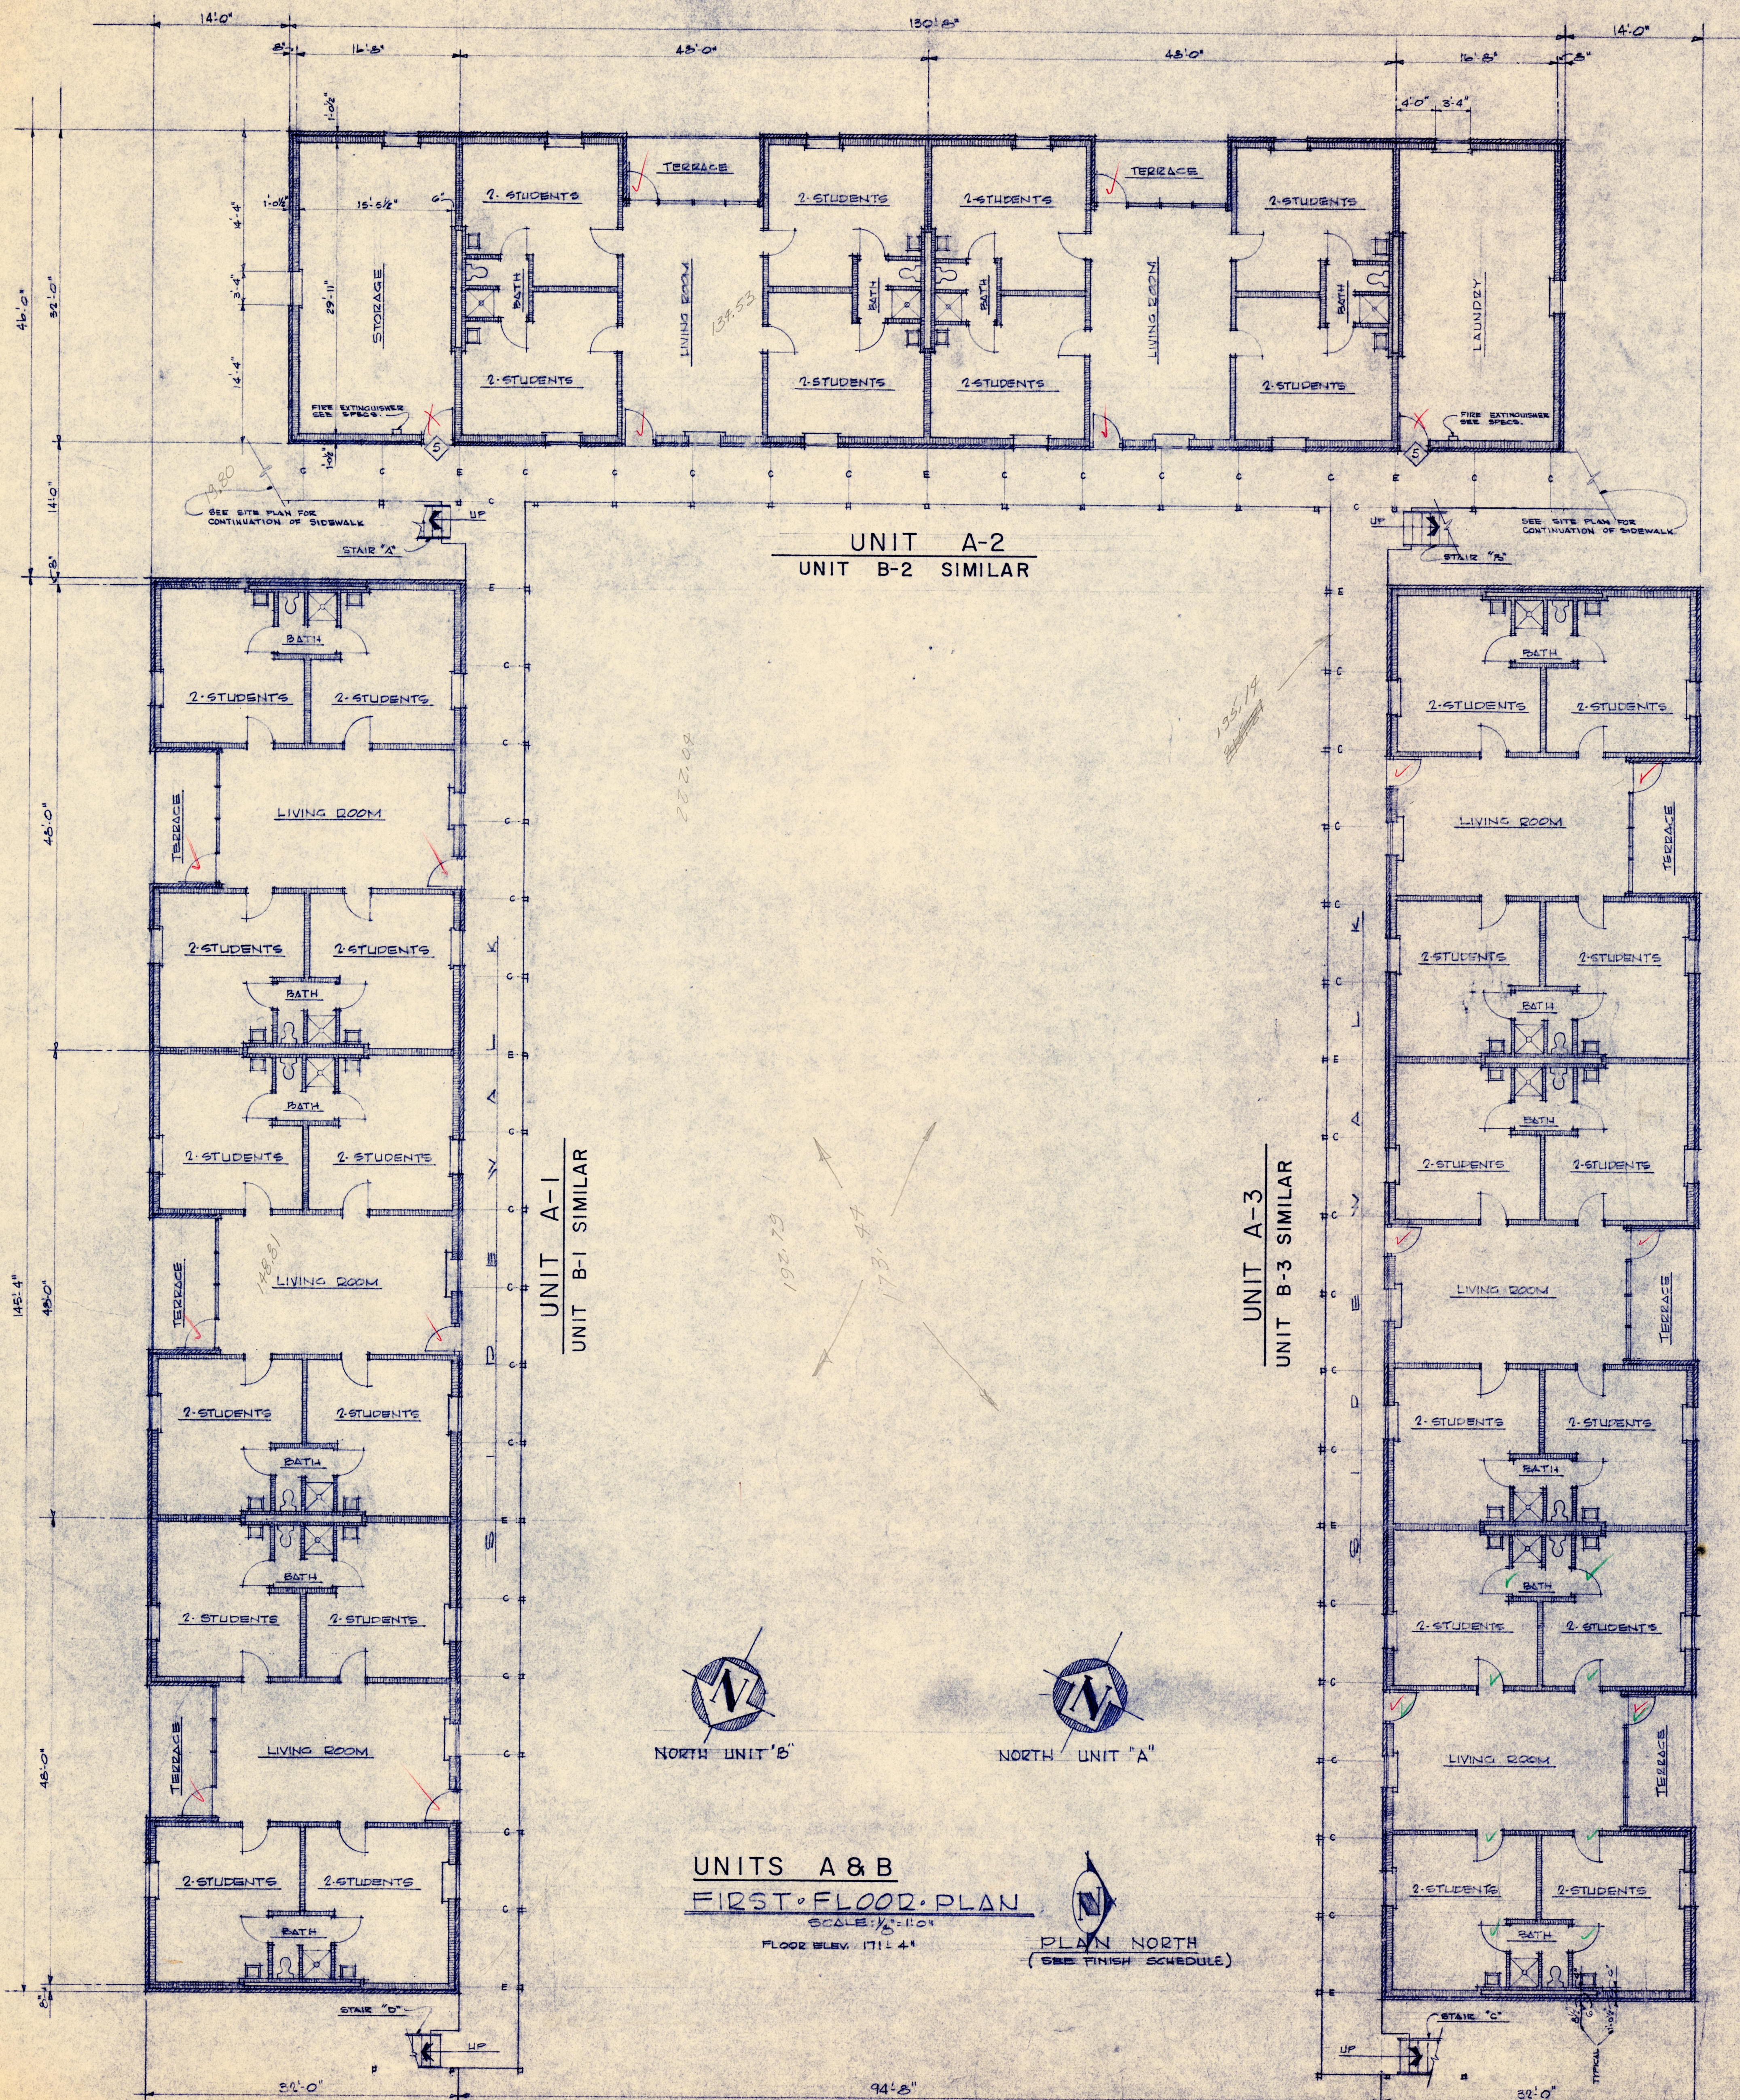

MATERIAL & SYMBOL LEGEND		FINISH SCHEDULE									
ROOM NO.	ROOM NAME	WALL	WALL	WALL	WALL	CEILING	FLOOR	BASE	TRIM	DOORS	REMARKS
LIVING ROOM		3	4	2	2	1	1	3	1		
2 STUDENTS RM.		2	2	2	2	1	1	3	1		
BATH		2	2	2	2	1	1	3	1		SPECIAL FINISH WALLS OF SHOWER
LOUNGE		2	2	2	2	1	1	3	1		
STORAGE		5	5	5	5	1	3	1	1		
LAUNDRY		5	5	5	5	1	2	1	1		

LEGEND				
WALLS	CEILING	FLOORS	BASE	TRIM & DOORS
1 PAINT	1 PAINT	1 CARPET	1 NOUSE	1 PAINT METAL & STAIN WOOD
2 SPECIAL FINISH	2 1/2 VINYL ASBESTOS	2 EPOXY PAINT	2 EPOXY PAINT	
3 BRICK	3 NO FINISH	3 VINYL		
4 GLASS				
5 NO FINISH				

