
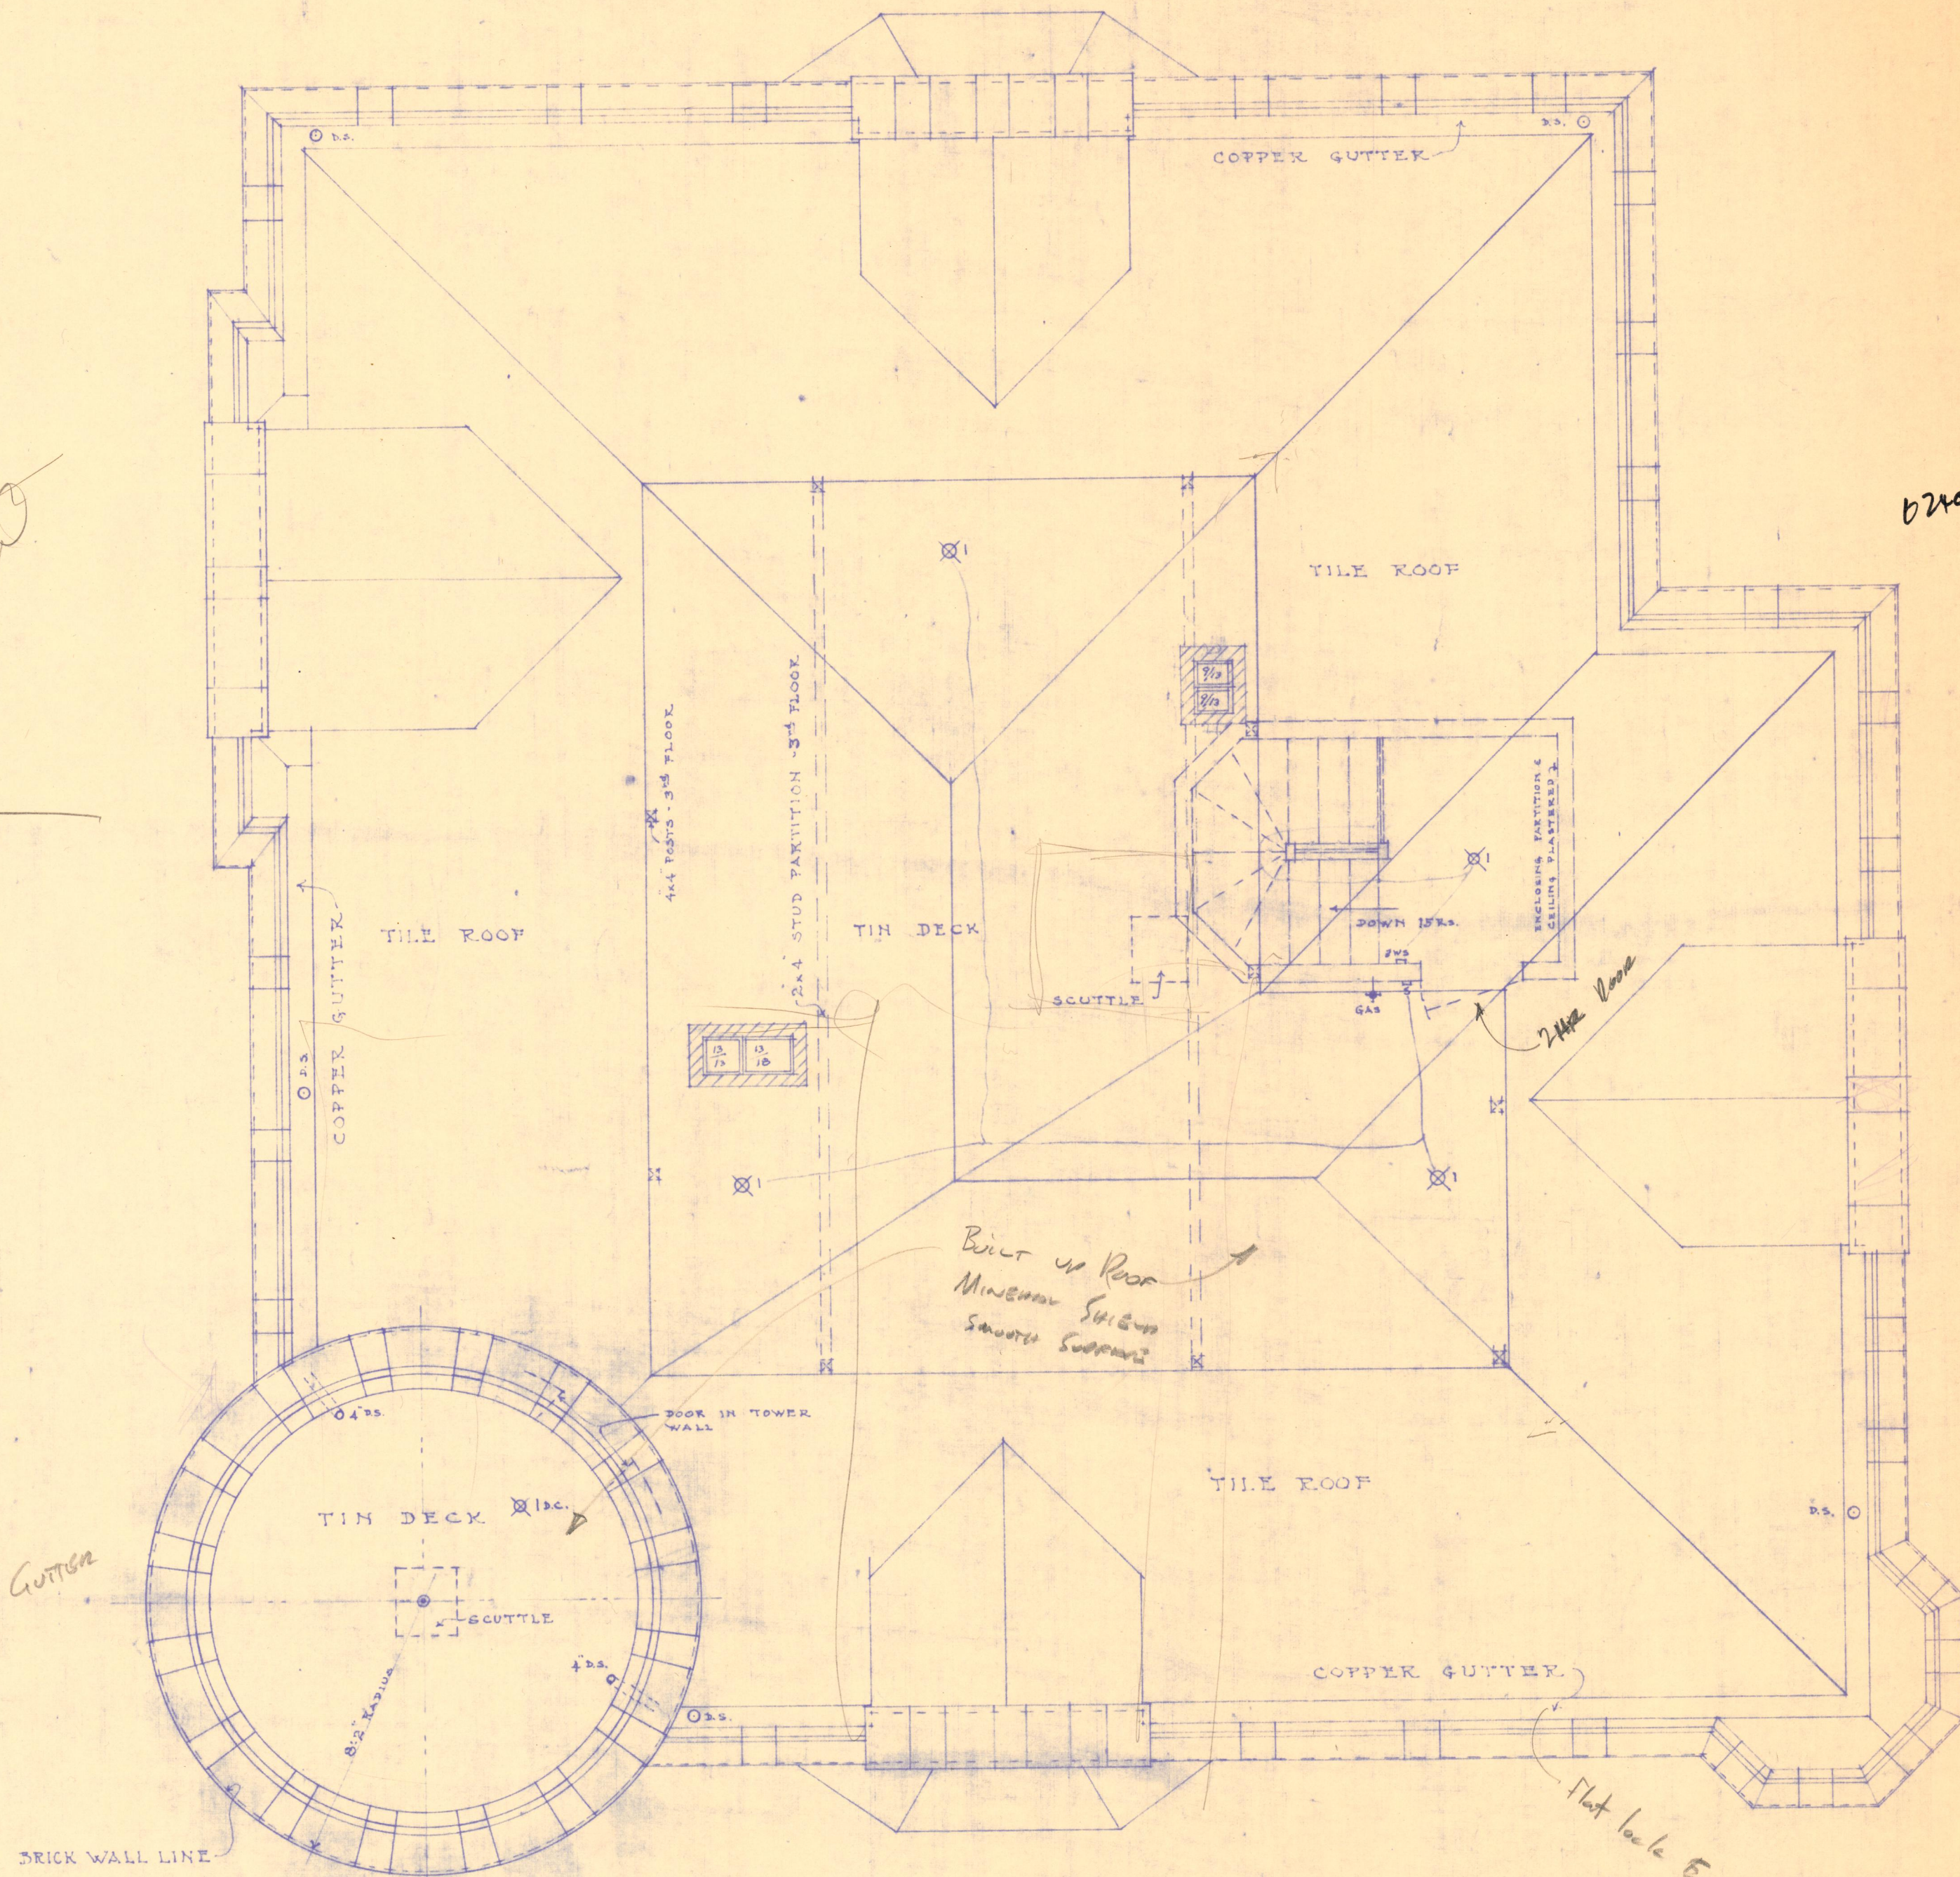


CERTIFIED "SHAWAL" 390 #

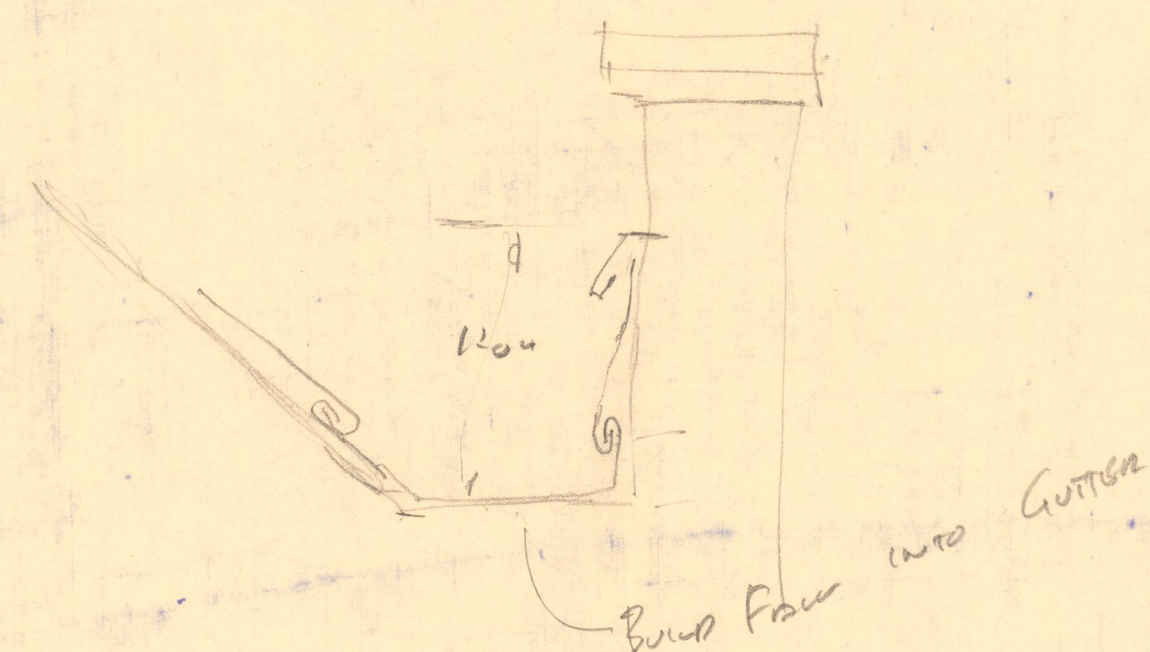

b2100

W. 30
D. 30

Roof	$1\frac{1}{2} \times 11 \times 60 =$	11 550
Attic	$35 \times 11 \times 40 =$	7700
		19250

Flat back Exp. lower @ 35°

ATTIC AND ROOF PLAN
SCALE $\frac{1}{4} = 10'$

HOUSE FOR DR JACOB GEIGER
WESTMINSTER PLACE

11-23-54
3-A
EAB 12-12-55

ECKEL AND ALDRICH ARCHITECTS
CORY BUILDING ST JOSEPH MO 1911

2007.33.2293B