

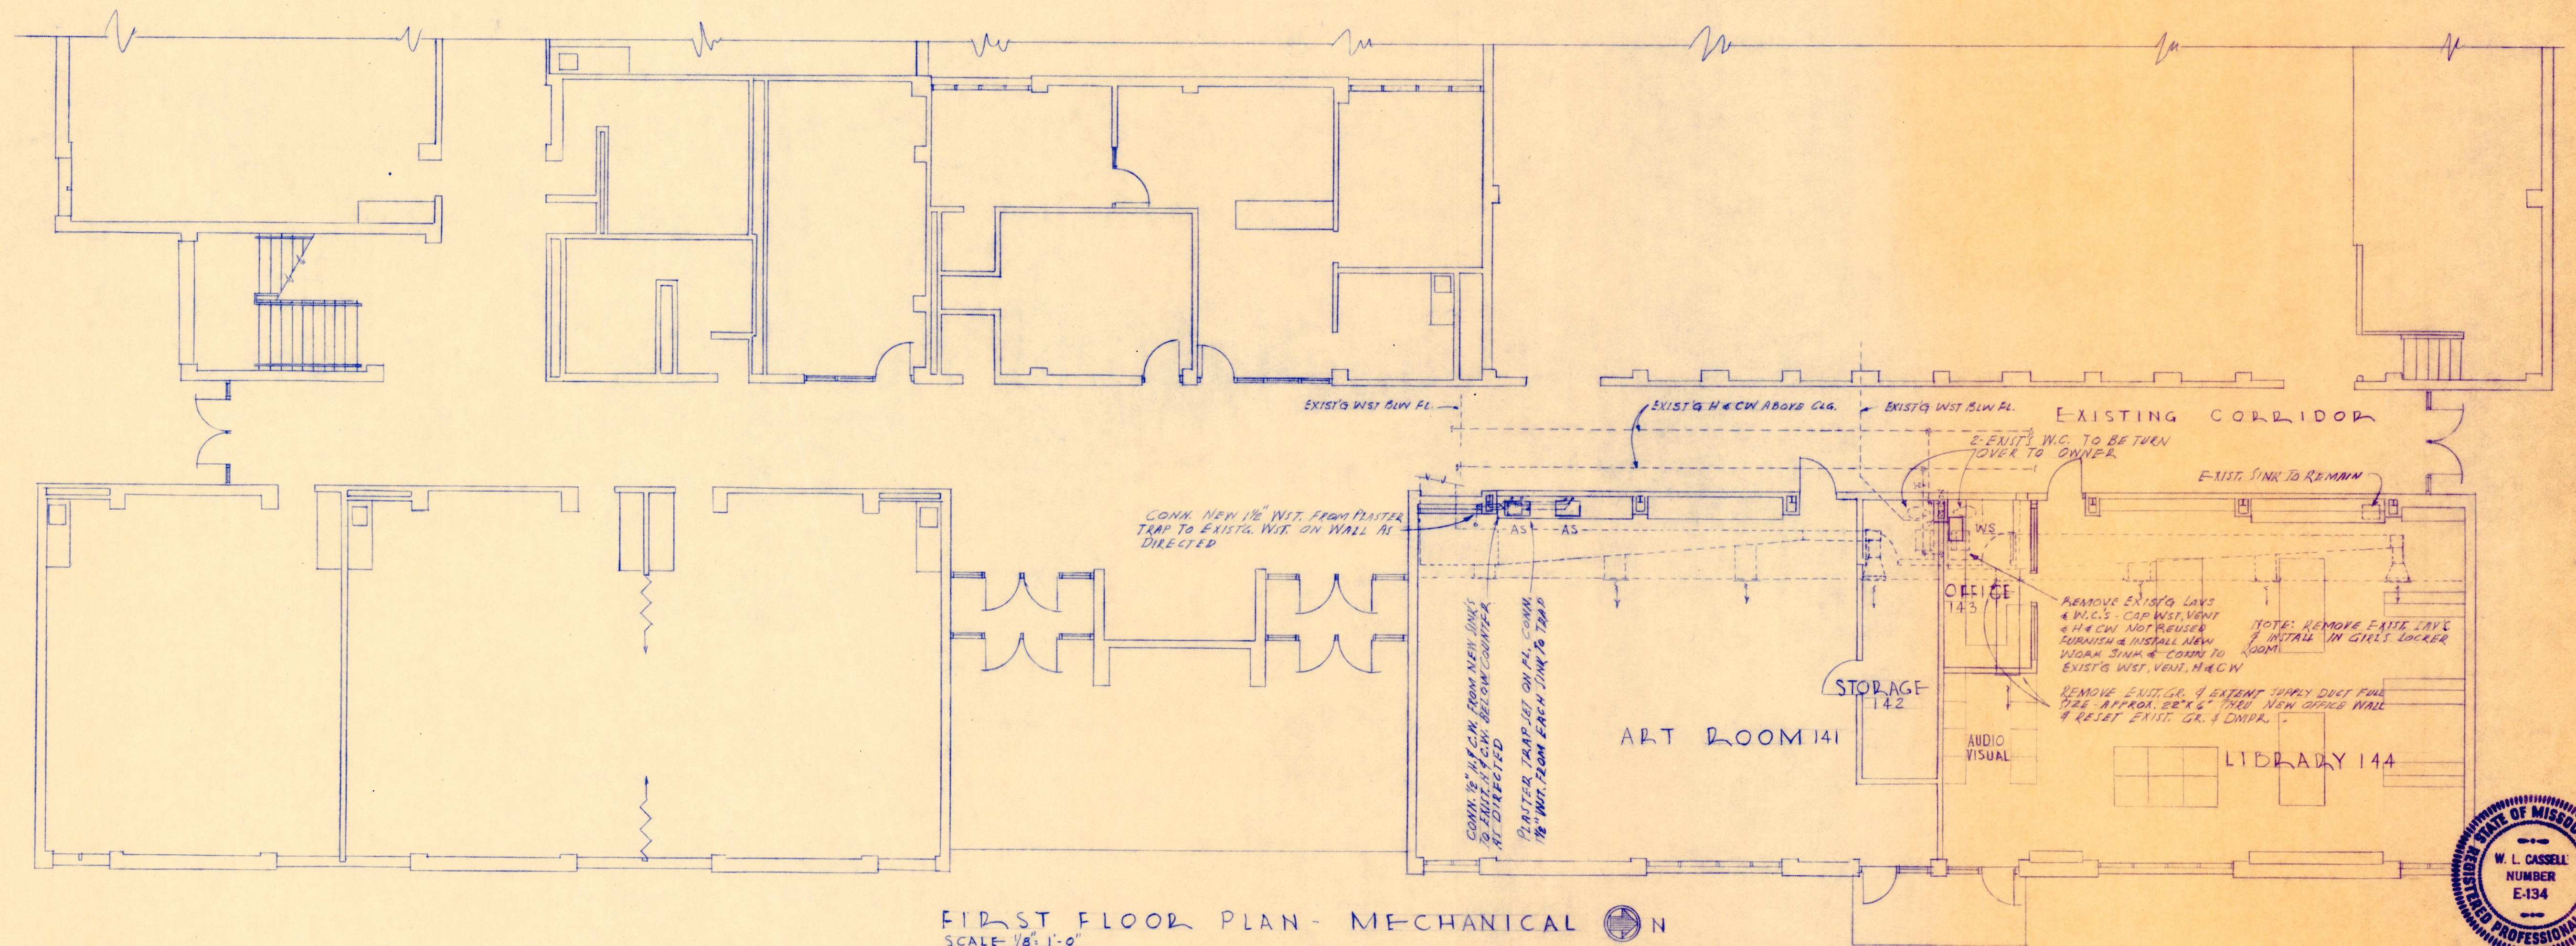


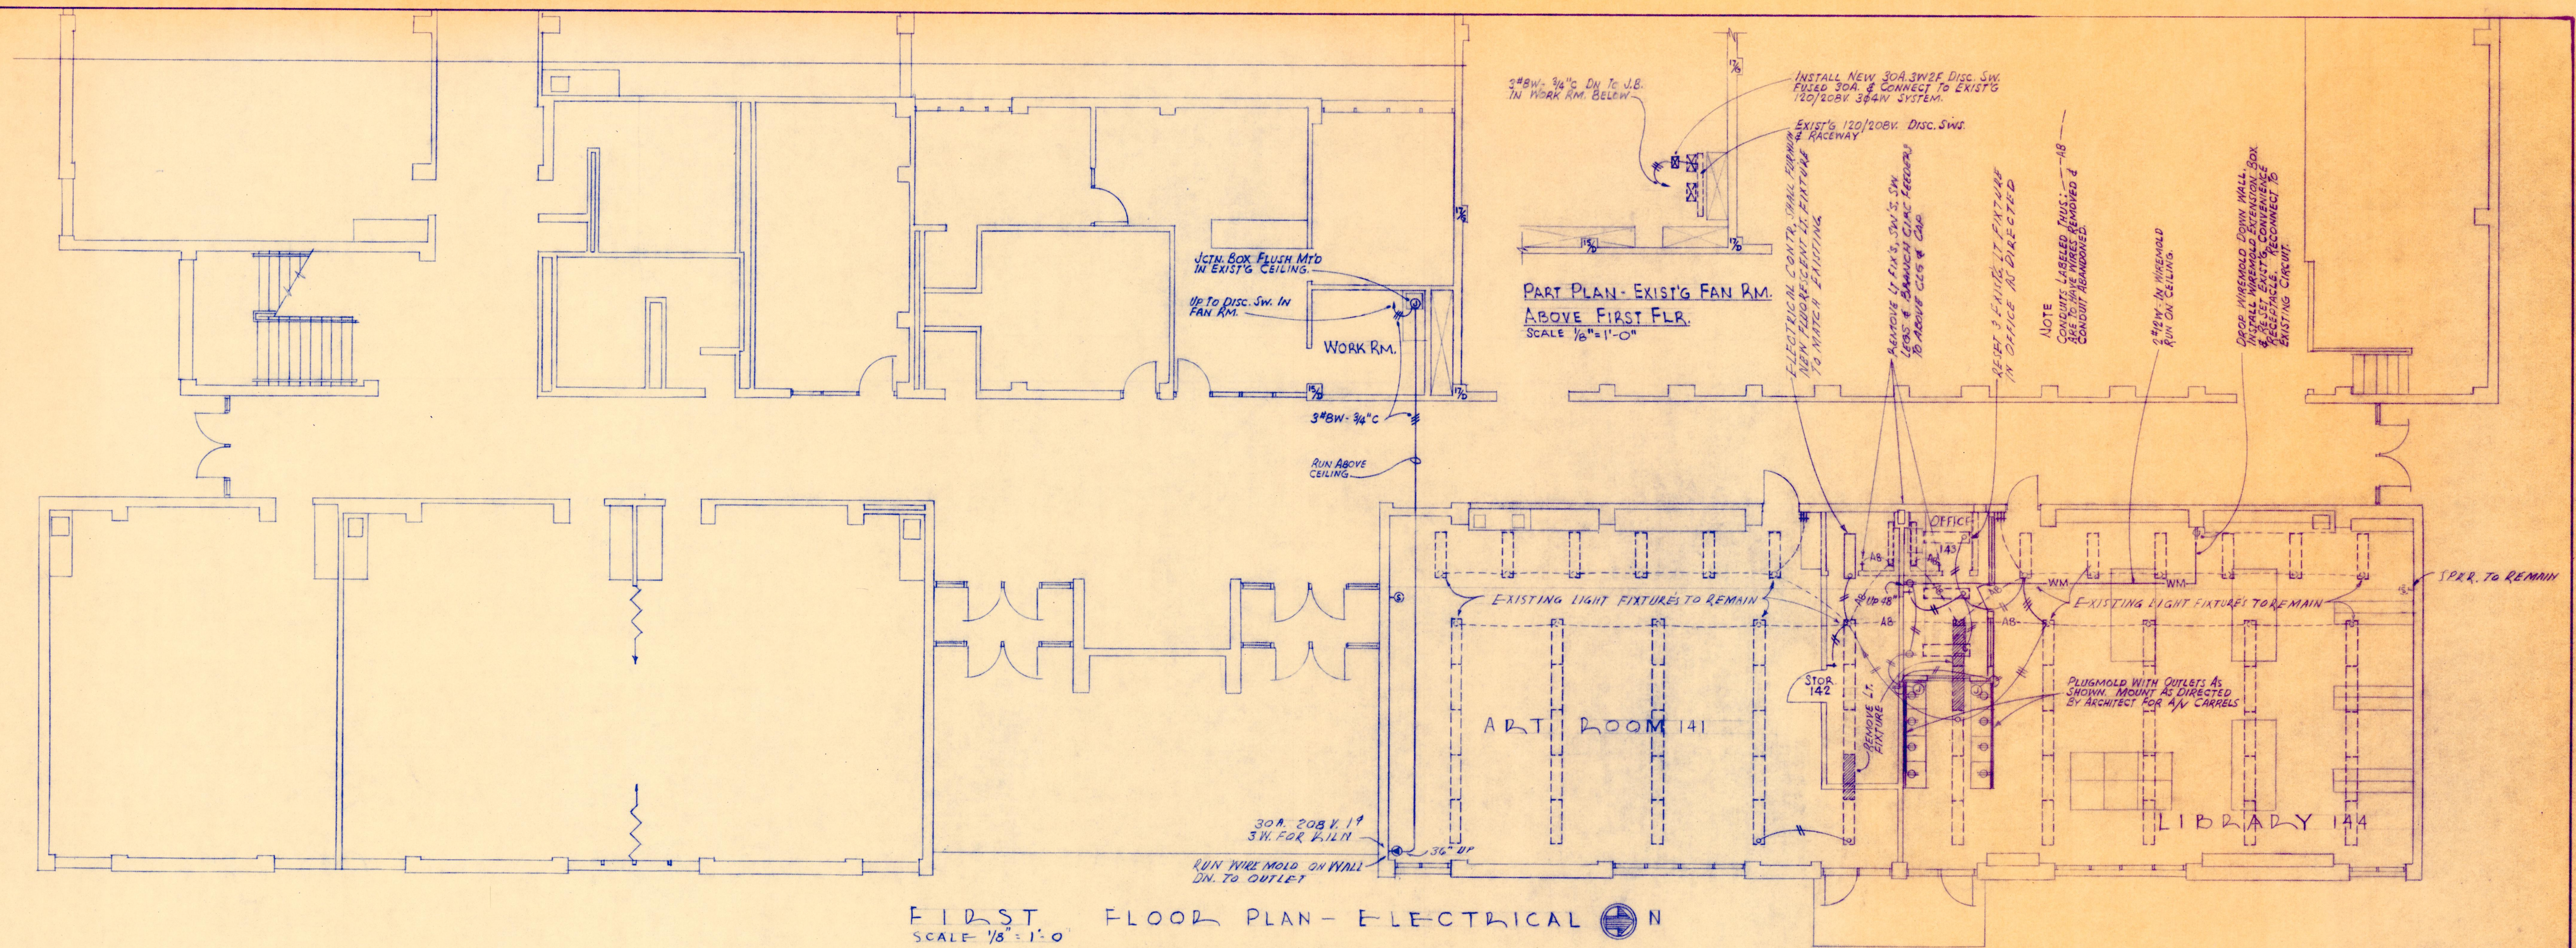

NOTE
ALL MEASUREMENTS must be verified at building by the contractor before work indicated hereon is started.

W. L. CASSELL & ASSOCIATES, INC.
MECHANICAL & ELECTRICAL ENGINEERS
912 BALTIMORE AVENUE
KANSAS CITY, MISSOURI 64105

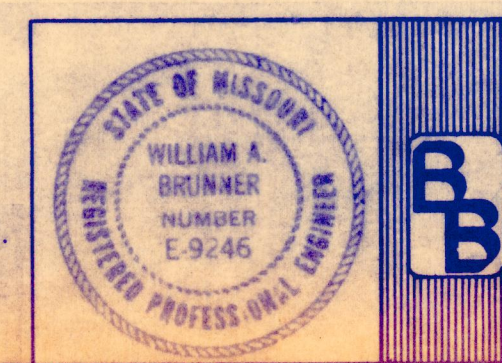

DRAWN BY PAM TLF	ALTERATION AND ADDITION	DATE 1-17-72
CHK'D BY [Signature]	SPRING GARDEN MIDDLE SCHOOL	
REVISION	5802 SOUTH 22nd STREET	JOB No.
	ST. JOSEPH, MISSOURI	
	SCHOOL DISTRICT OF ST. JOSEPH, MO.	
BRUNNER & BRUNNER ARCHITECTS & ENGINEERS		MES-3
1105 CORBY BUILDING 2007, 33, 2325, W ST. JOSEPH, MO.		SHEET No.