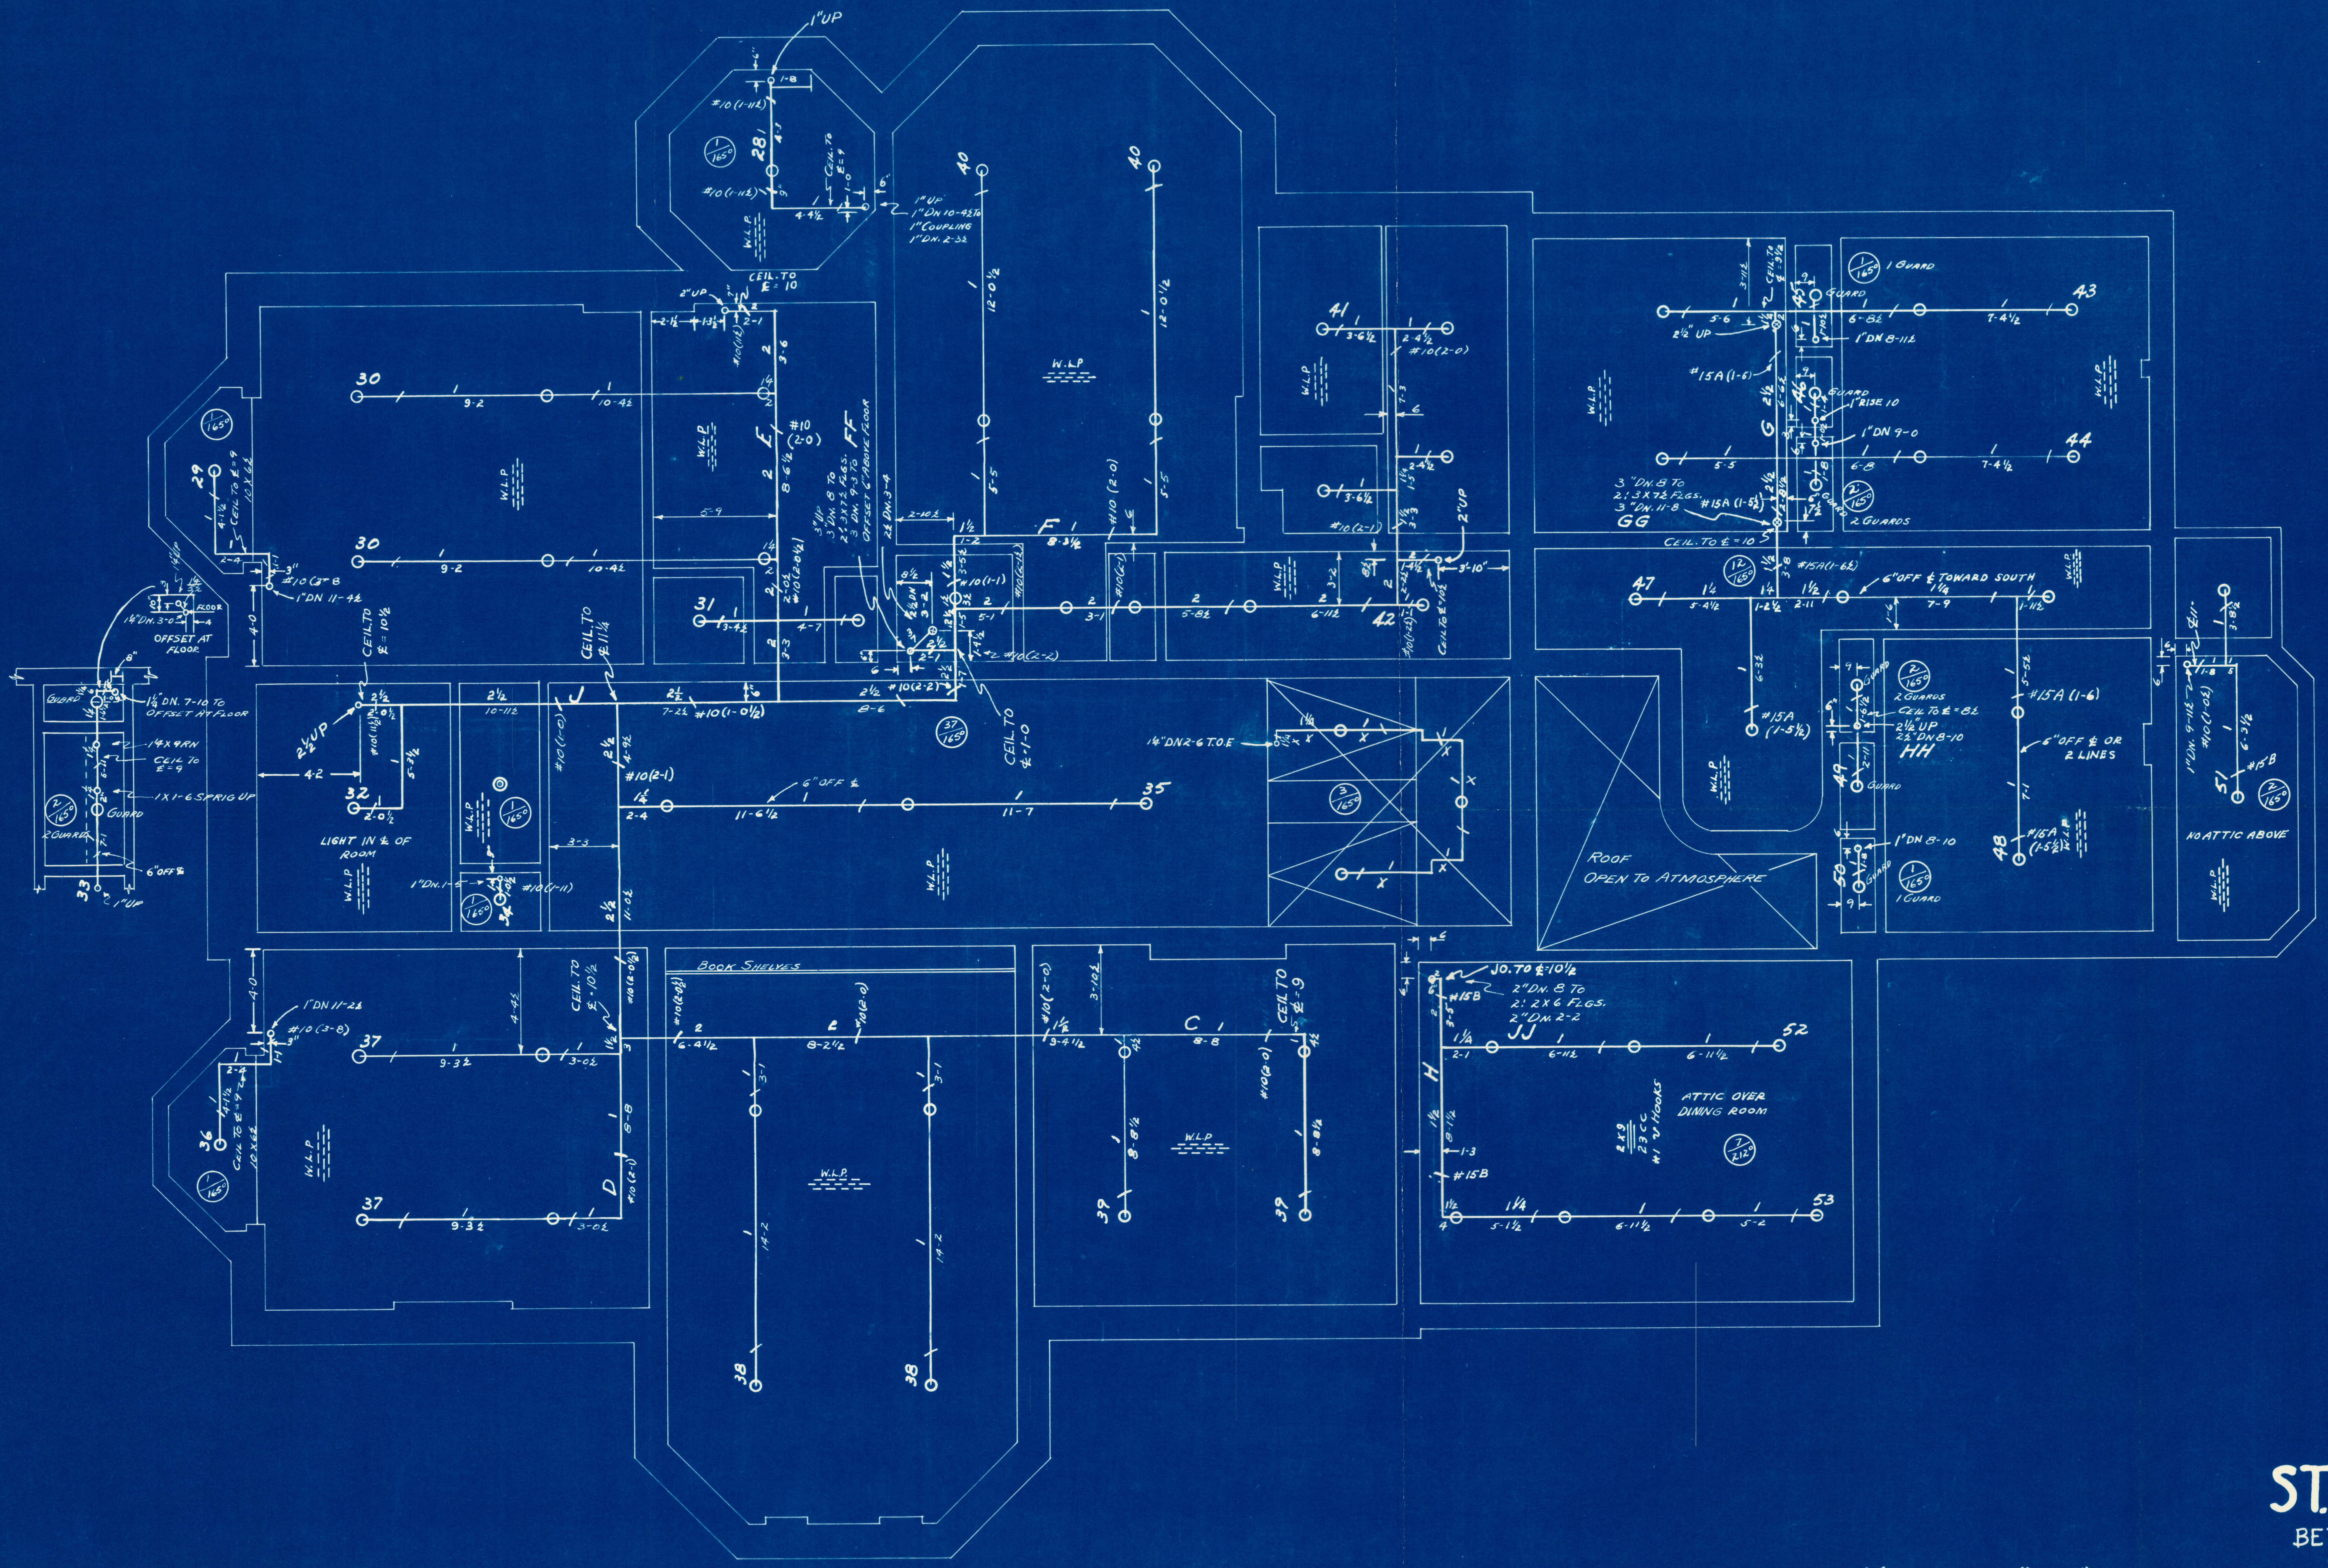


PIPE SCHEDULE		
1	LINE EA OF	28-29
2	" " "	30
1	" " "	31-36
2	" " "	37-40
1	" " "	41-53
1	X MAIN	C
1	" "	D
1	" "	E
1	" "	F
1	" "	G
1	" "	H
1	BULK MAIN	J
1	RISER	FF
1	"	GG
1	"	HH
1	"	JJ

NOTE:
USE #10B HANGERS UNLESS NOTED

MARK PIPING "RED"

2ND STORY CEILING PLAN
ST. JOSEPH MUSEUM
BETWEEN 11TH & 12TH ON CHARLES
ST. JOSEPH, MISSOURI

ALL PIPE MEASUREMENTS ARE CUTTING LENGTHS

"AUTOMATIC" SPRINKLER CORP. OF AMERICA
ENGINEERING DEPT. KANSAS CITY, MO. YOUNGSTOWN, OHIO
SURVEYED BY JOE 12-47
DRAWN BY JOE, H.W. & L.K. 1948
NO. OF SPRINKLERS ON SHEET 74
" " " JOB 320
SCALE 1/4 = 1-0
TRACED BY
REVISED 1-26-48 L.L.K.
JOB NO. 15-685 NO. OF SHEETS 5 SHEET NO. 3

2007.33.3042V