



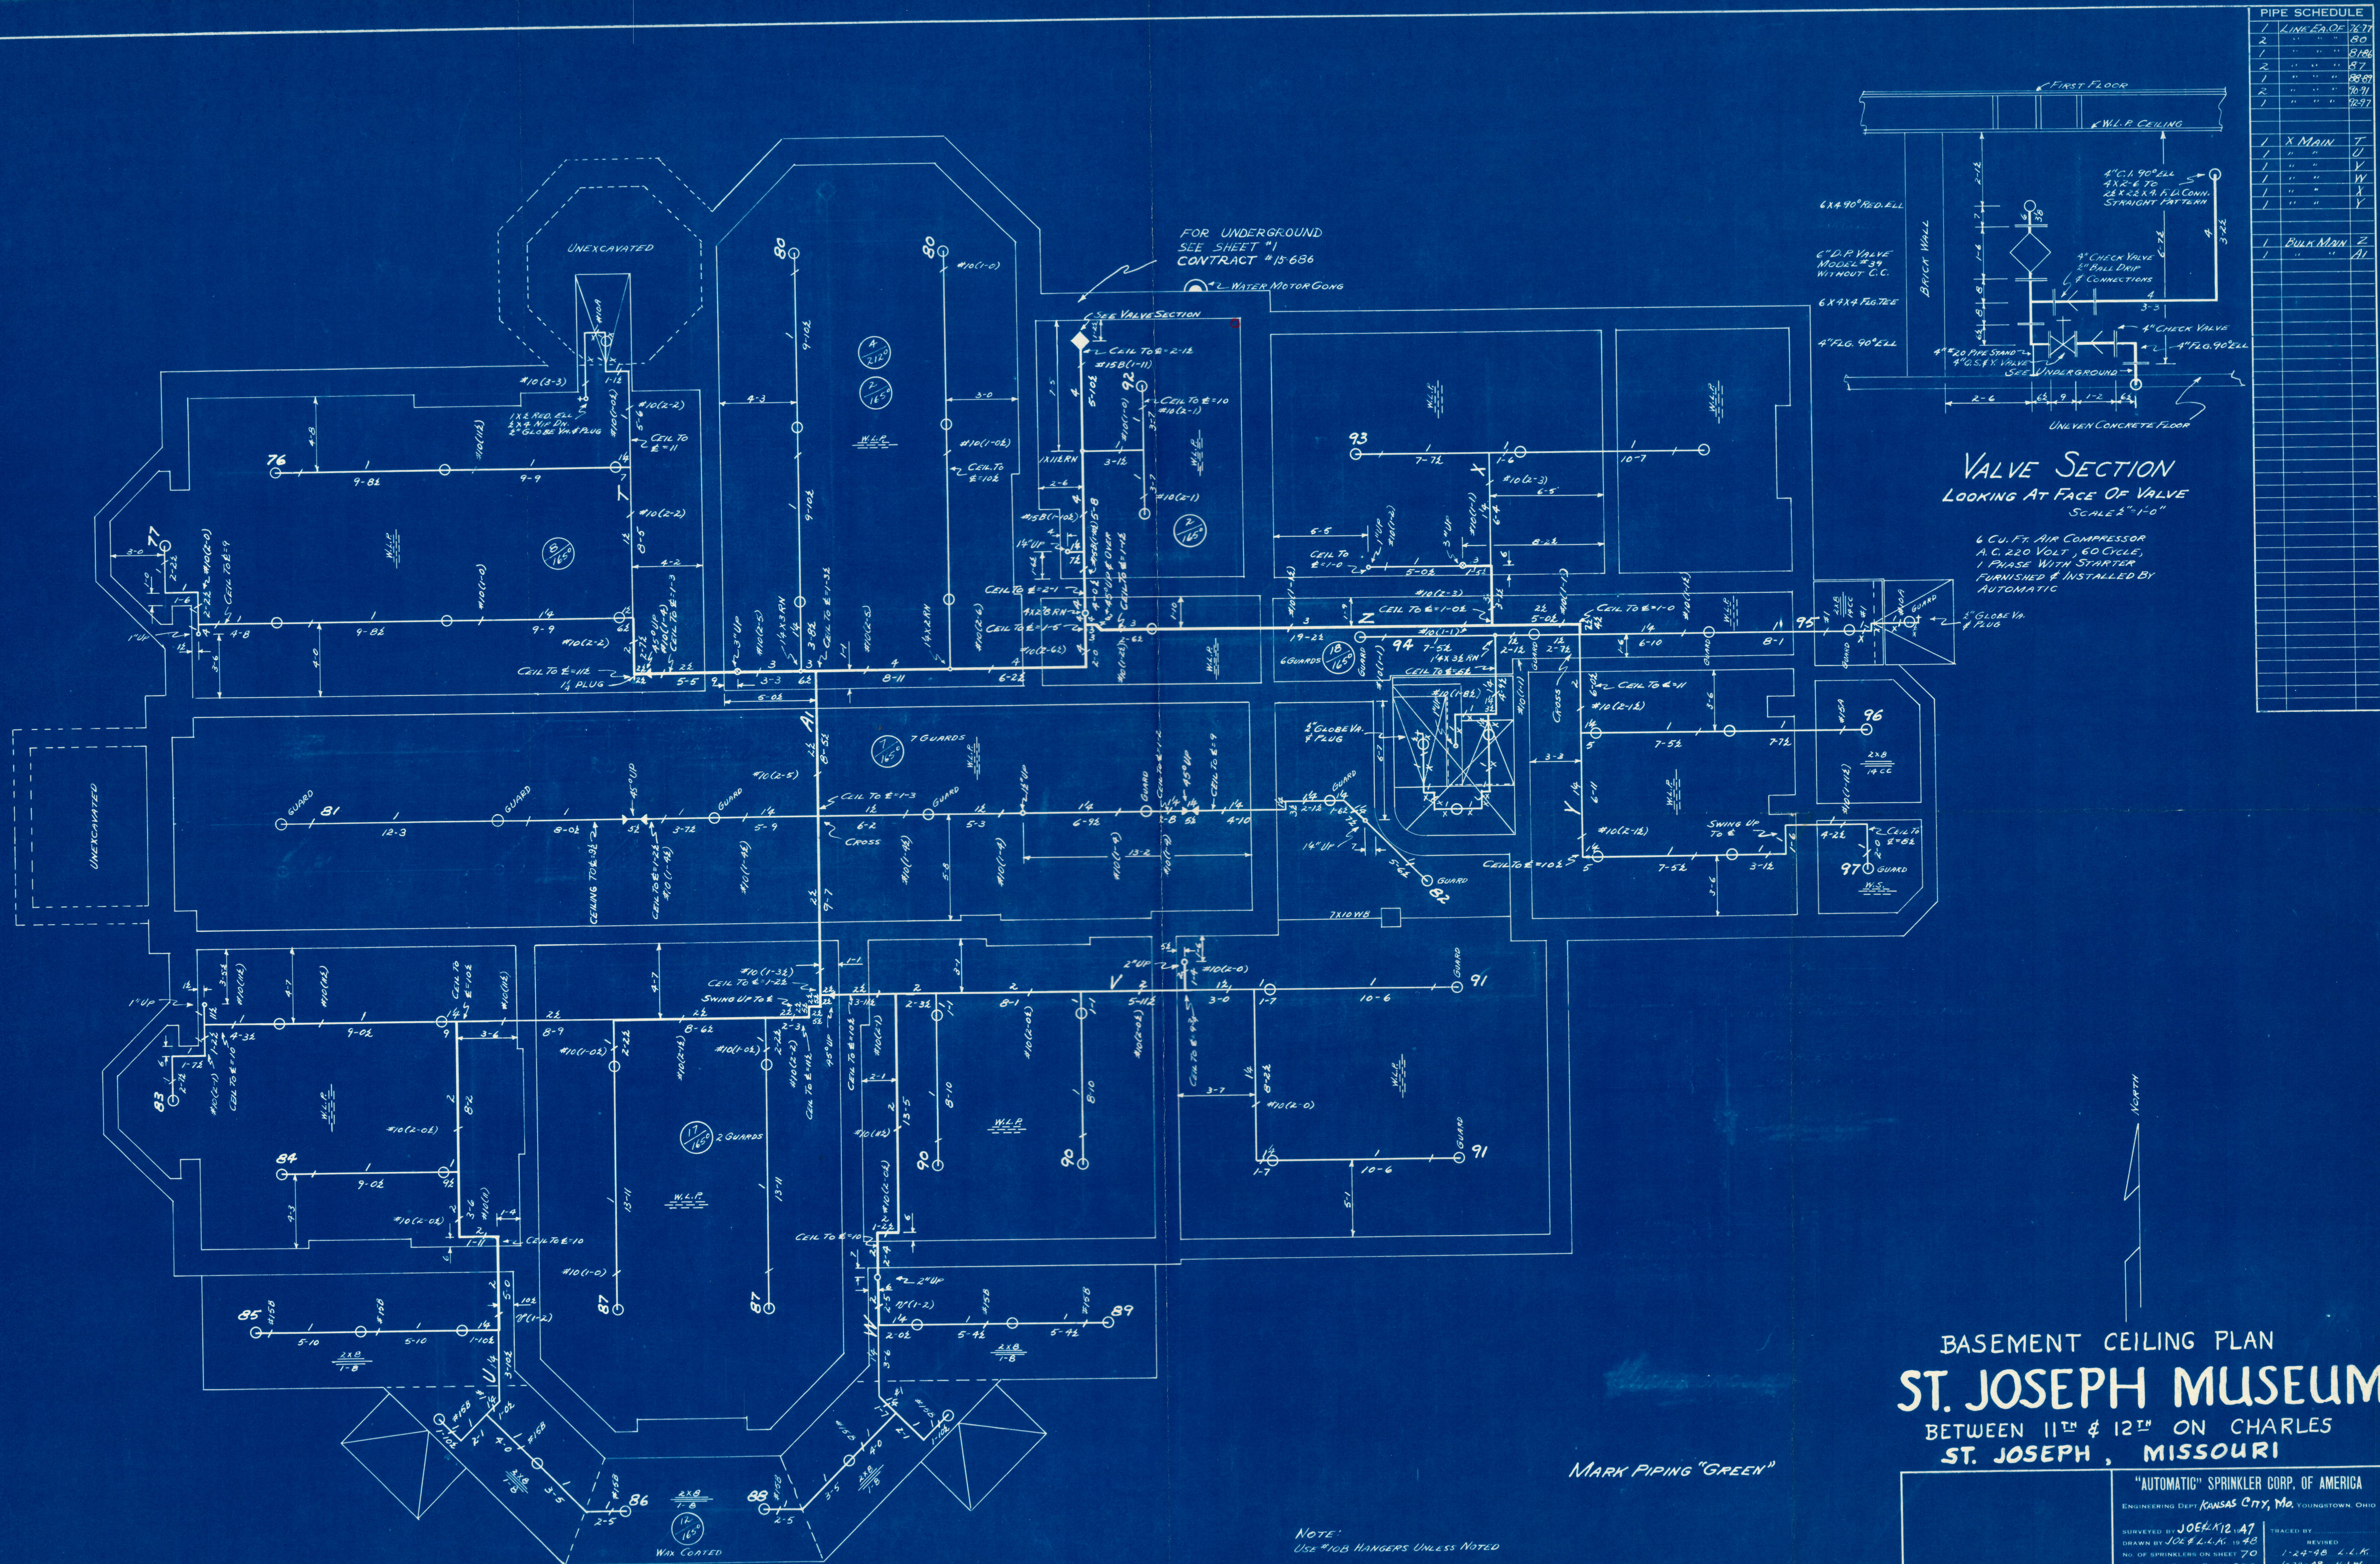

PIPE SCHEDULE			
1	LINE 2A OF 2A-77	80	
2	" " " "	80	
1	" " " "	81/80	
2	" " " "	87	
1	" " " "	88/89	
2	" " " "	90-91	
1	" " " "	92-97	
1	X MAIN	T	
1	" " "	U	
1	" " "	V	
1	" " "	W	
1	" " "	X	
1	" " "	Y	
1	BULK MAIN	Z	
1	" " "	AI	

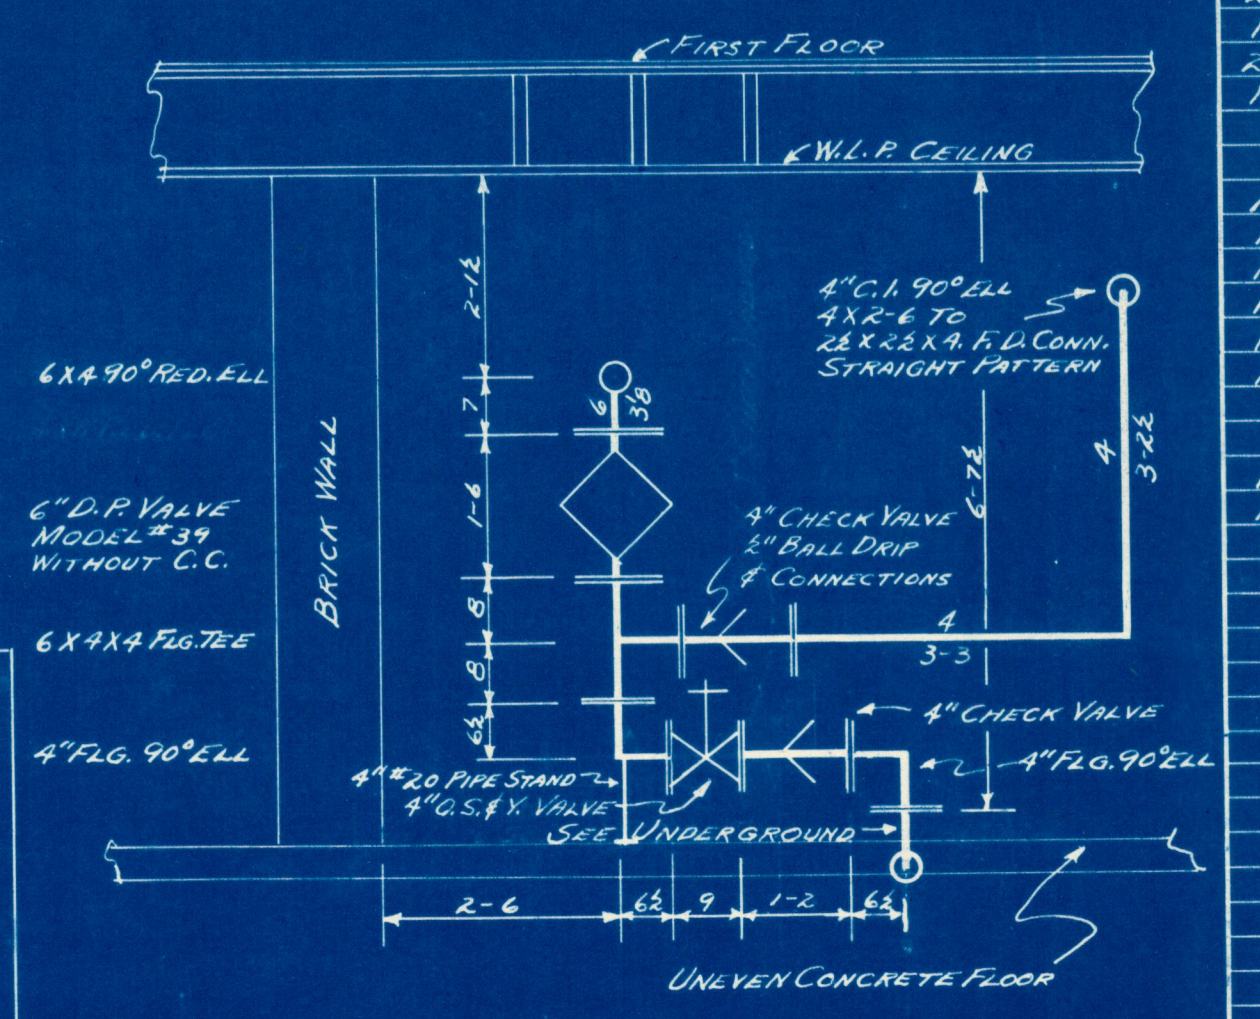

VALVE SECTION
LOOKING AT FACE OF VALVE
SCALE 2"=1'-0"

6 CU. FT. AIR COMPRESSOR
A.C. 220 VOLT, 60 CYCLE,
1 PHASE WITH STARTER
FURNISHED & INSTALLED BY
AUTOMATIC

BASEMENT CEILING PLAN **ST. JOSEPH MUSEUM** BETWEEN 11TH & 12TH ON CHARLES ST. JOSEPH, MISSOURI

MARK PIPING "GREEN"

NOTE:
USE #10B HANGERS UNLESS NOTED

"AUTOMATIC" SPRINKLER CORP. OF AMERICA
ENGINEERING DEPT. KANSAS CITY, MO. YOUNGSTOWN, OHIO
SURVEYED BY JOE K. 12.17
DRAWN BY JOE K. L.L.M. 10-48
NO. OF SPRINKLERS ON SHEET 70
SCALE 1/4"=1'-0"
JOB NO. 15-685 NO. OF SHEETS 5 SHEET NO. 1

ALL PIPE MEASUREMENTS
ARE CUTTING LENGTHS