
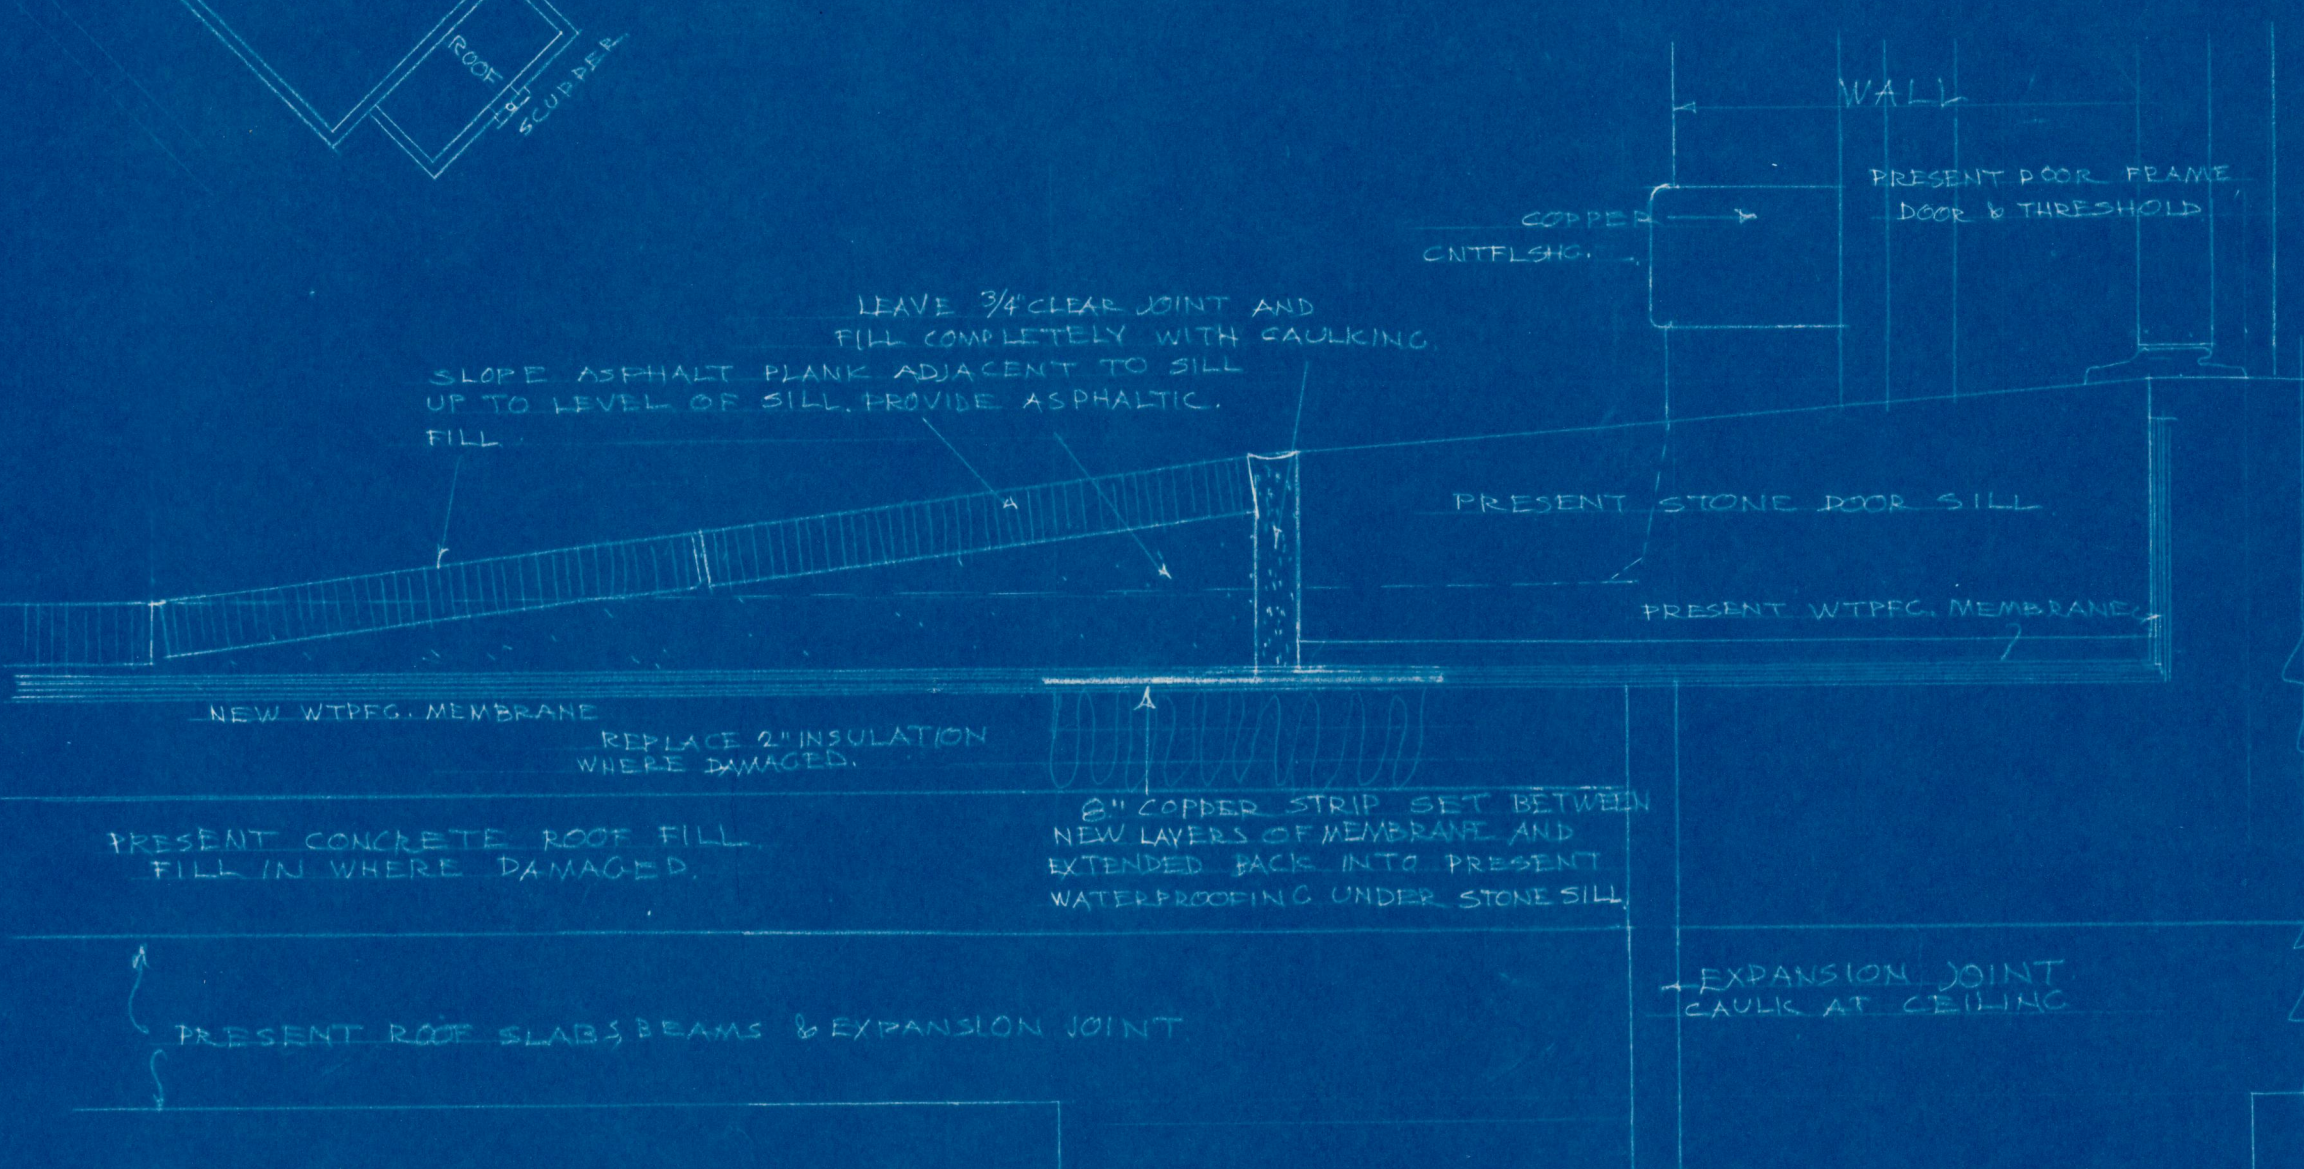
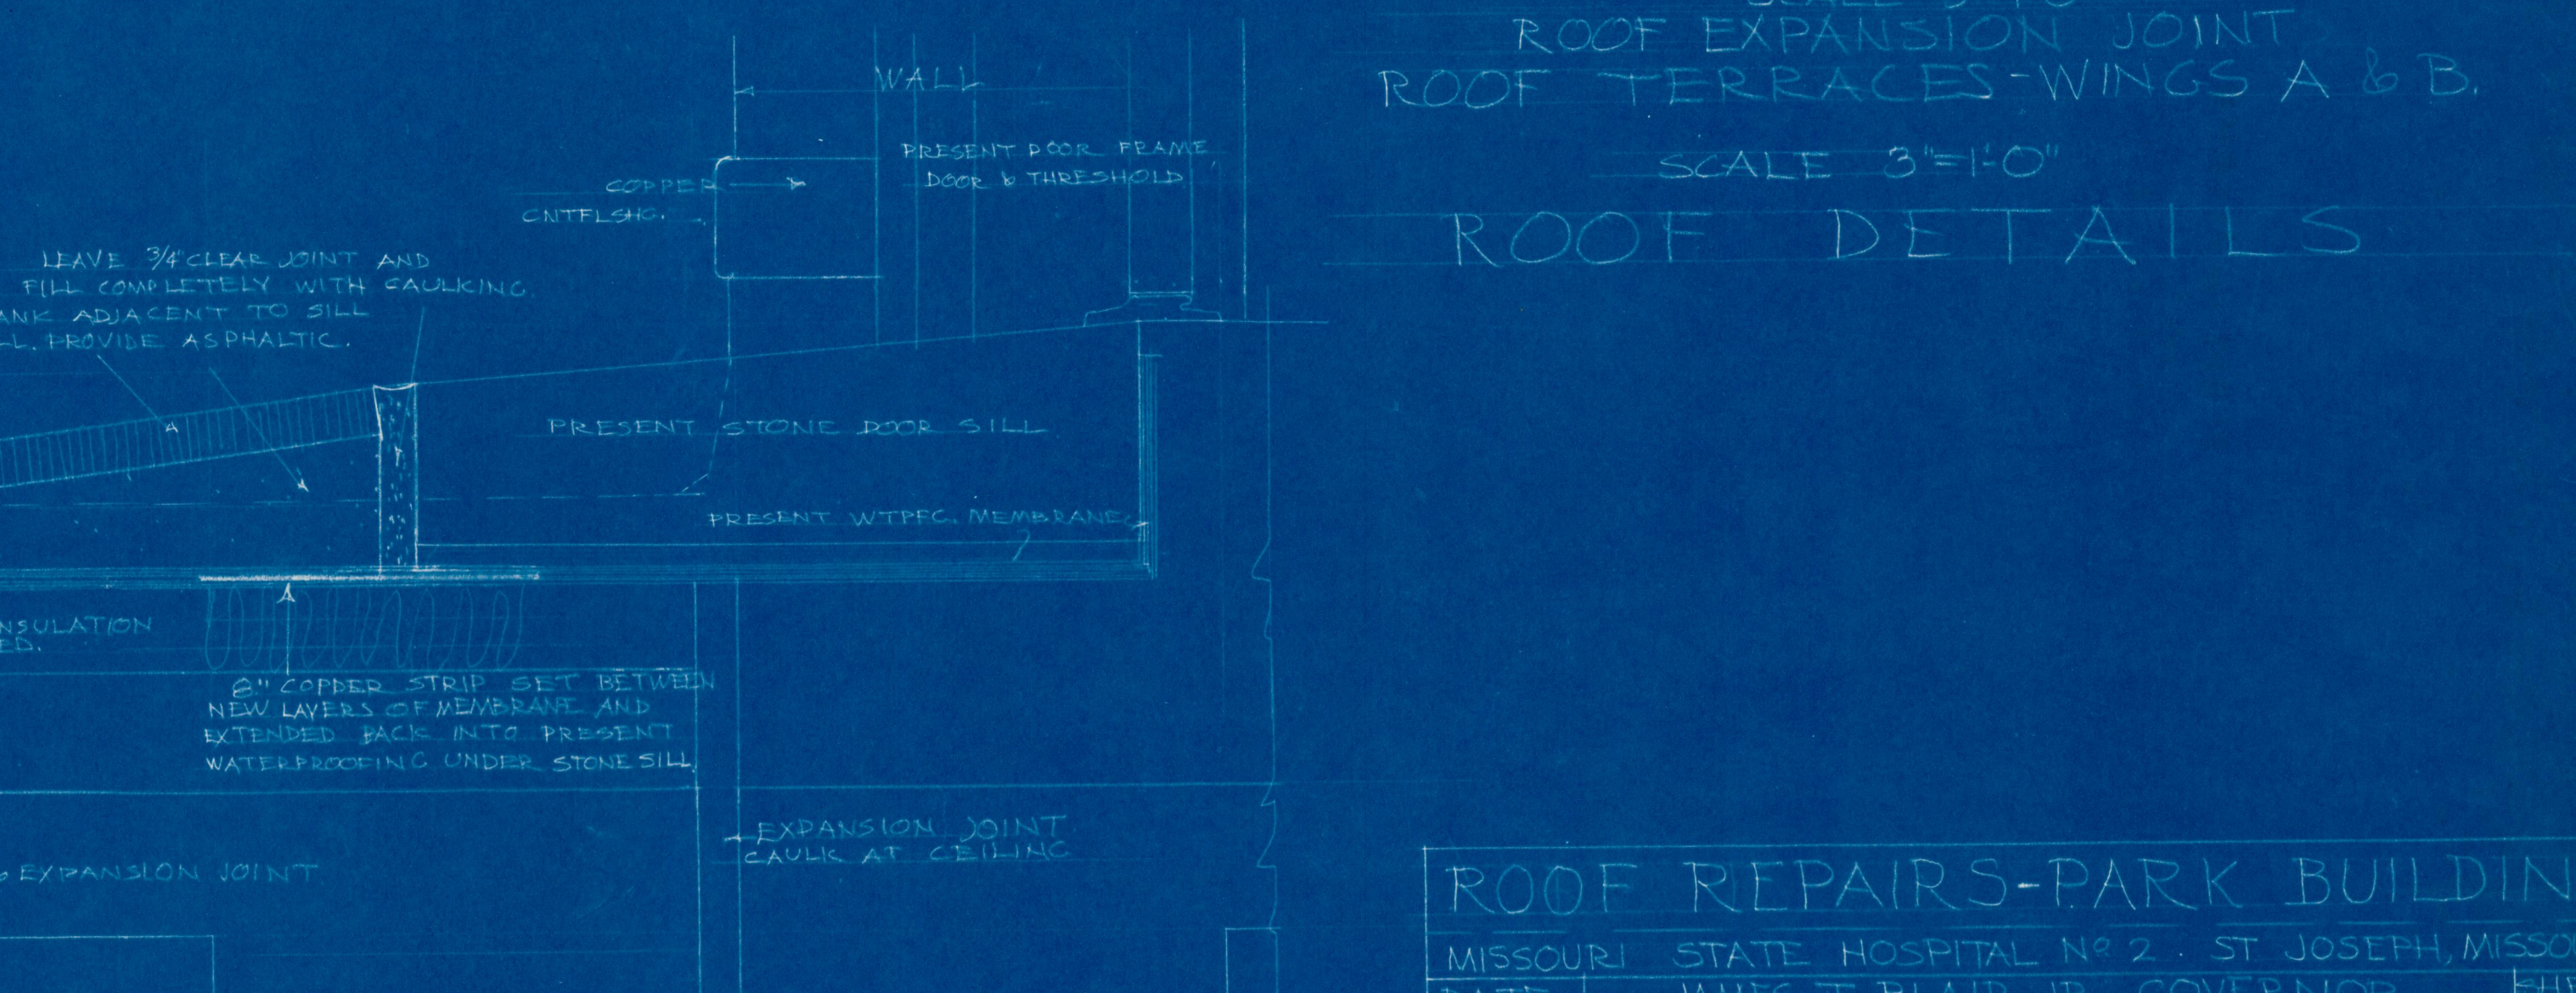
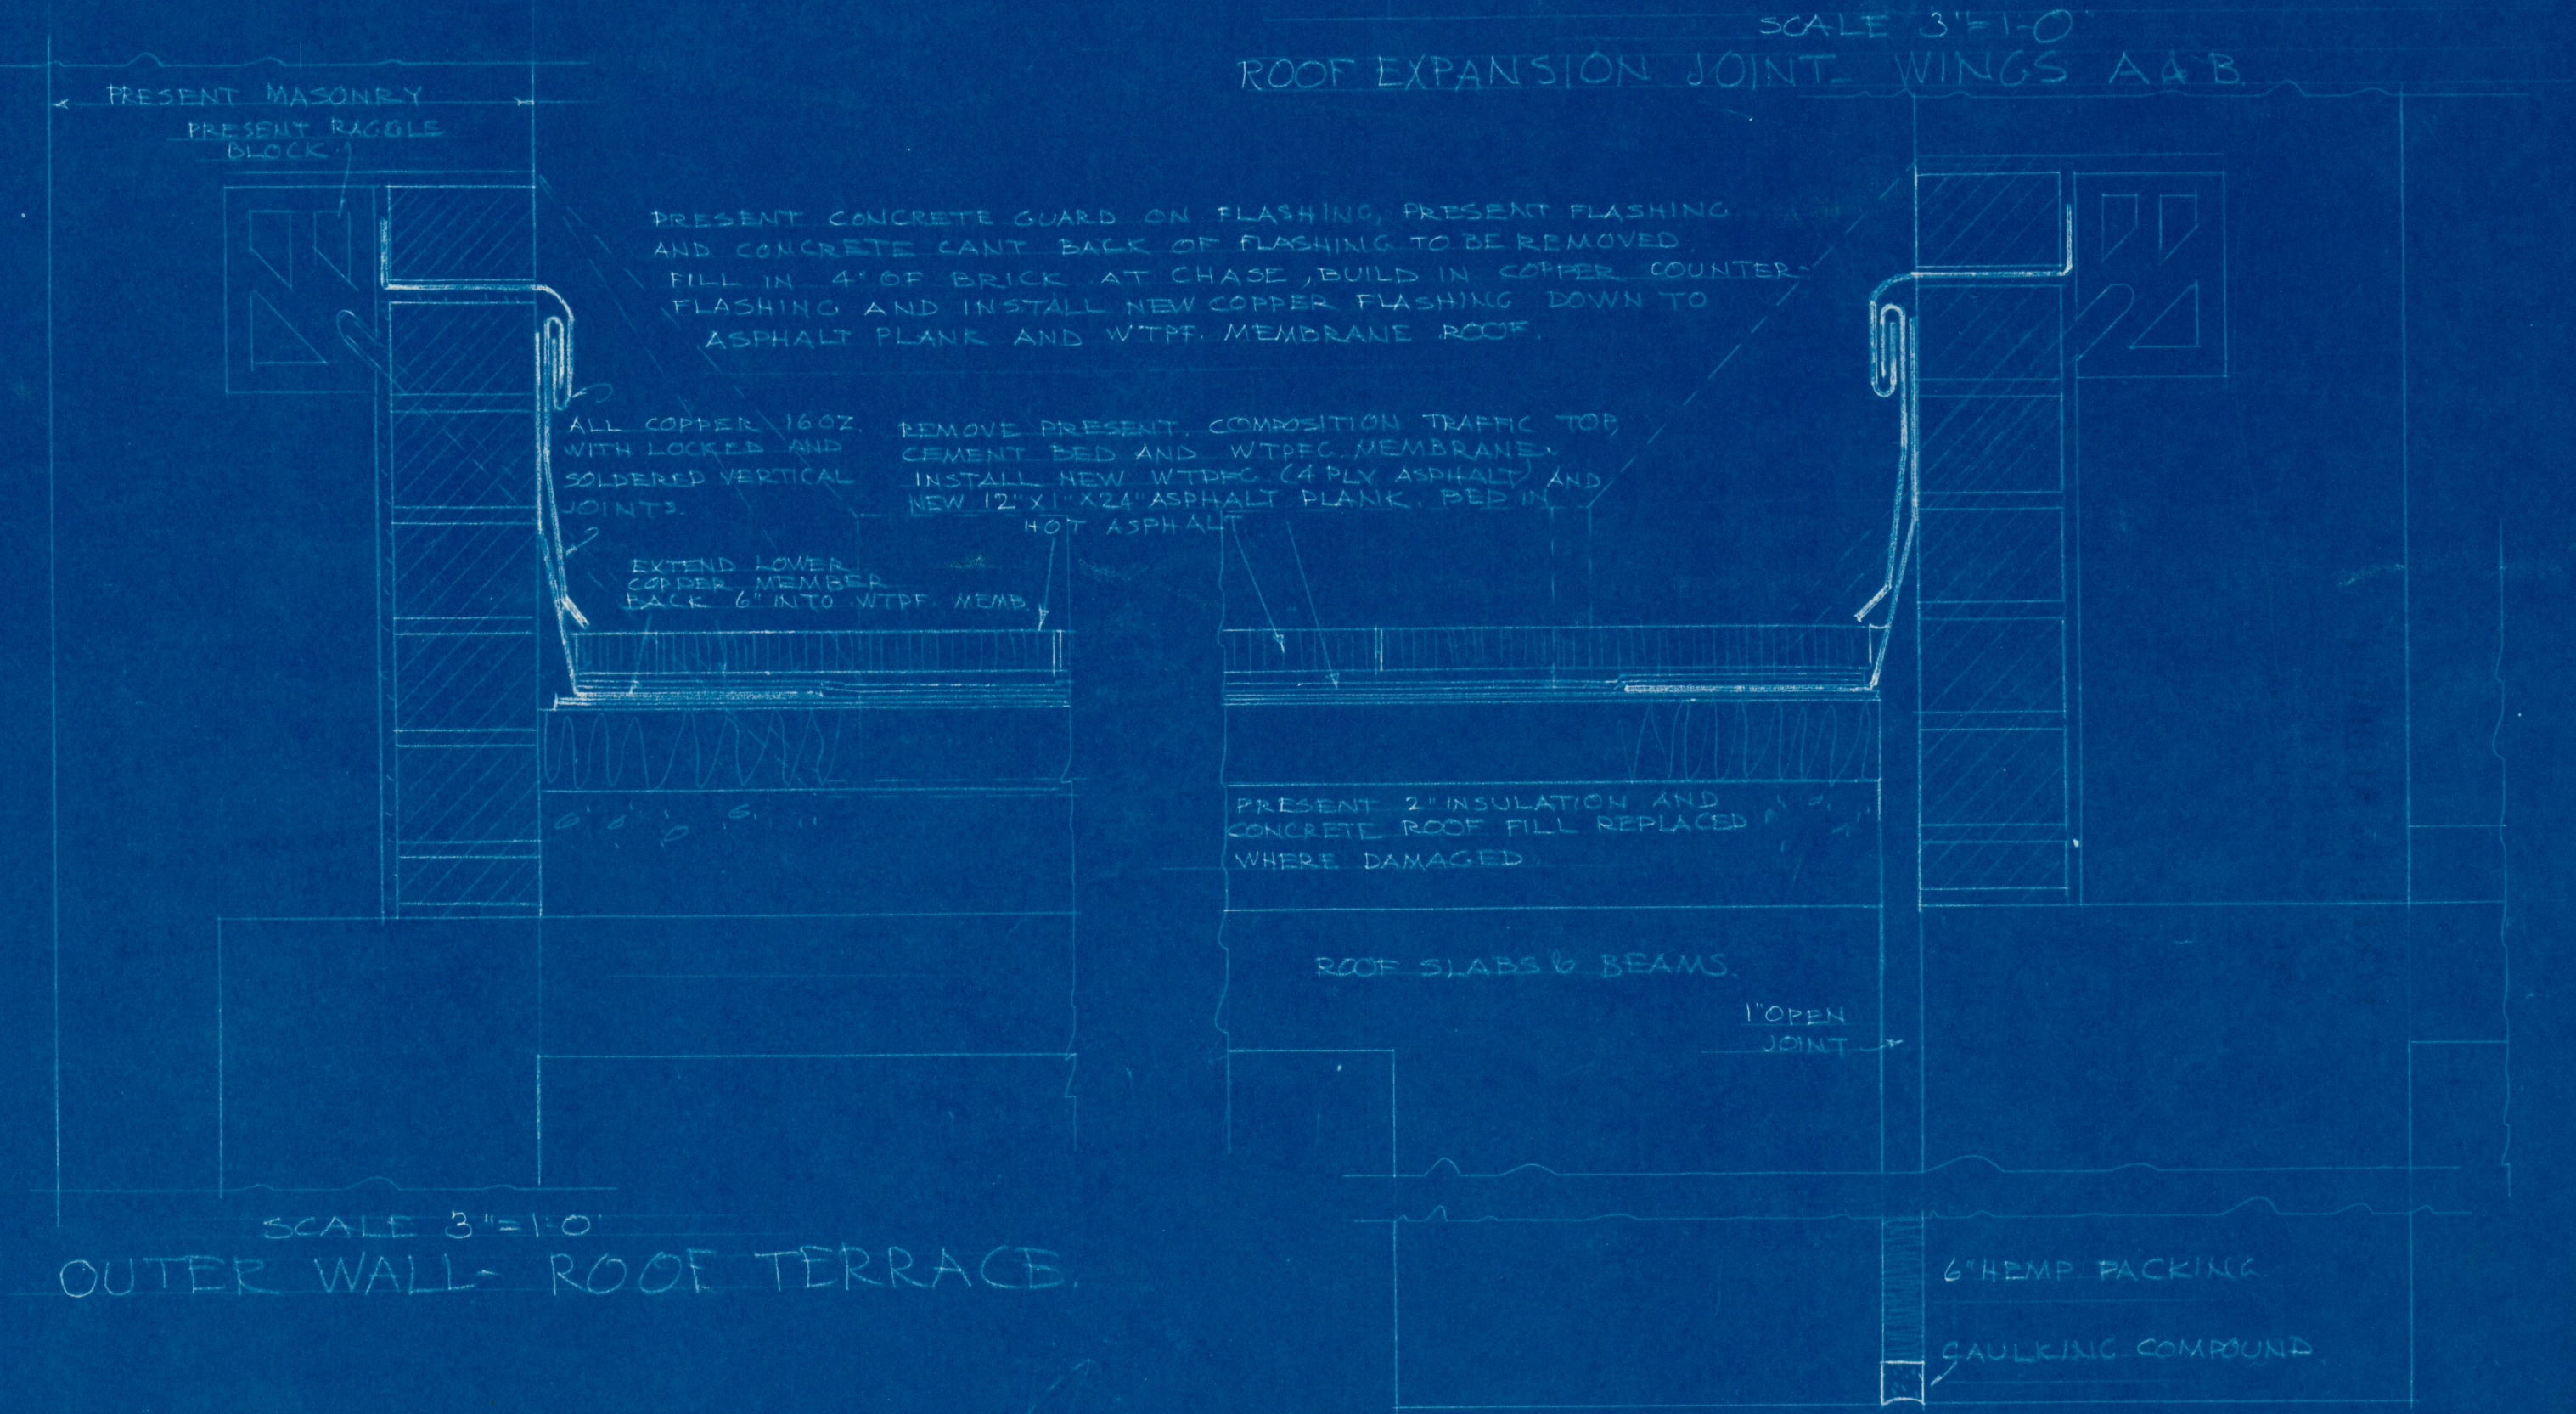
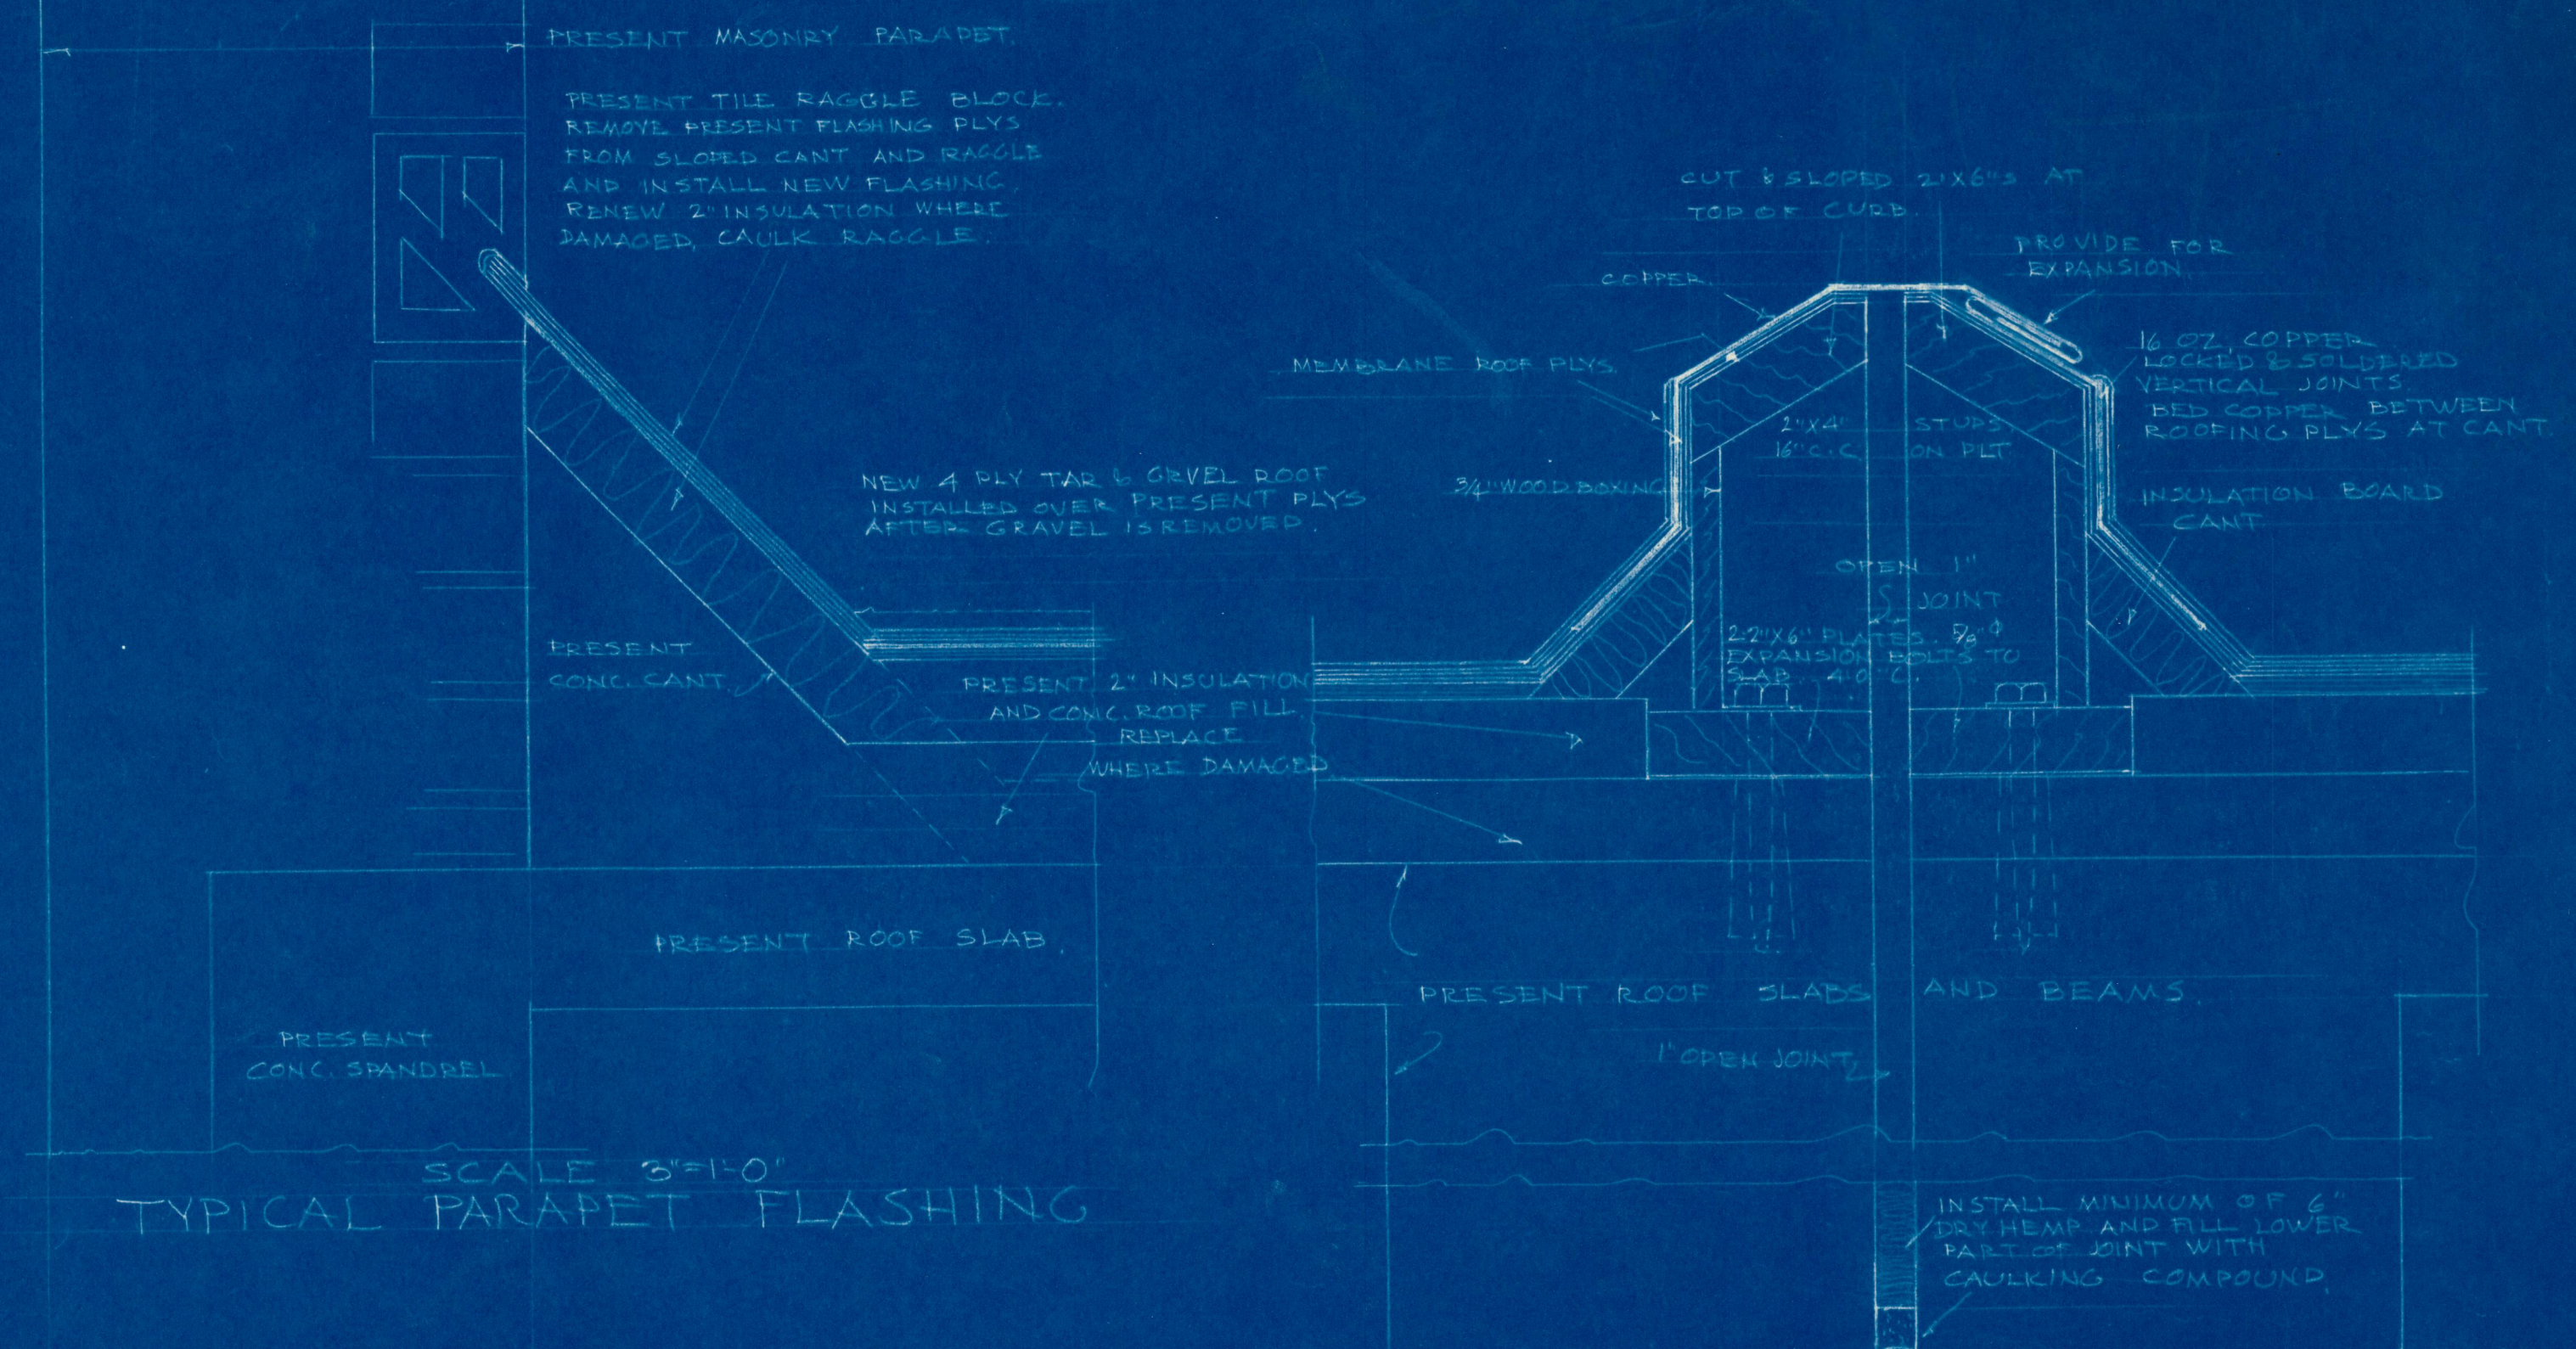


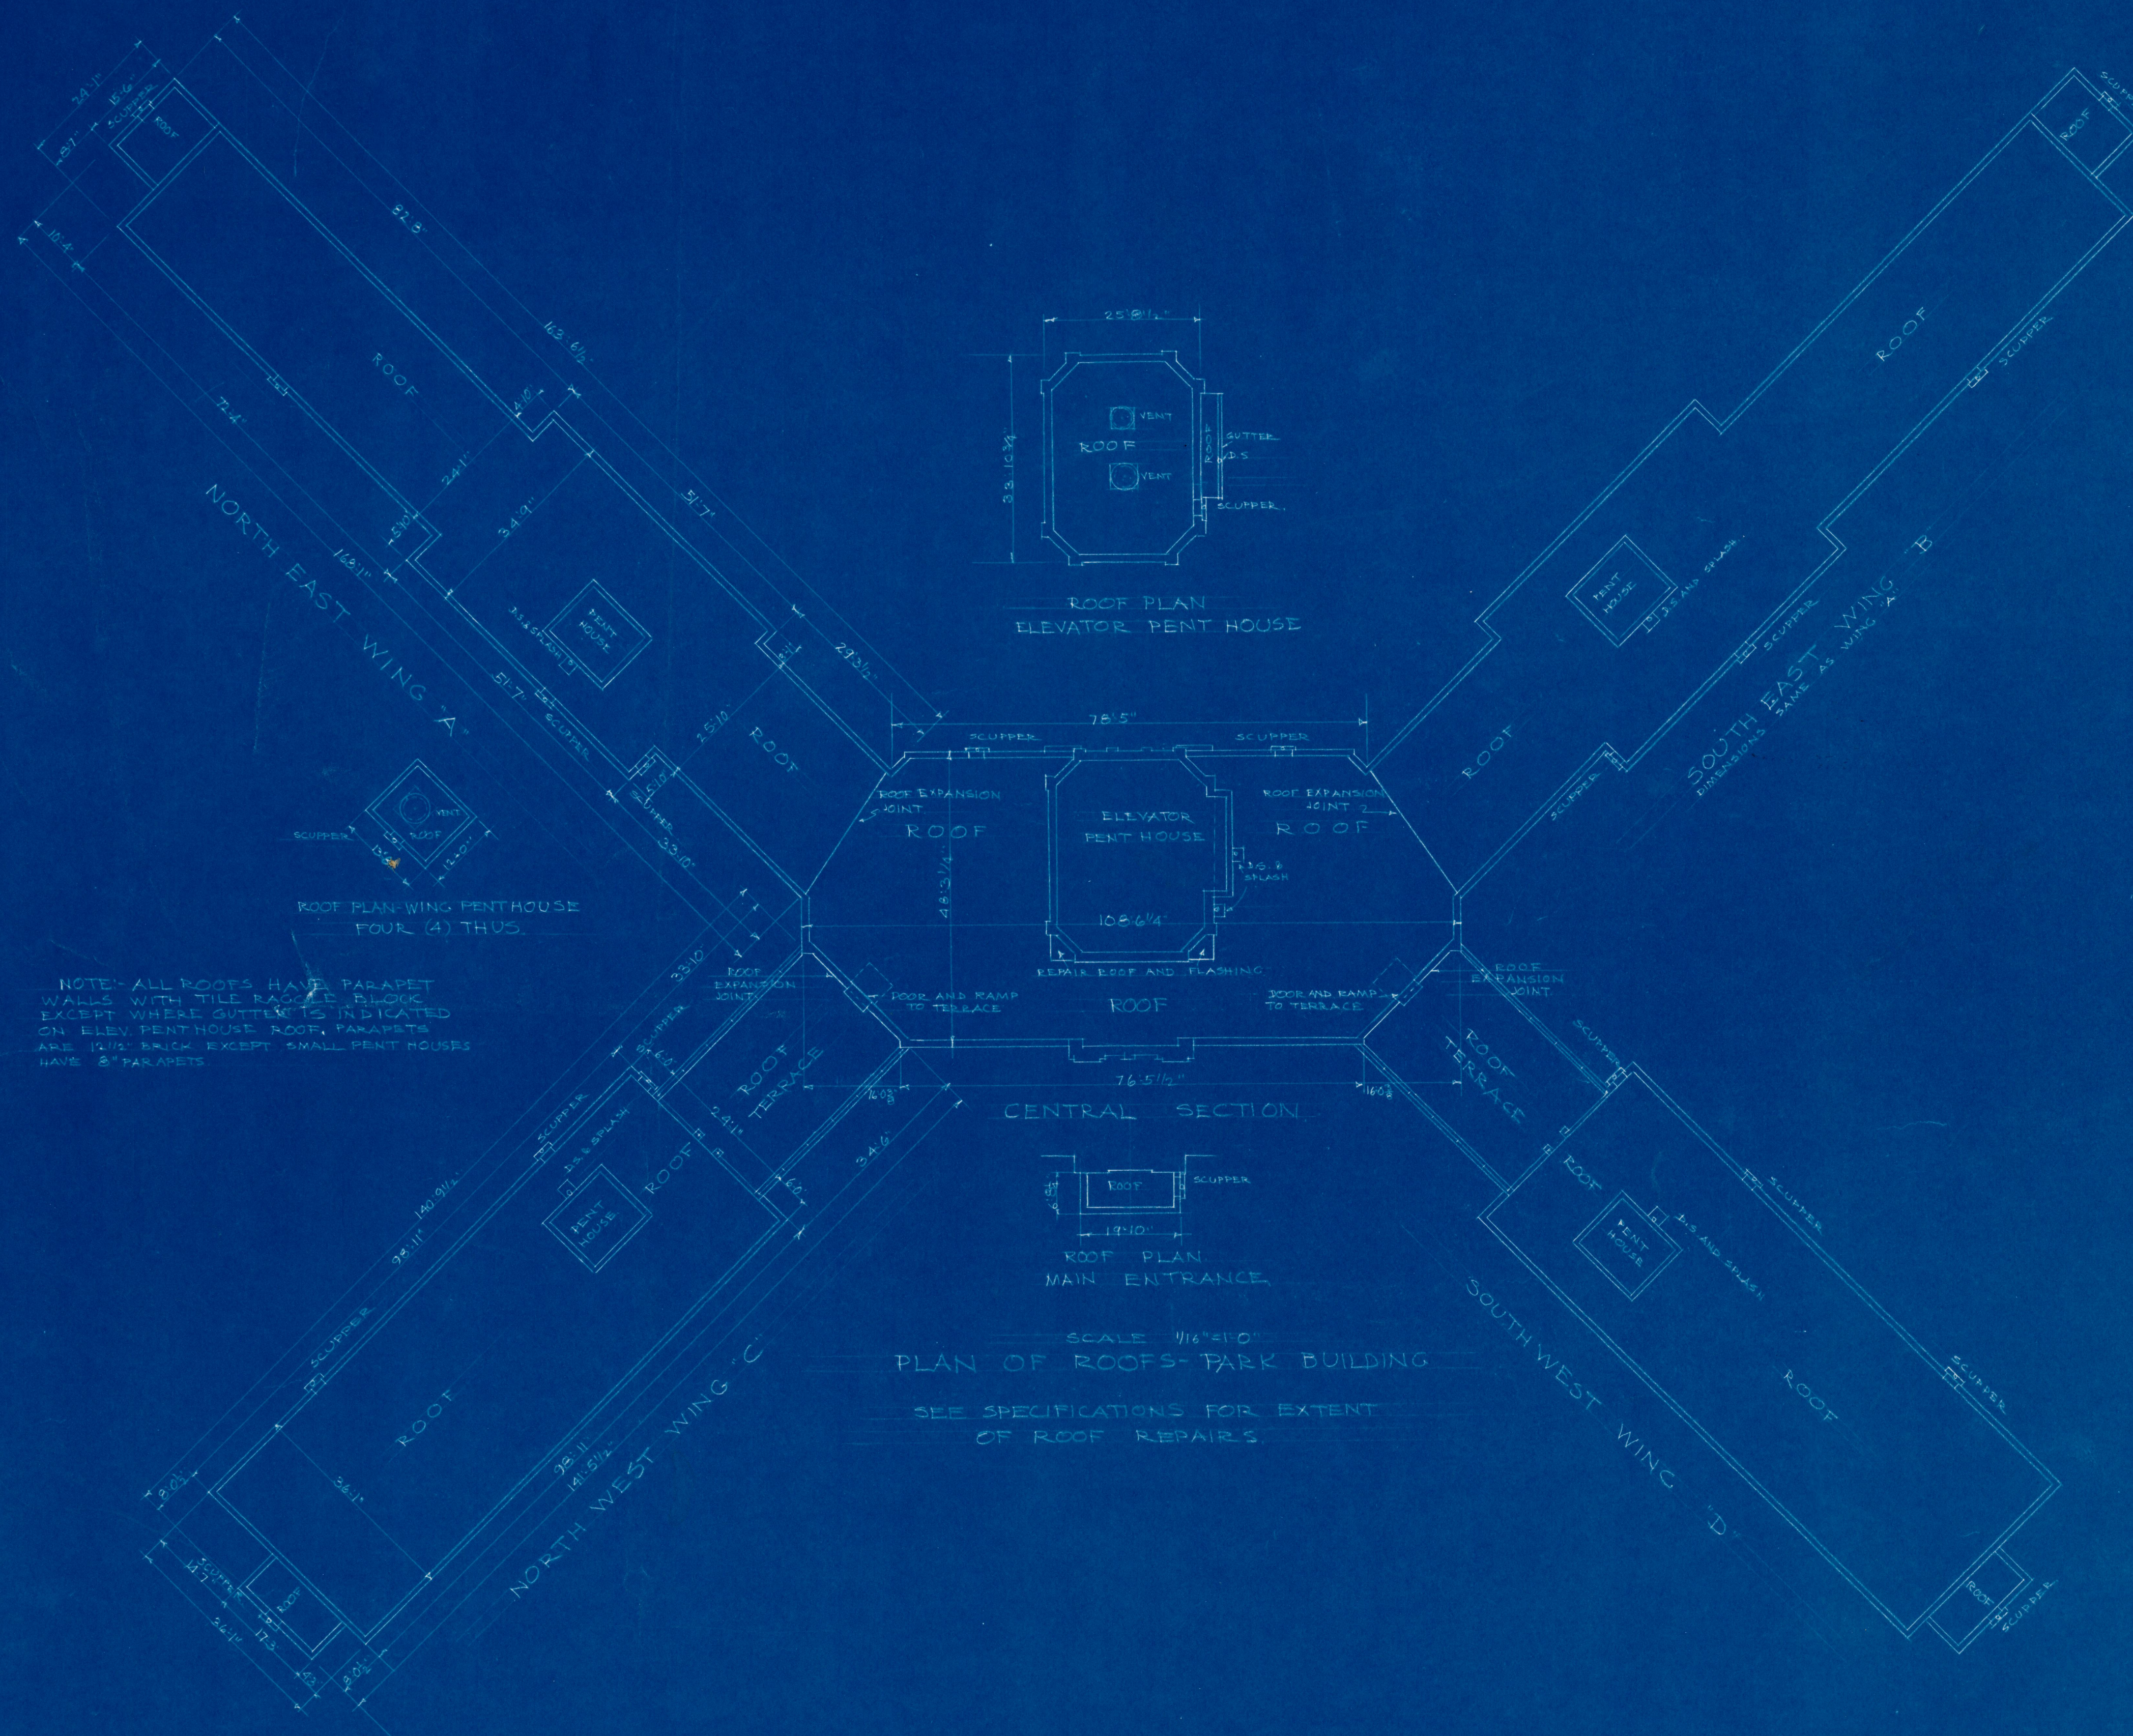

ROOF REPAIRS - PARK BUILDING			
MISSOURI STATE HOSPITAL No. 2 - ST. JOSEPH, MISSOURI			
DATE	JAMES T. BLAIR, JR., GOVERNOR		
SEPT. 15 1958	ECKEL AND ALDRICH, ARCHITECTS		
	ST. JOSEPH, MISSOURI.		
APPROVED	APPROVED		
<i>James T. Blair, Jr.</i>	<i>John T. Blair, Jr.</i>		
DIRECTOR	CHIEF OF 1		
DEPT. OF HEALTH & WELFARE	DIV. OF PLANNING AND CONSTRUCTION		