




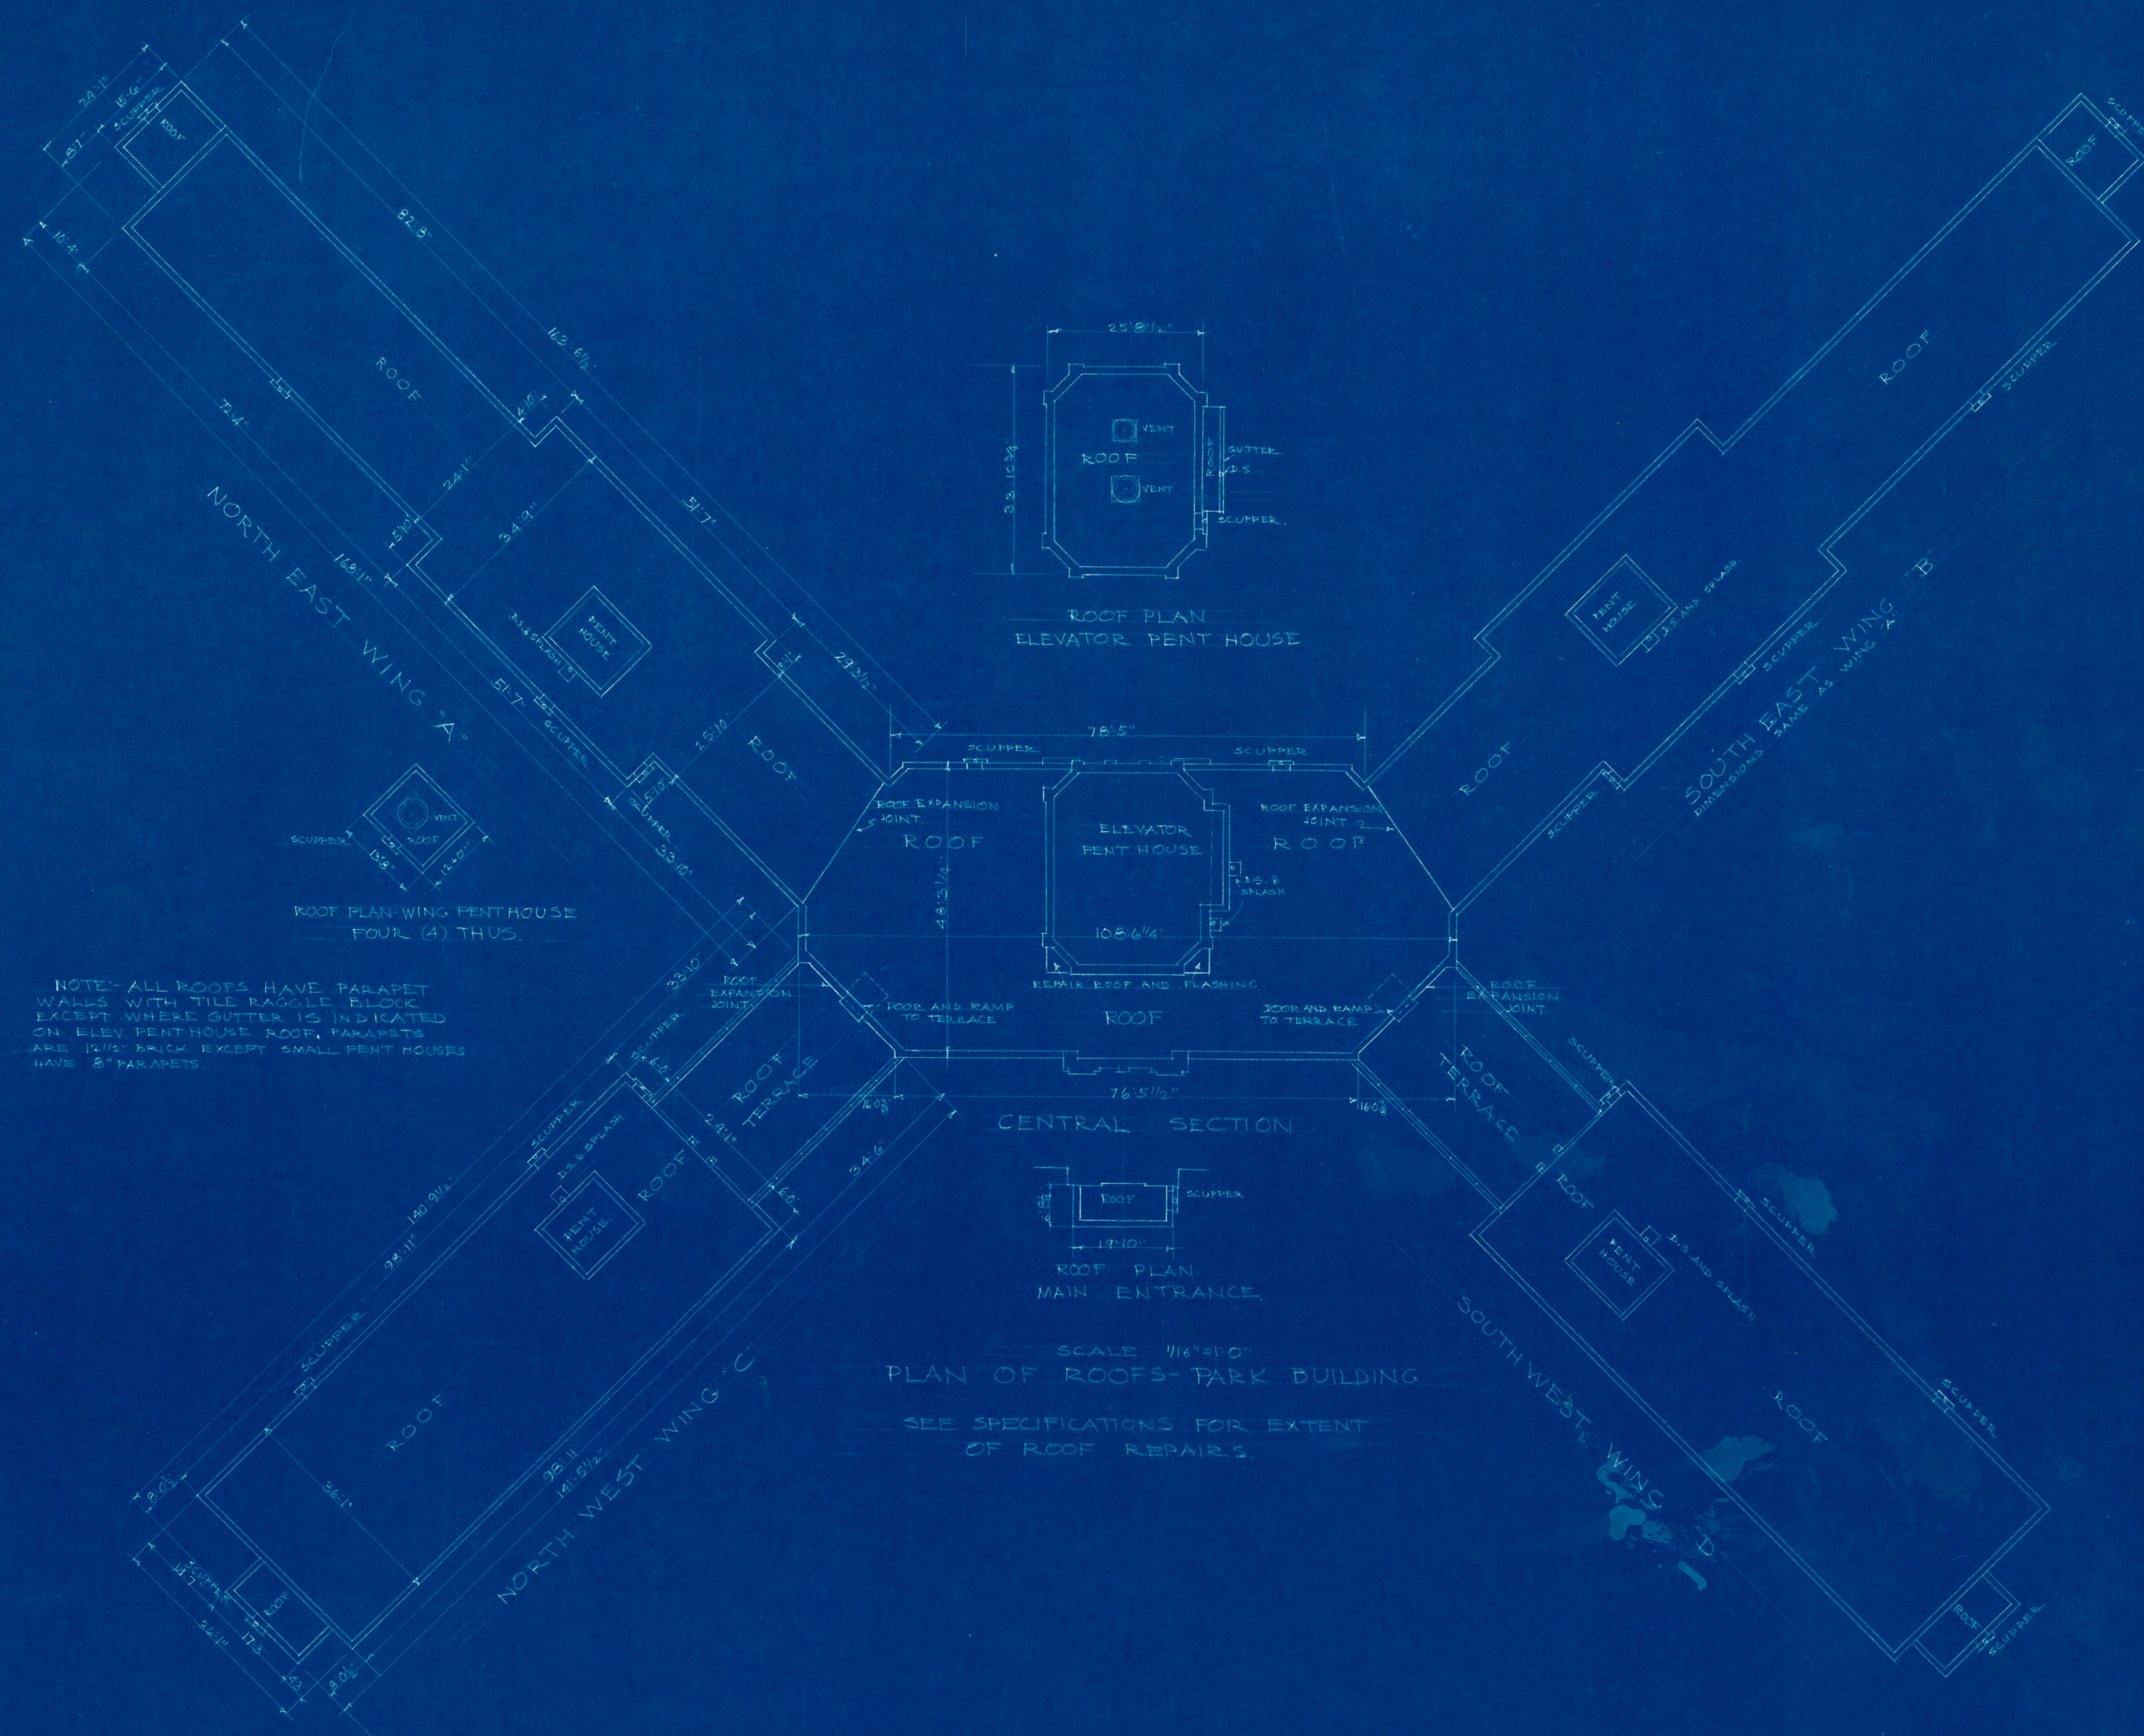


SCALE 1/8"=1'-0"
 PLAN OF ROOFS-PARK BUILDING
 SEE SPECIFICATIONS FOR EXTENT
 OF ROOF REPAIRS.

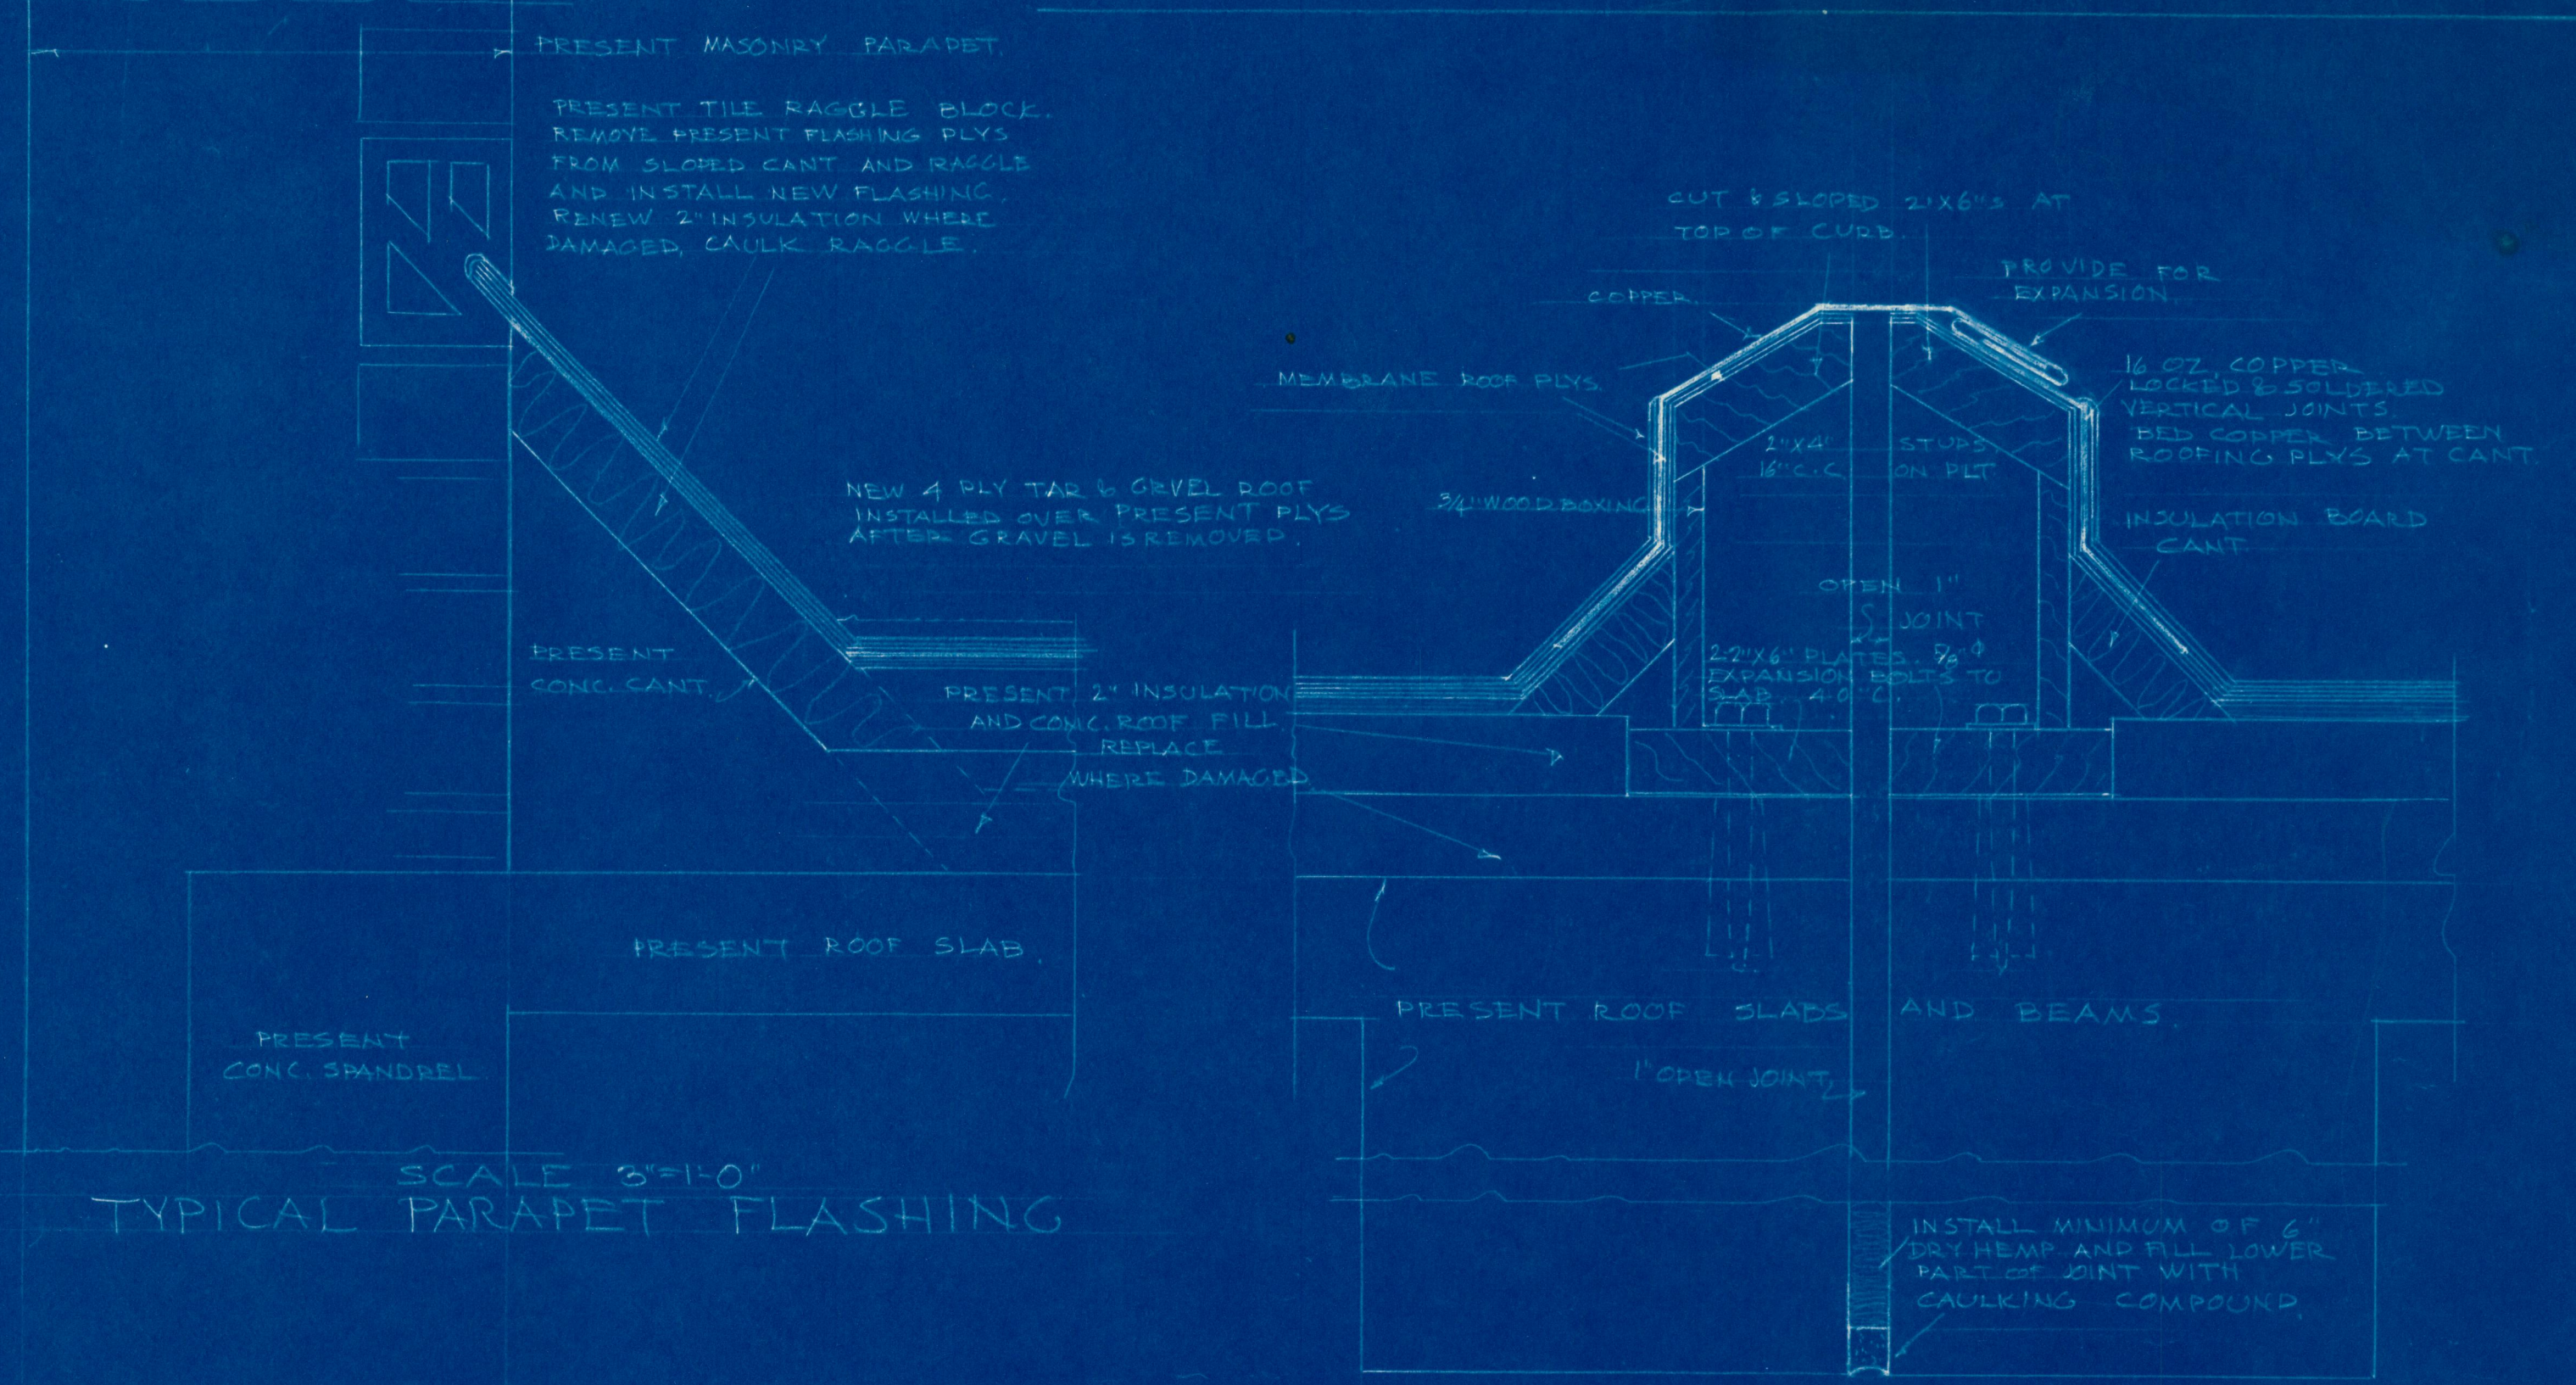


SCALE 3/4"=1'-0"
 TYPICAL PARAPET FLASHING

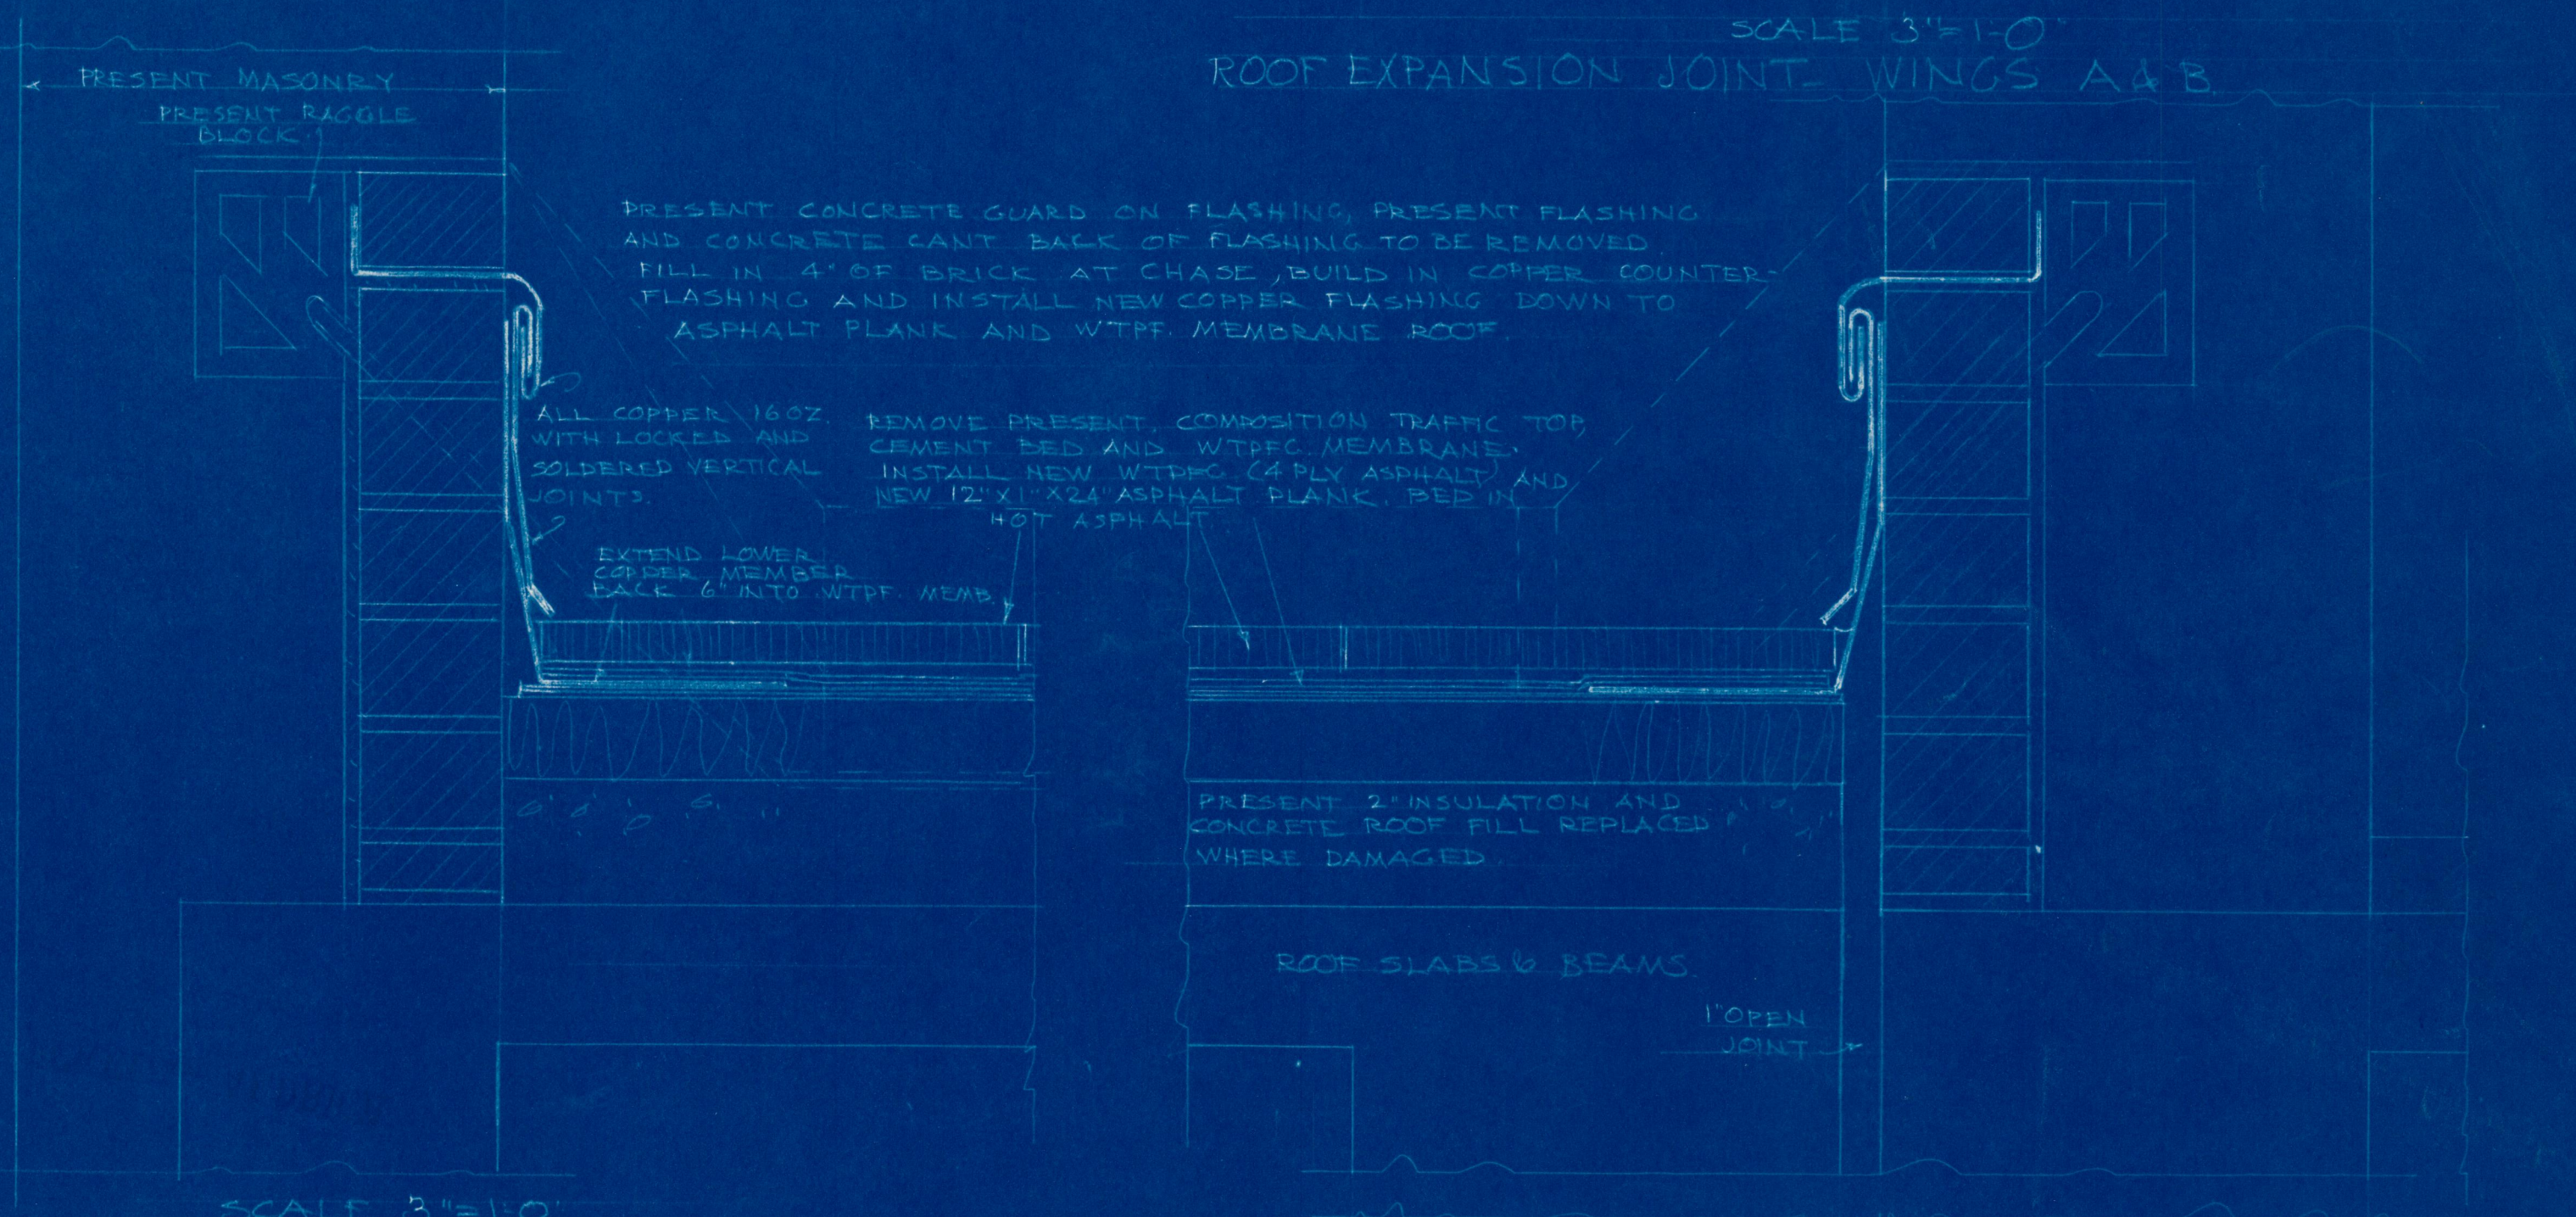

SCALE 3/4"=1'-0"
 ROOF EXPANSION JOINT WINGS A & B

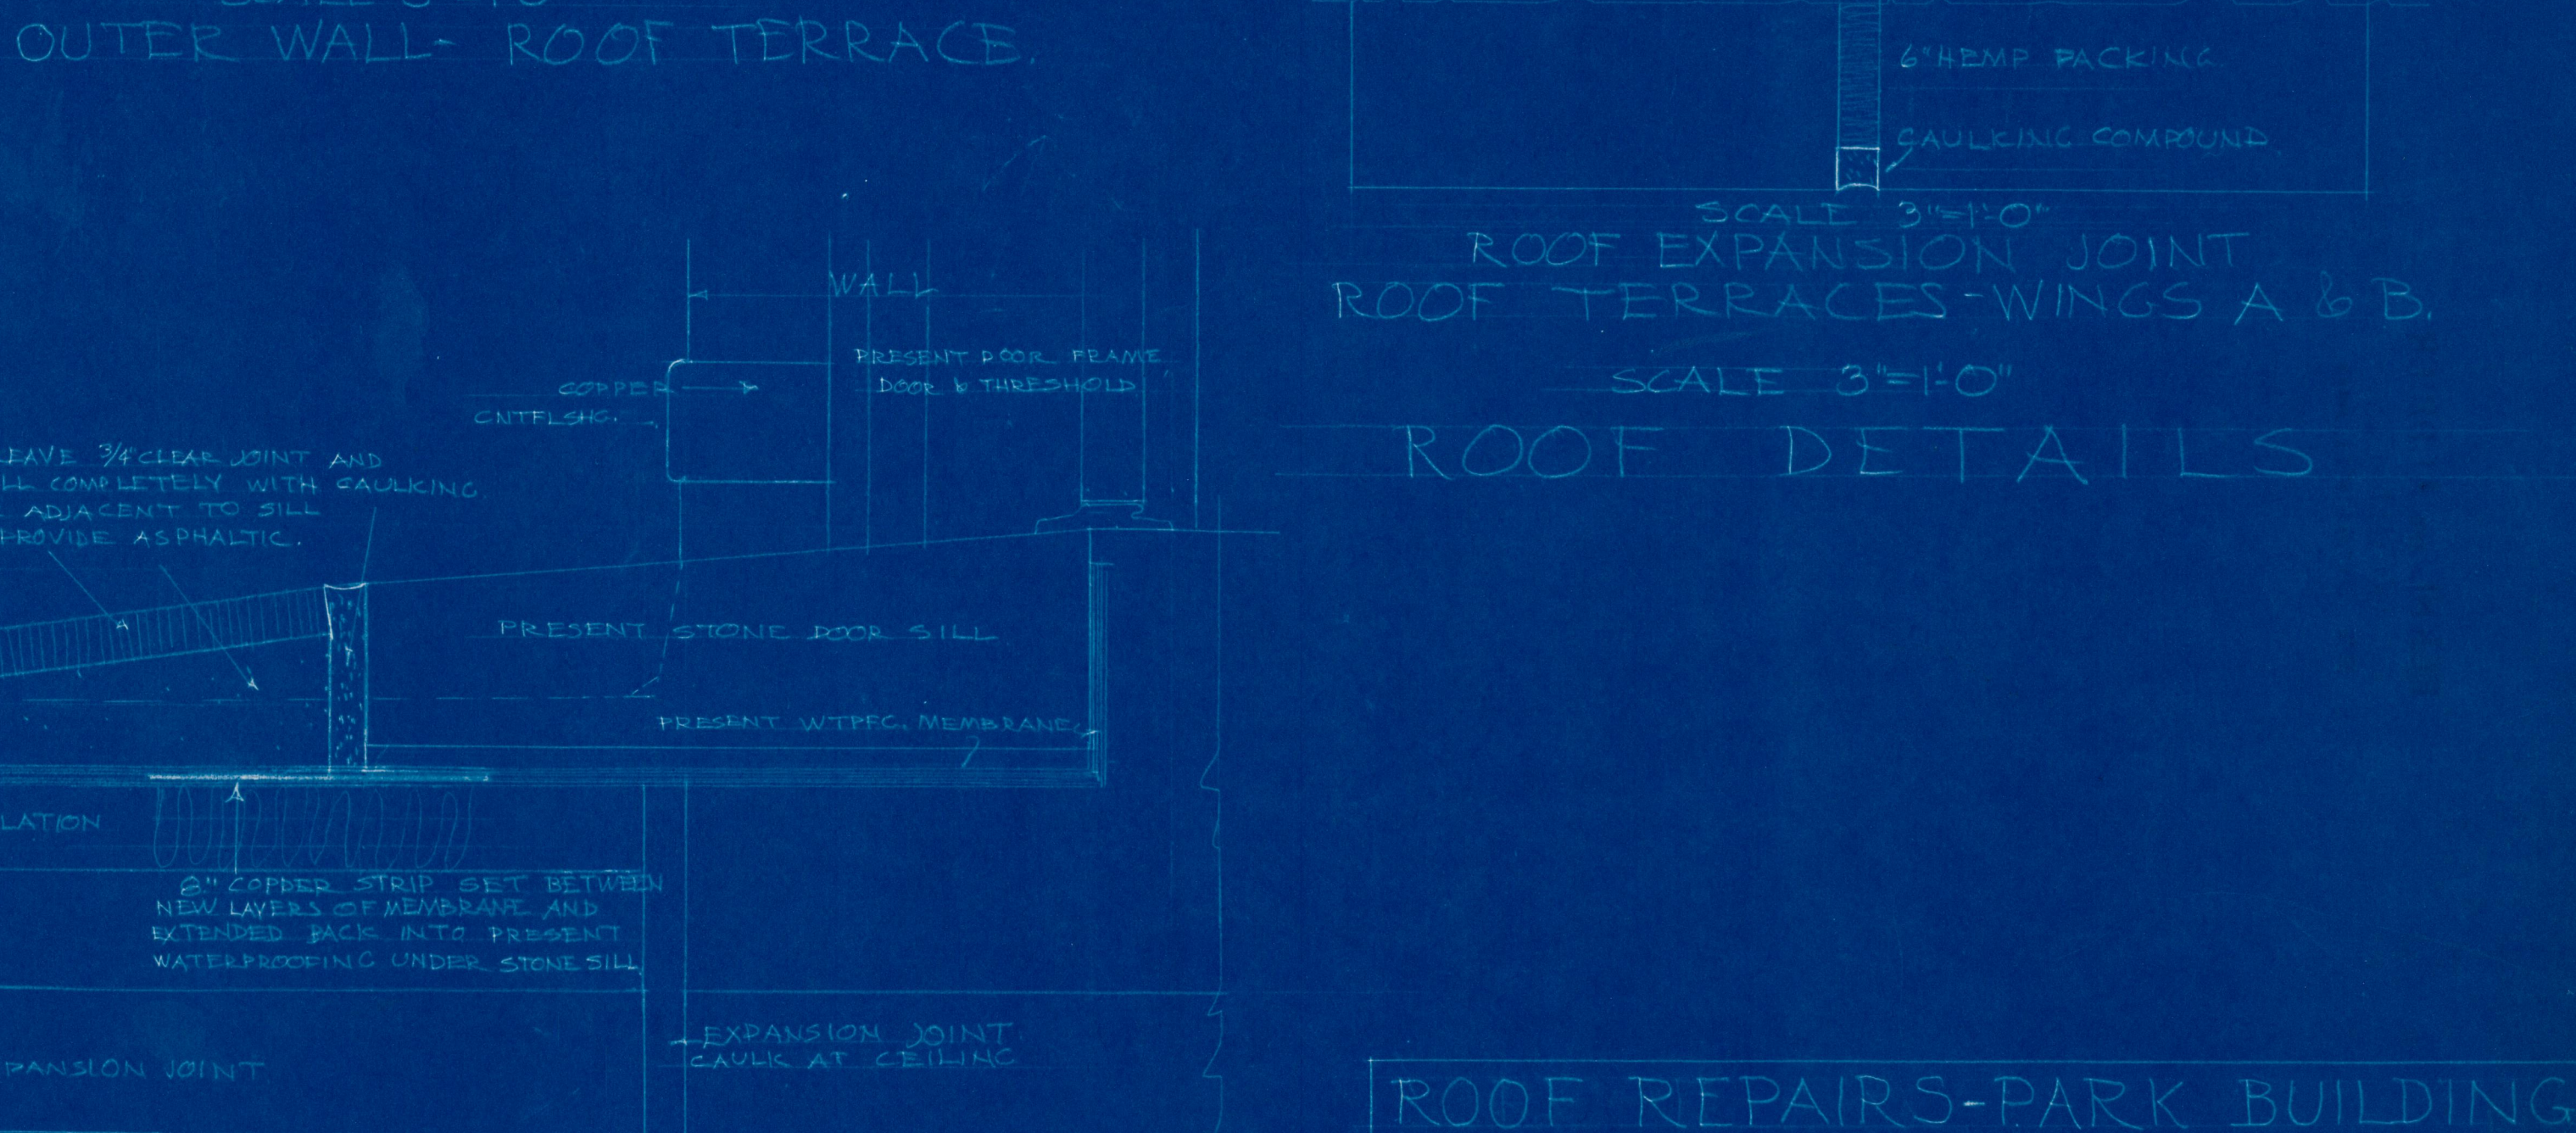

SCALE 3/4"=1'-0"
 ROOF EXPANSION JOINT
 ROOF TERRACES-WINGS A & B.
 SCALE 3/4"=1'-0"
 ROOF DETAILS

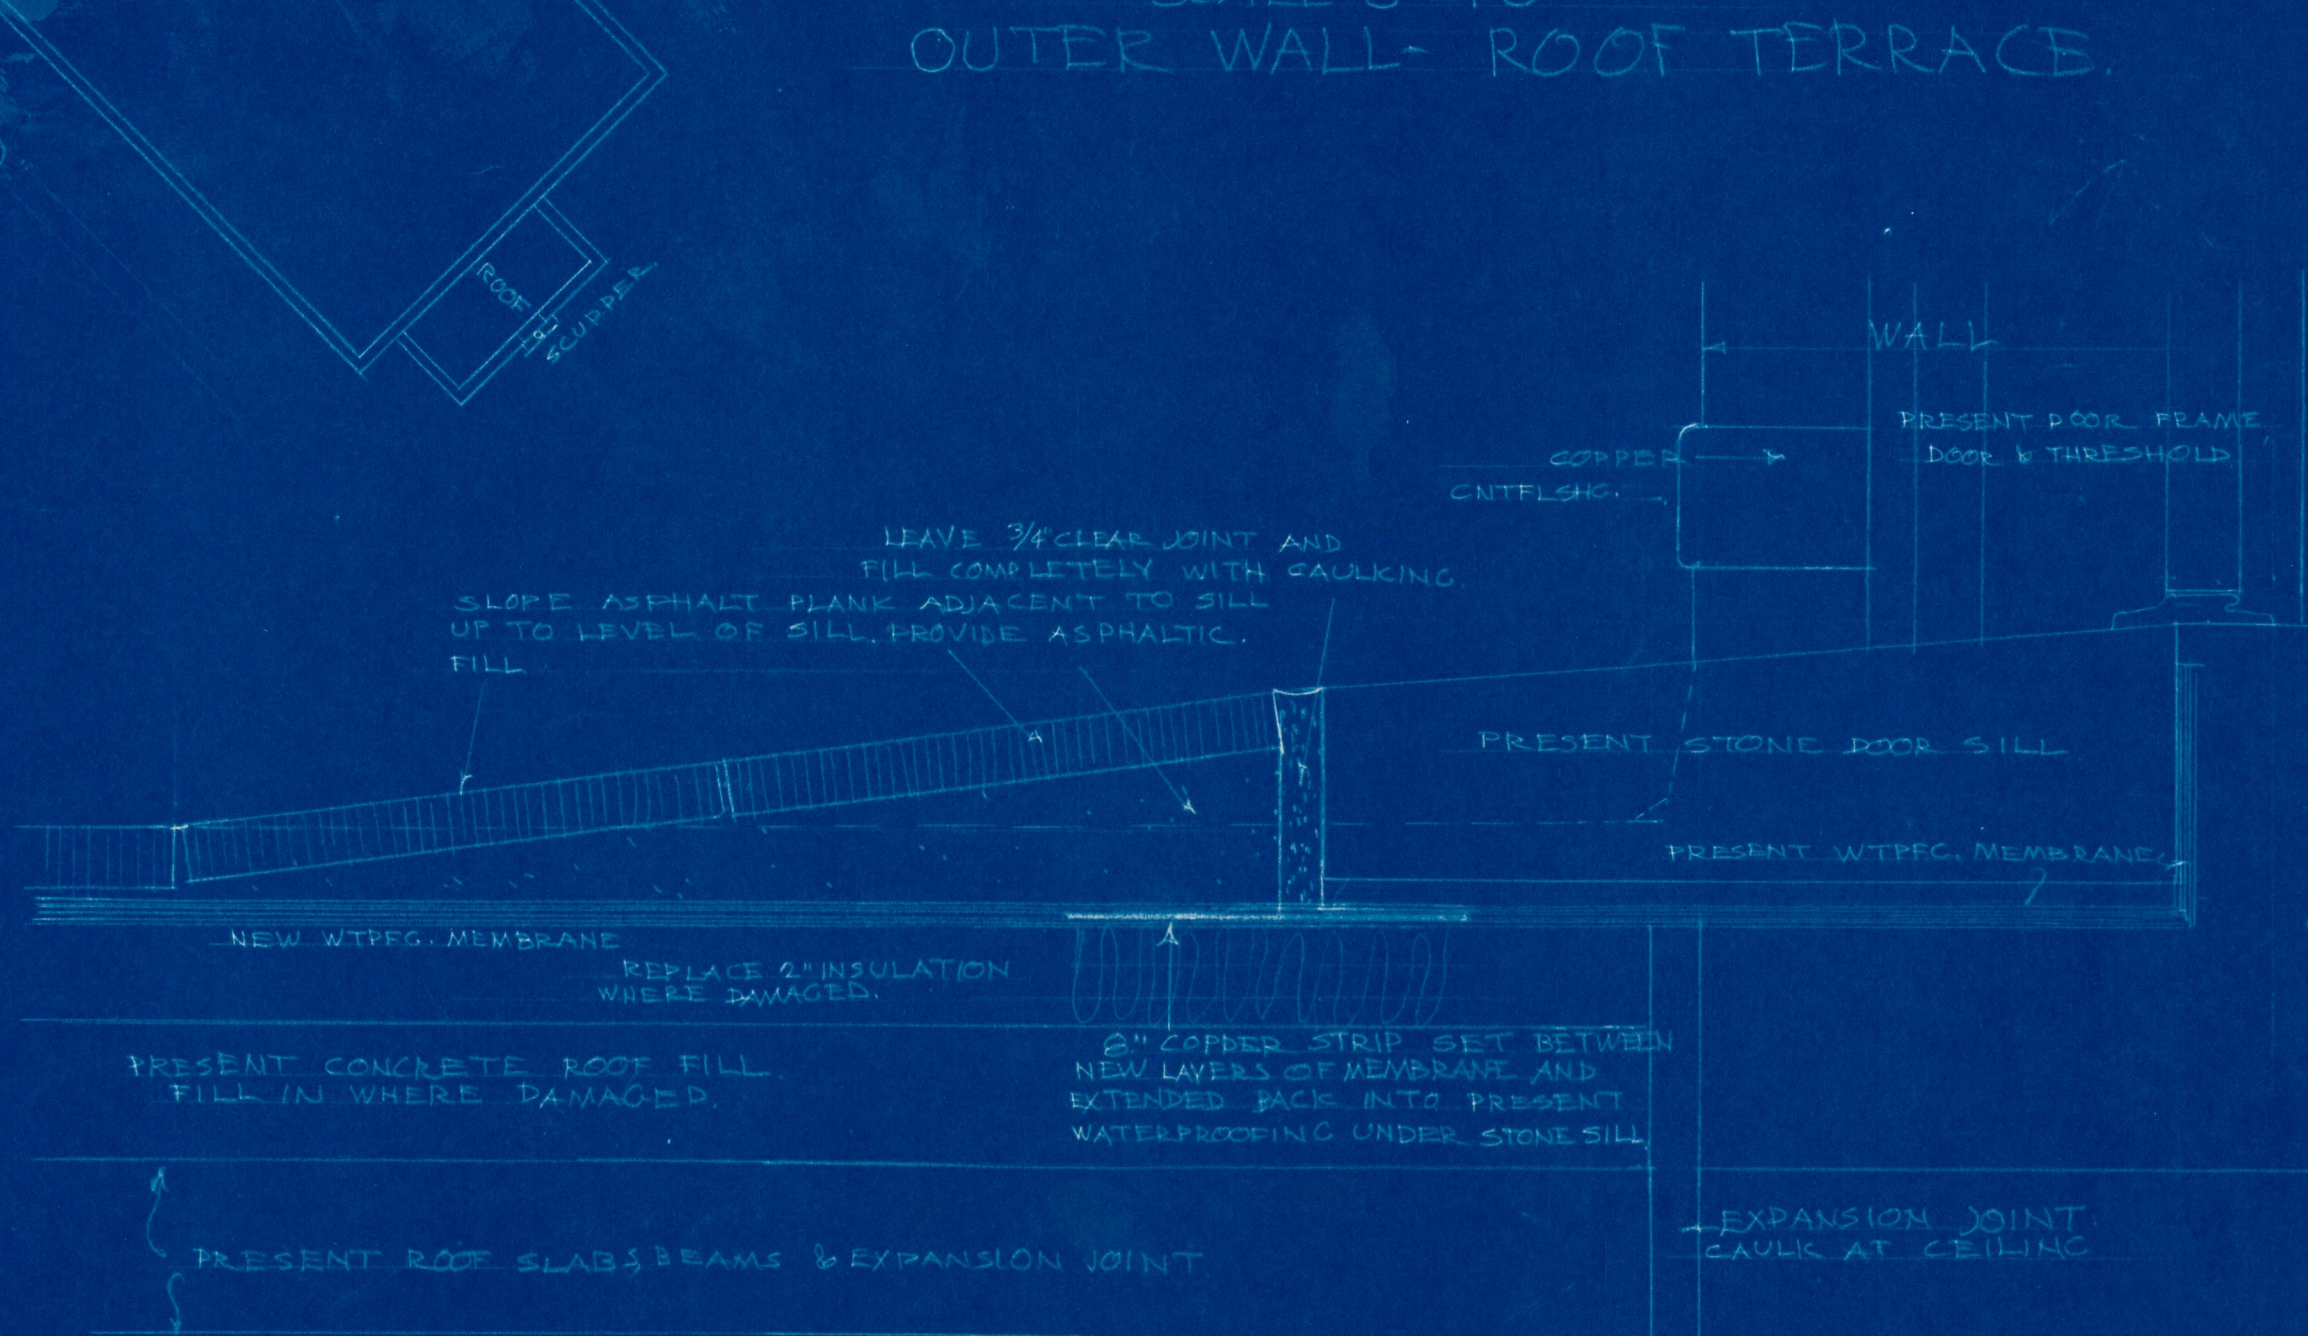

SCALE 3/4"=1'-0"
 SECTION-DOOR SILL TO ROOF TERRACE



ROOF REPAIRS-PARK BUILDING		
MISSOURI STATE HOSPITAL NO. 2, ST. JOSEPH, MISSOURI	SHEET	
DATE	JAMES T. BLAIR, JR., GOVERNOR	
SEPT. 15, 1958	ECKEL AND ALDRICH, ARCHITECTS	
	ST. JOSEPH, MISSOURI.	
APPROVED	APPROVED	1
<i>James T. Blair, Jr.</i>	<i>James T. Blair, Jr.</i>	
DIRECTOR	CHIEF	OF 1
DEPT. OF HEALTH & WELFARE		DIV. OF PLANNING AND CONSTRUCTION