



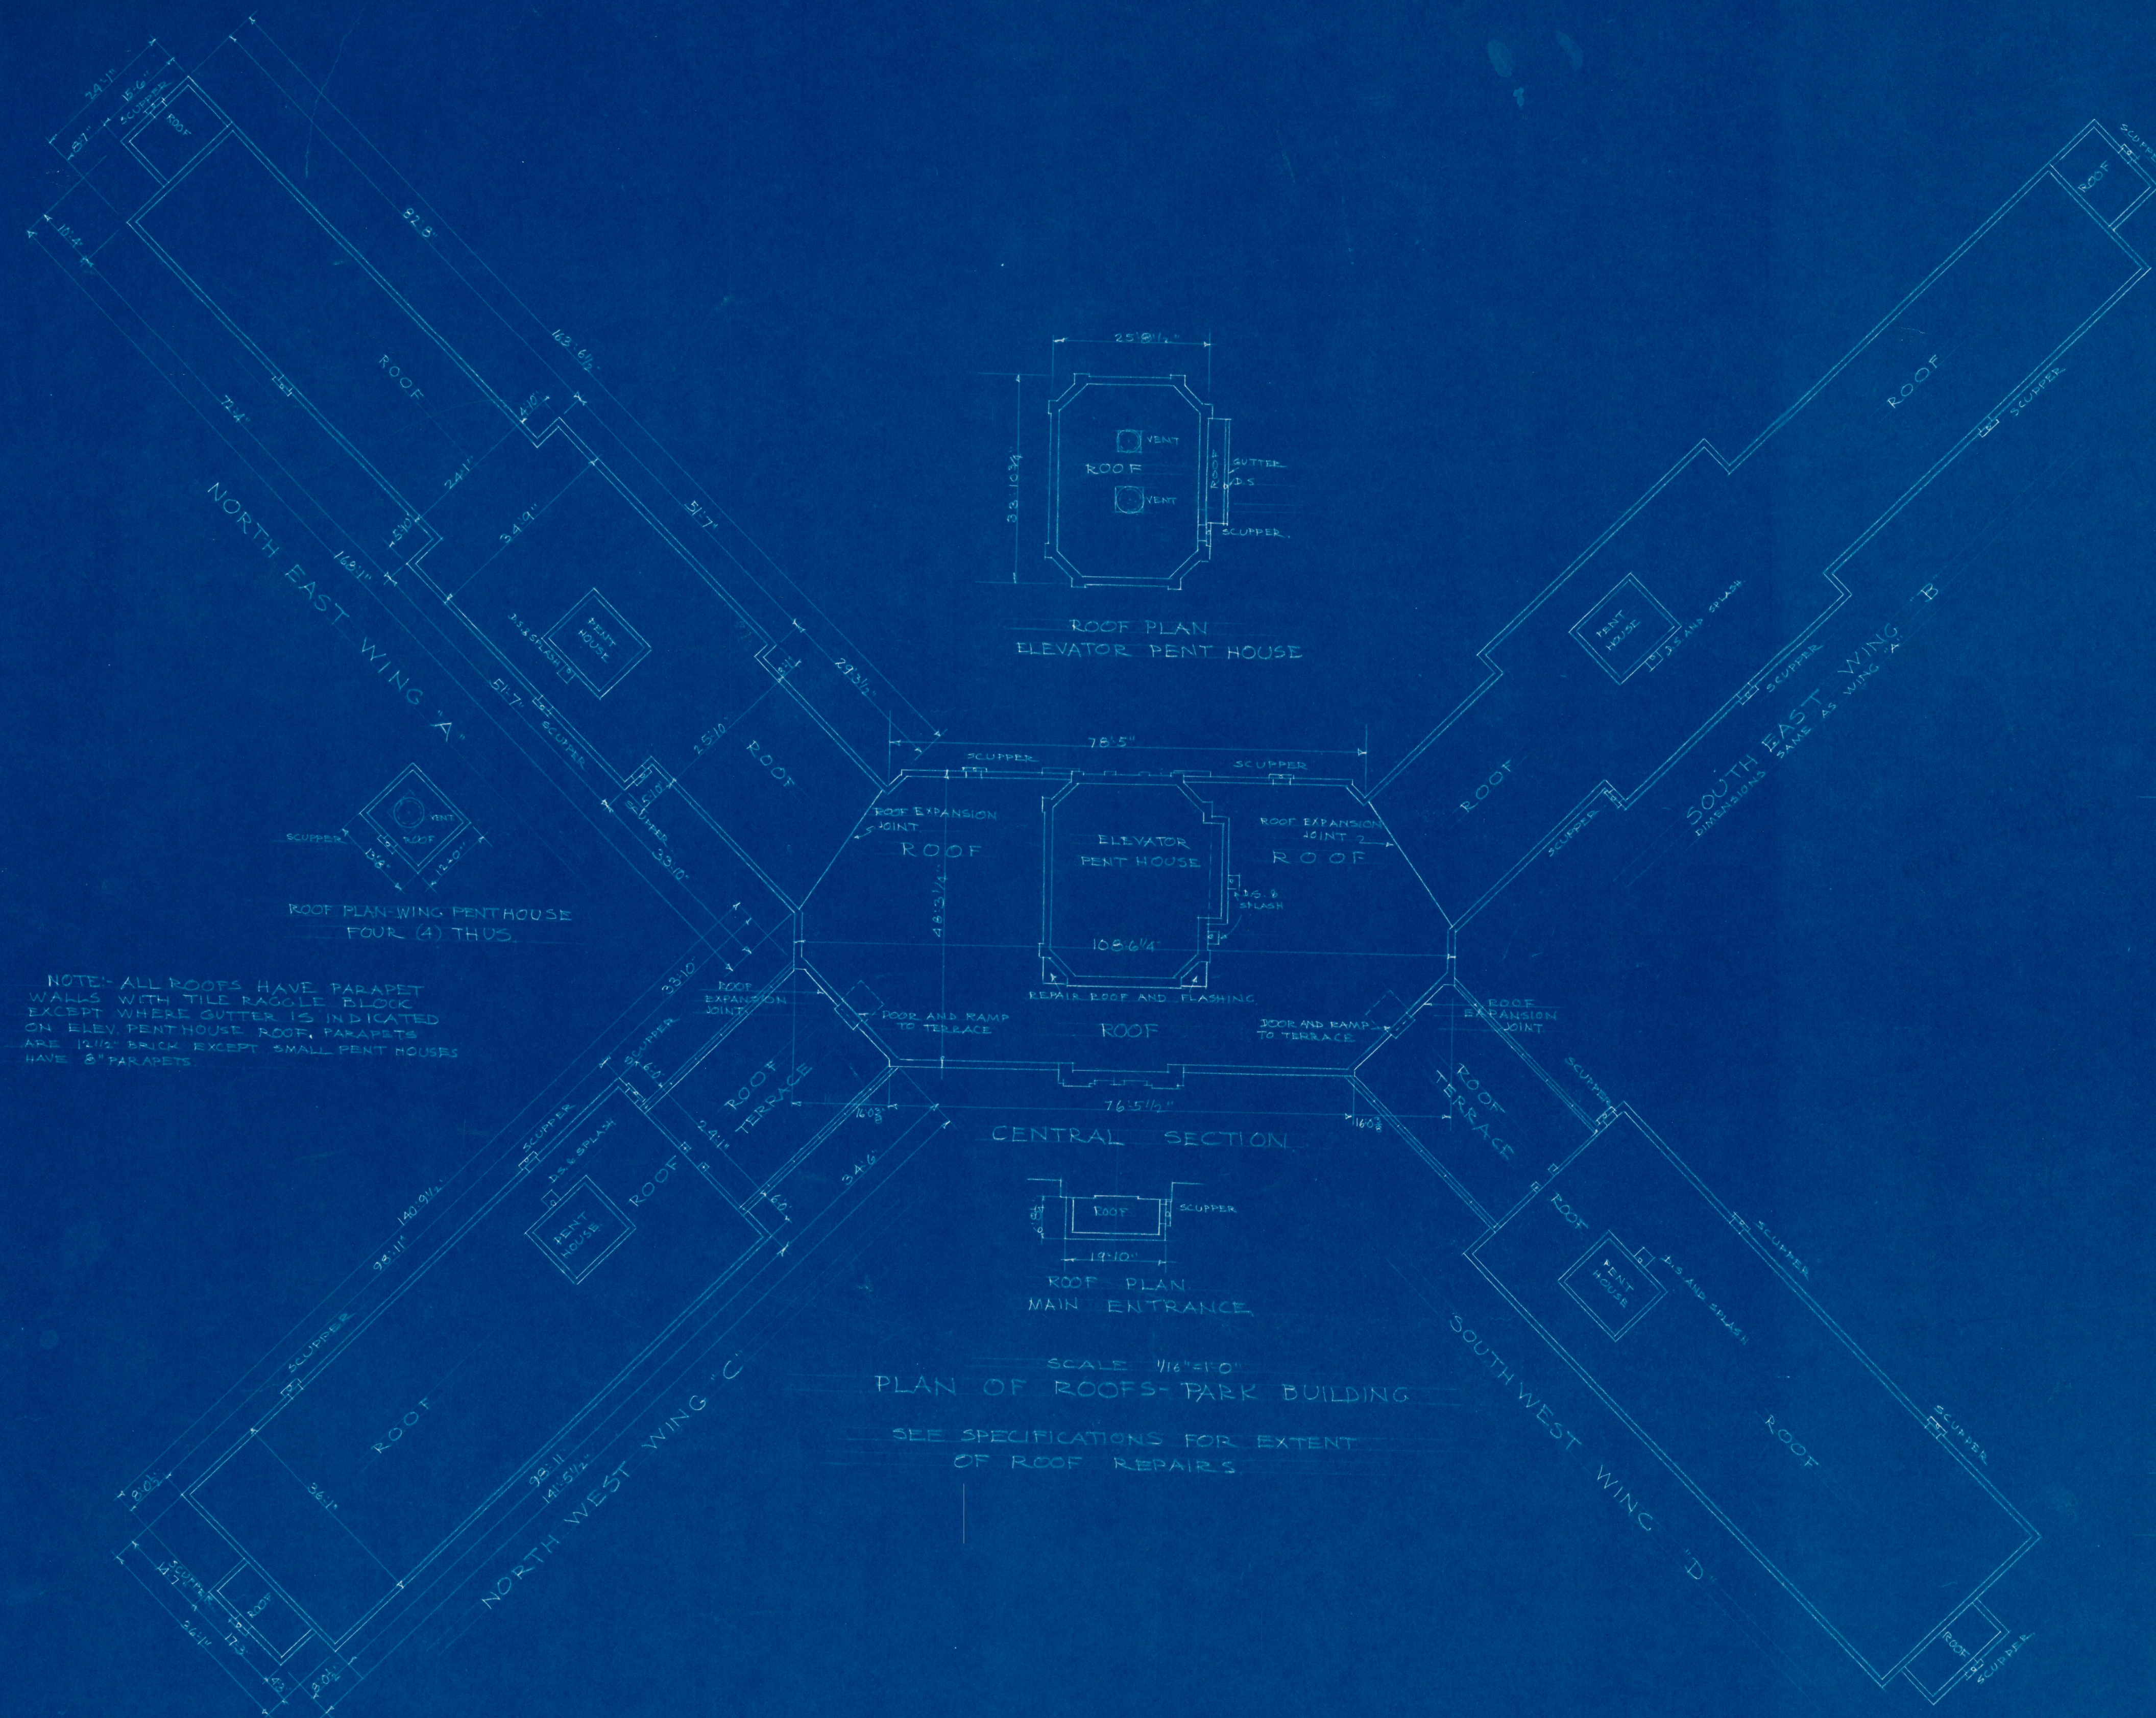


NOTE: ALL ROOFS HAVE PARAPET WALLS WITH TILE RASGLE BLOCK EXCEPT WHERE GUTTER IS INDICATED ON ELEV. PENT HOUSE ROOF. PARAPETS ARE 12\"/>

SCALE 3/16\"/>

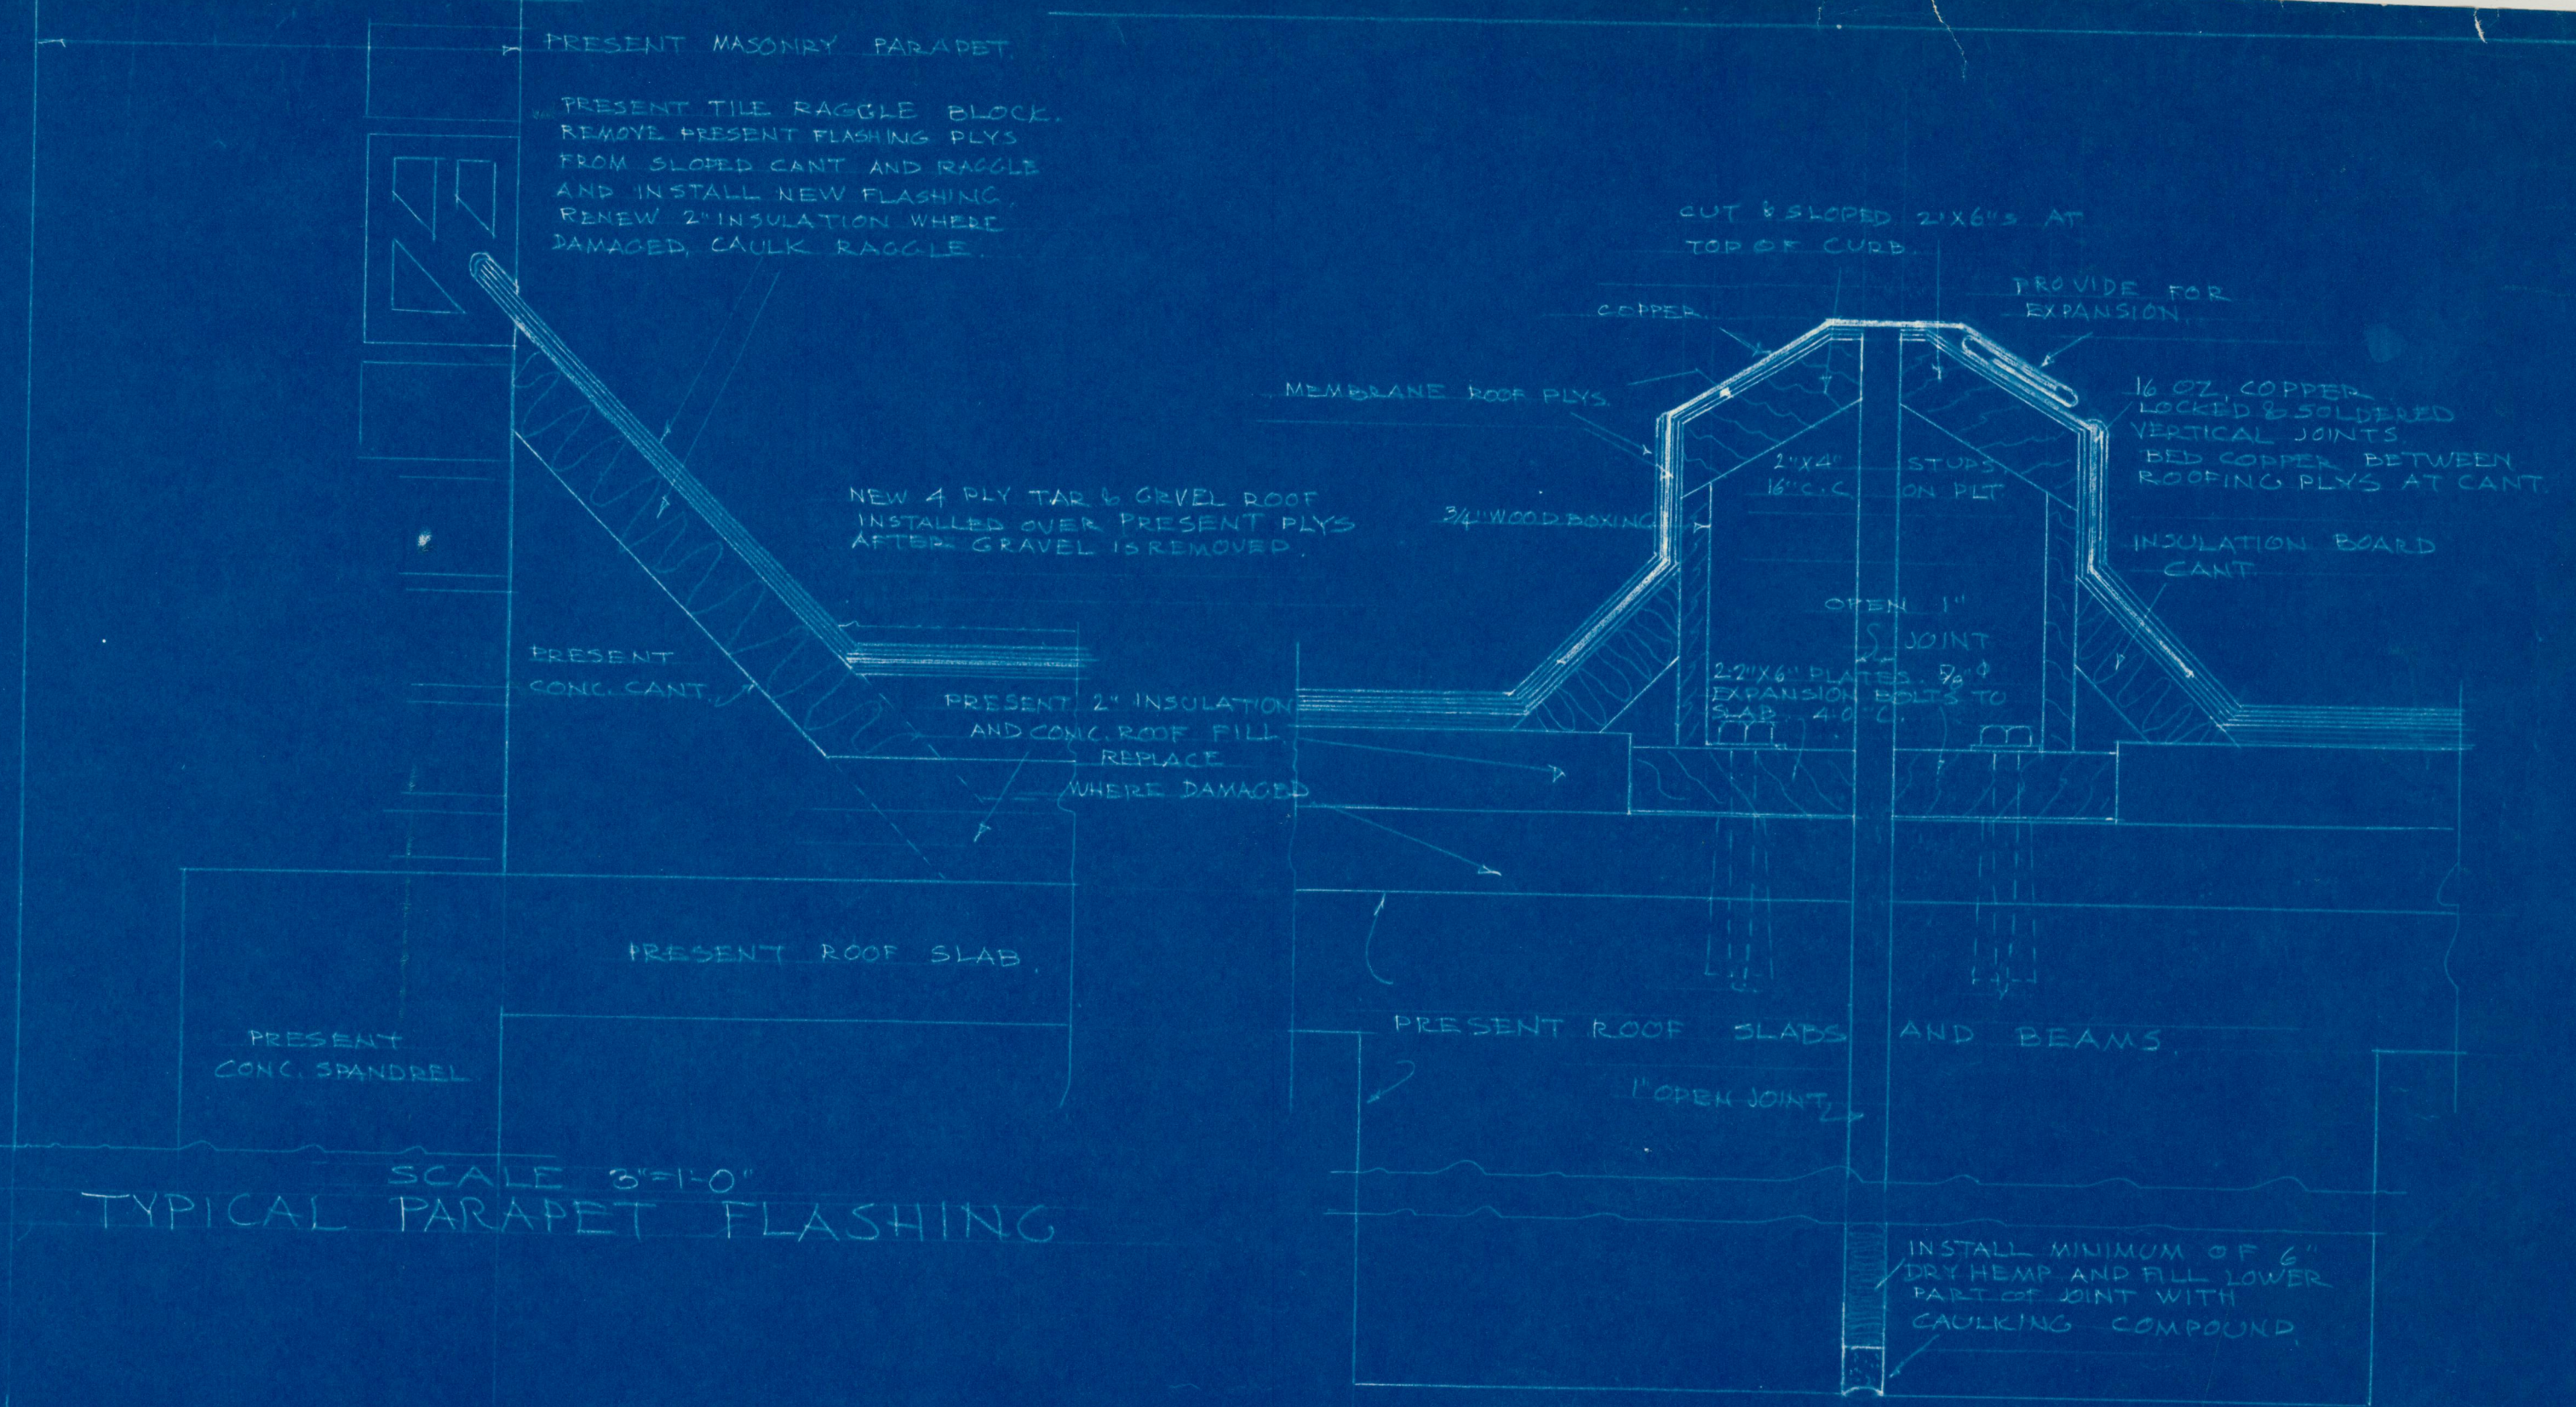


SCALE 3\"/>

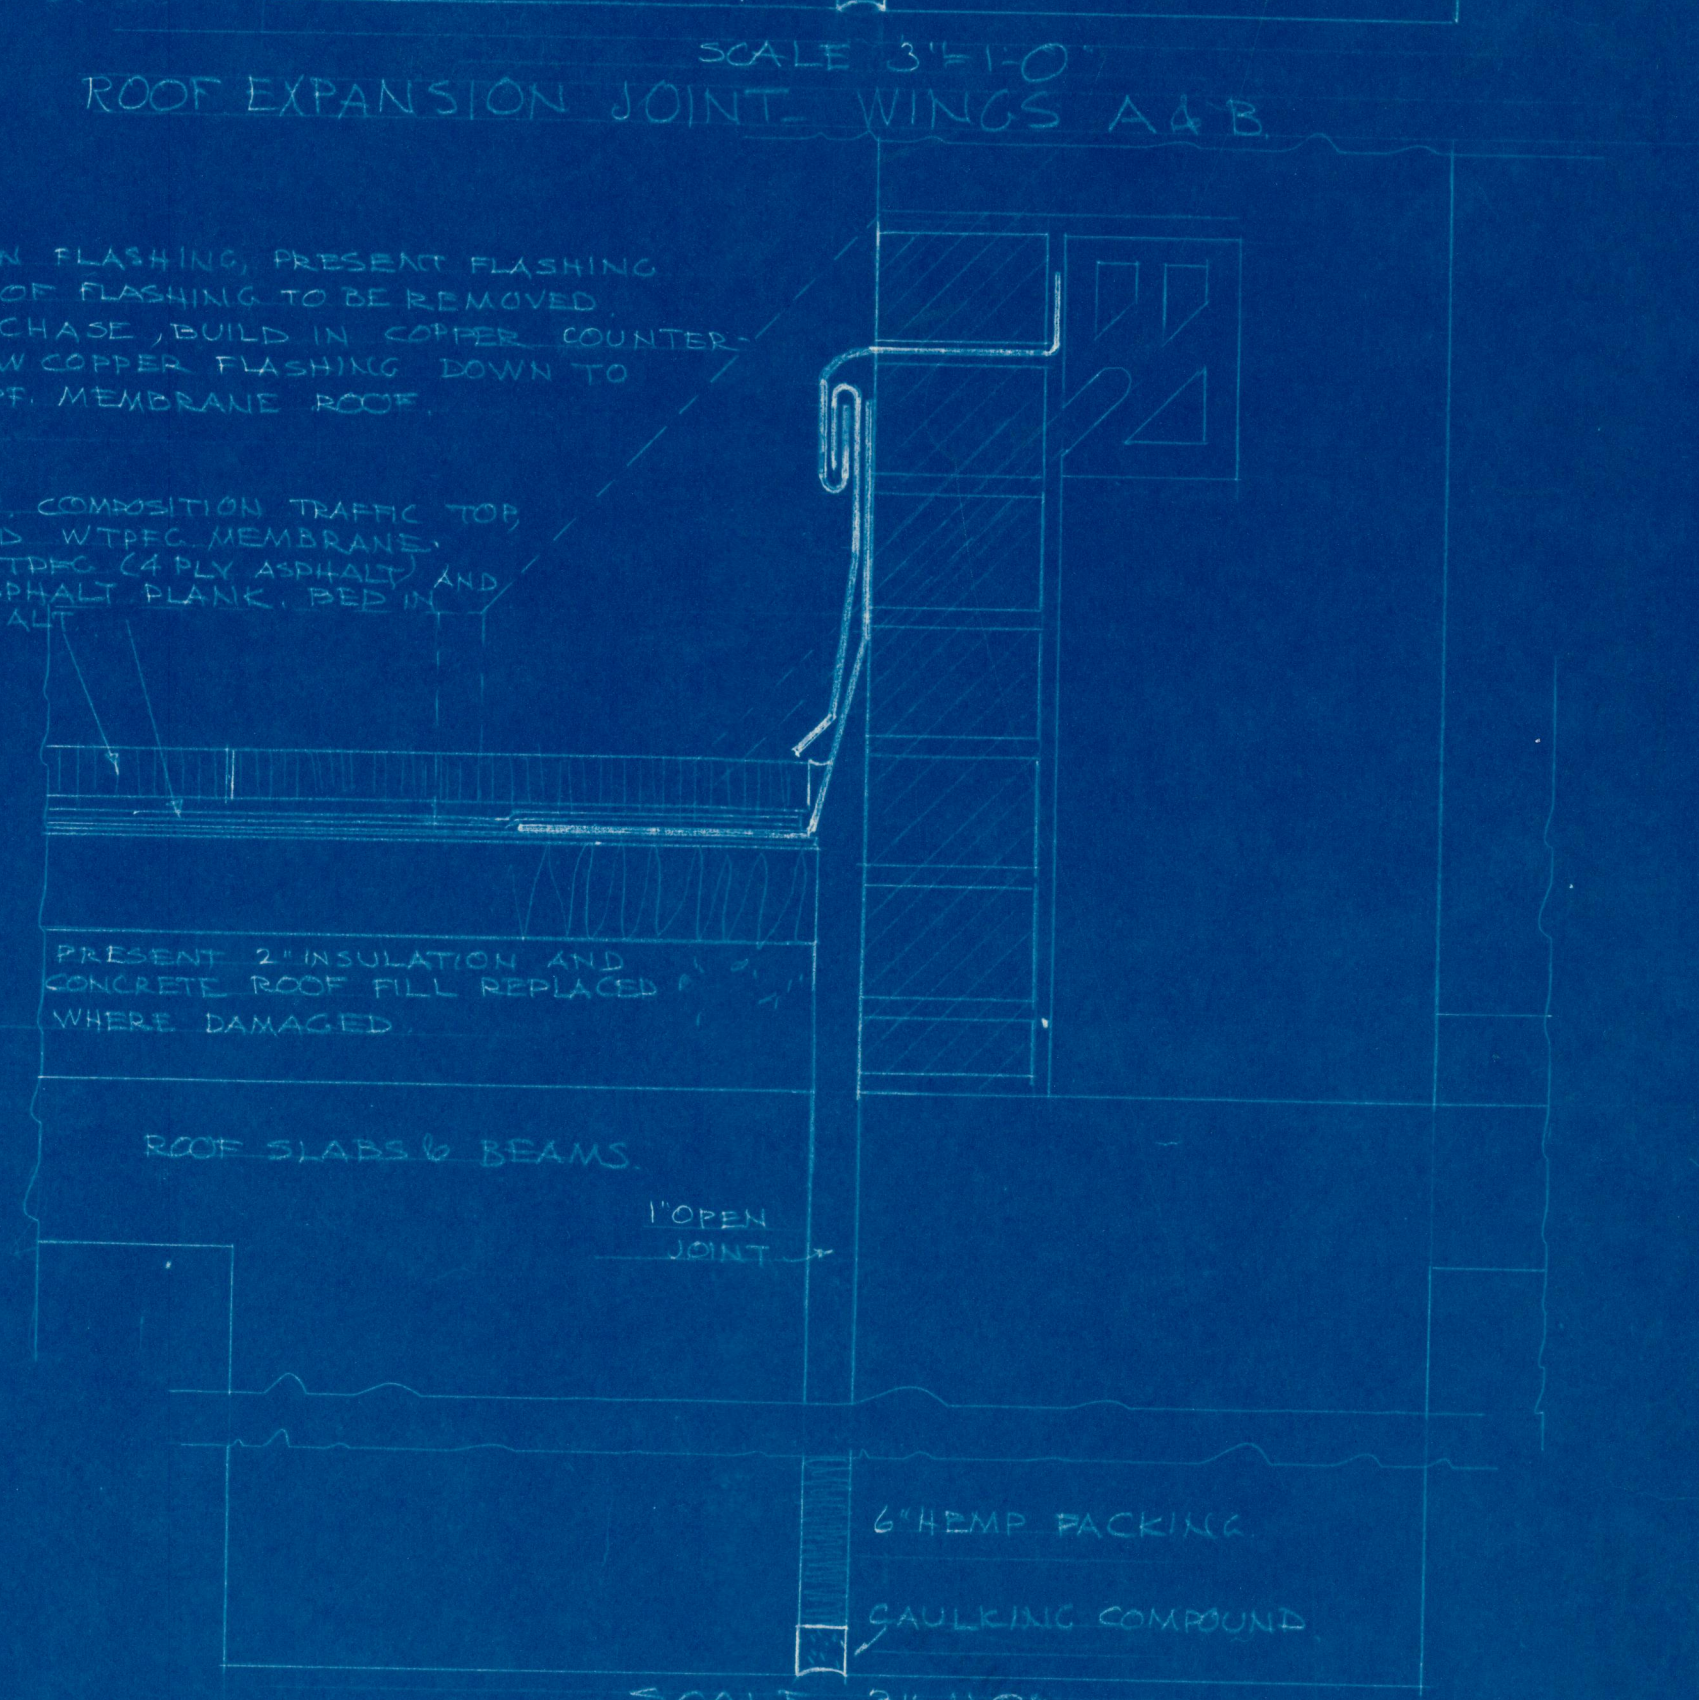

SCALE 3\"/>

SCALE 3\"/>

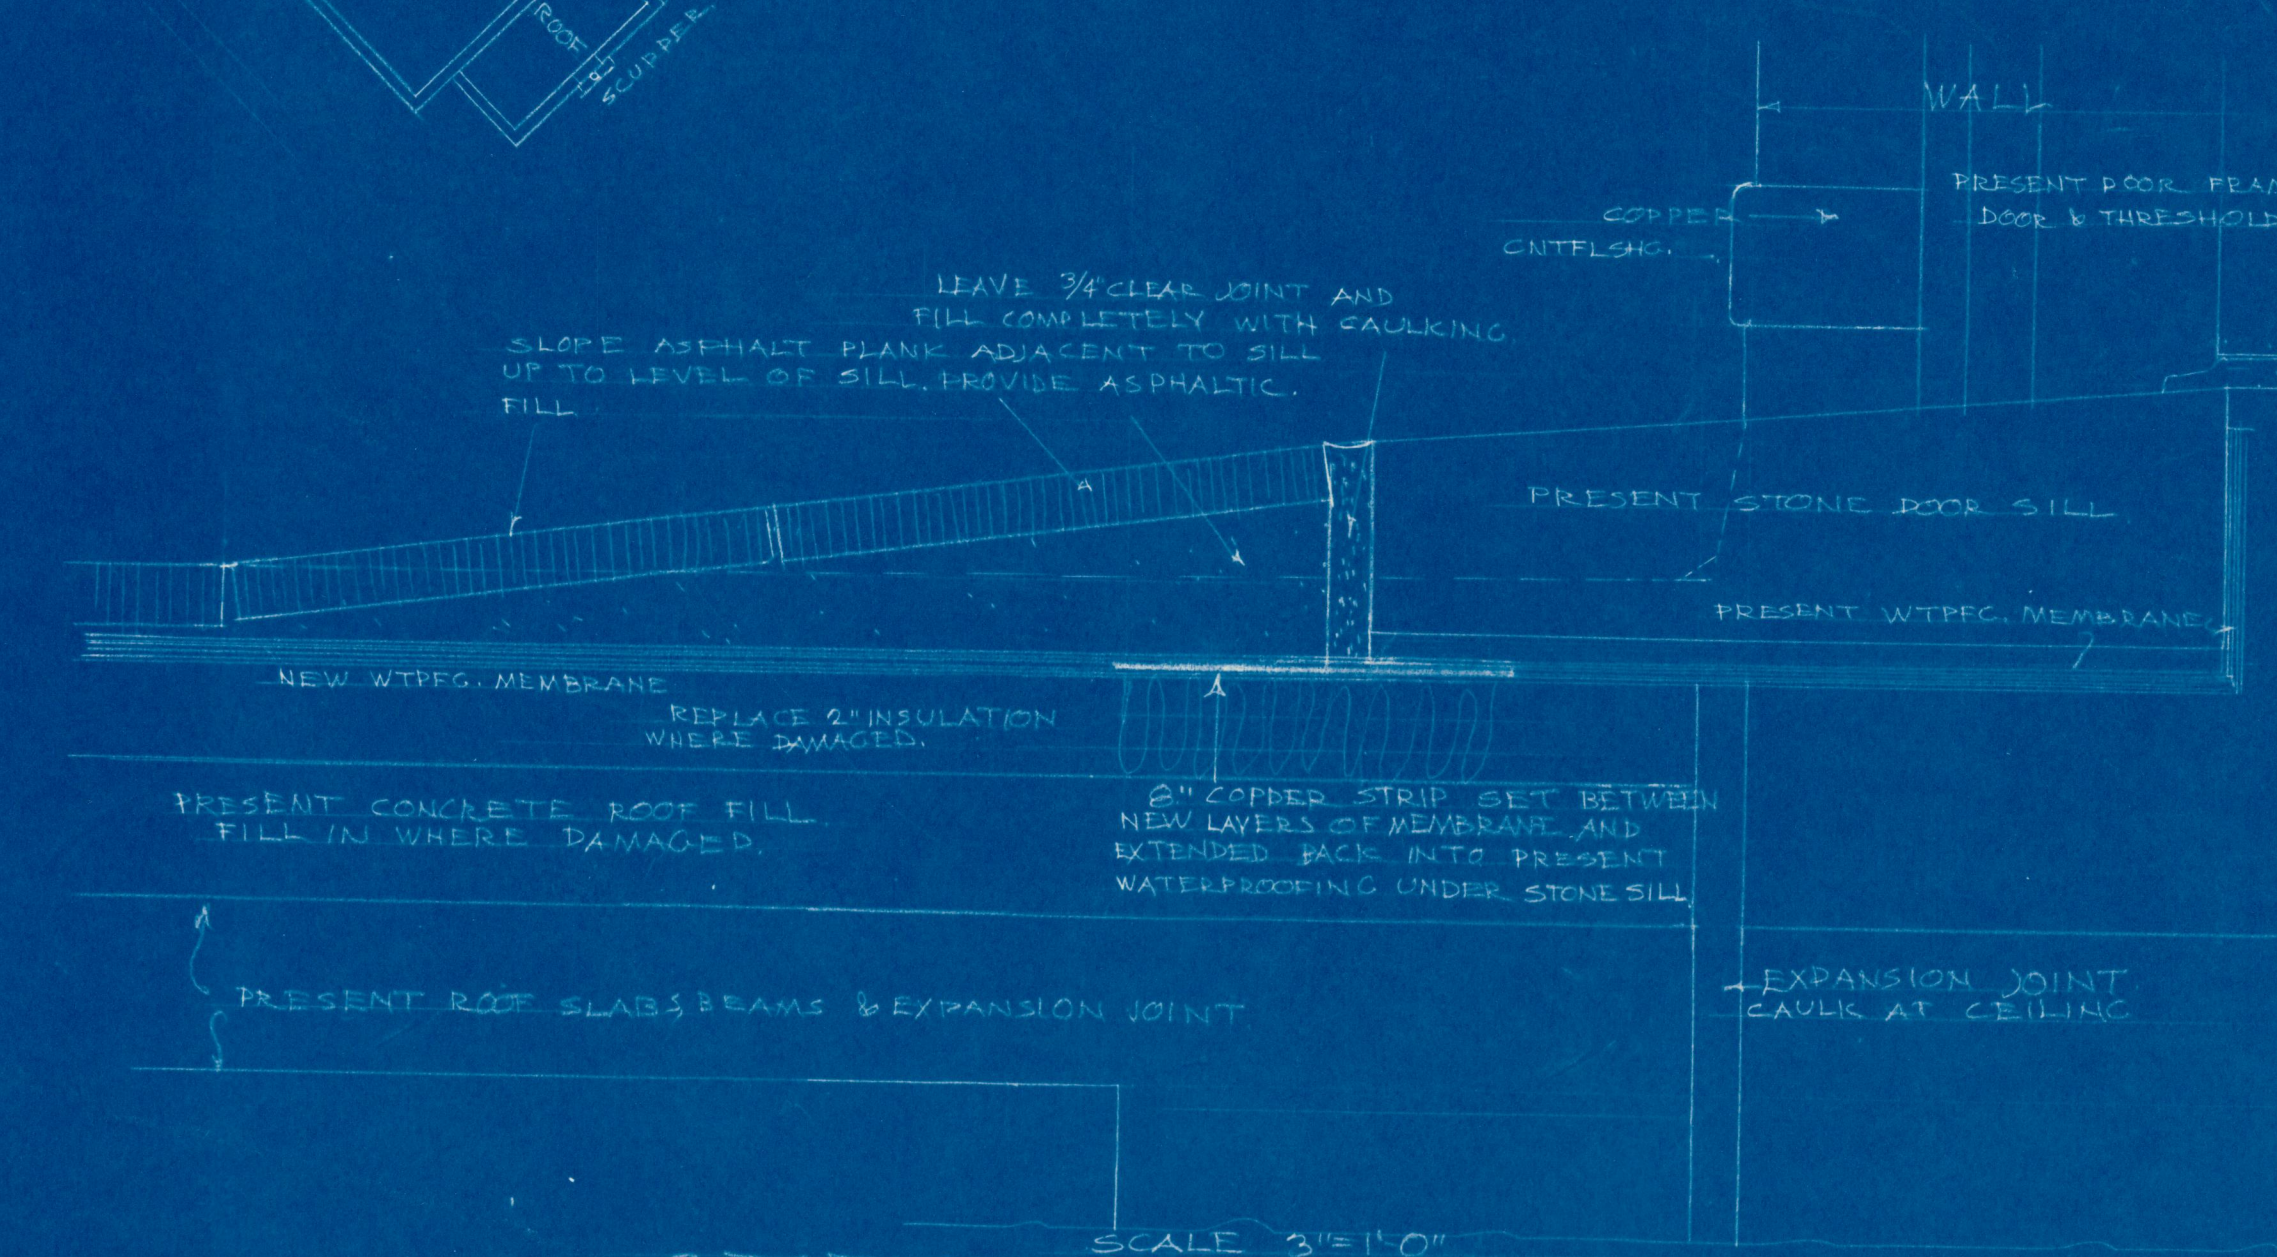

SCALE 3\"/>

ROOF REPAIRS-PARK BUILDING			
MISSOURI STATE HOSPITAL NO. 2, ST. JOSEPH, MISSOURI			
DATE	JAMES T. BLAIR, JR., GOVERNOR	SHEET	
SEPT. 15, 1958	ECKEL AND ALDRICH, ARCHITECTS	ST. JOSEPH, MISSOURI.	
APPROVED	APPROVED	1	
DEPT. OF HEALTH & WELFARE	DEPT. OF PLANNING AND CONSTRUCTION	OF 1.	