


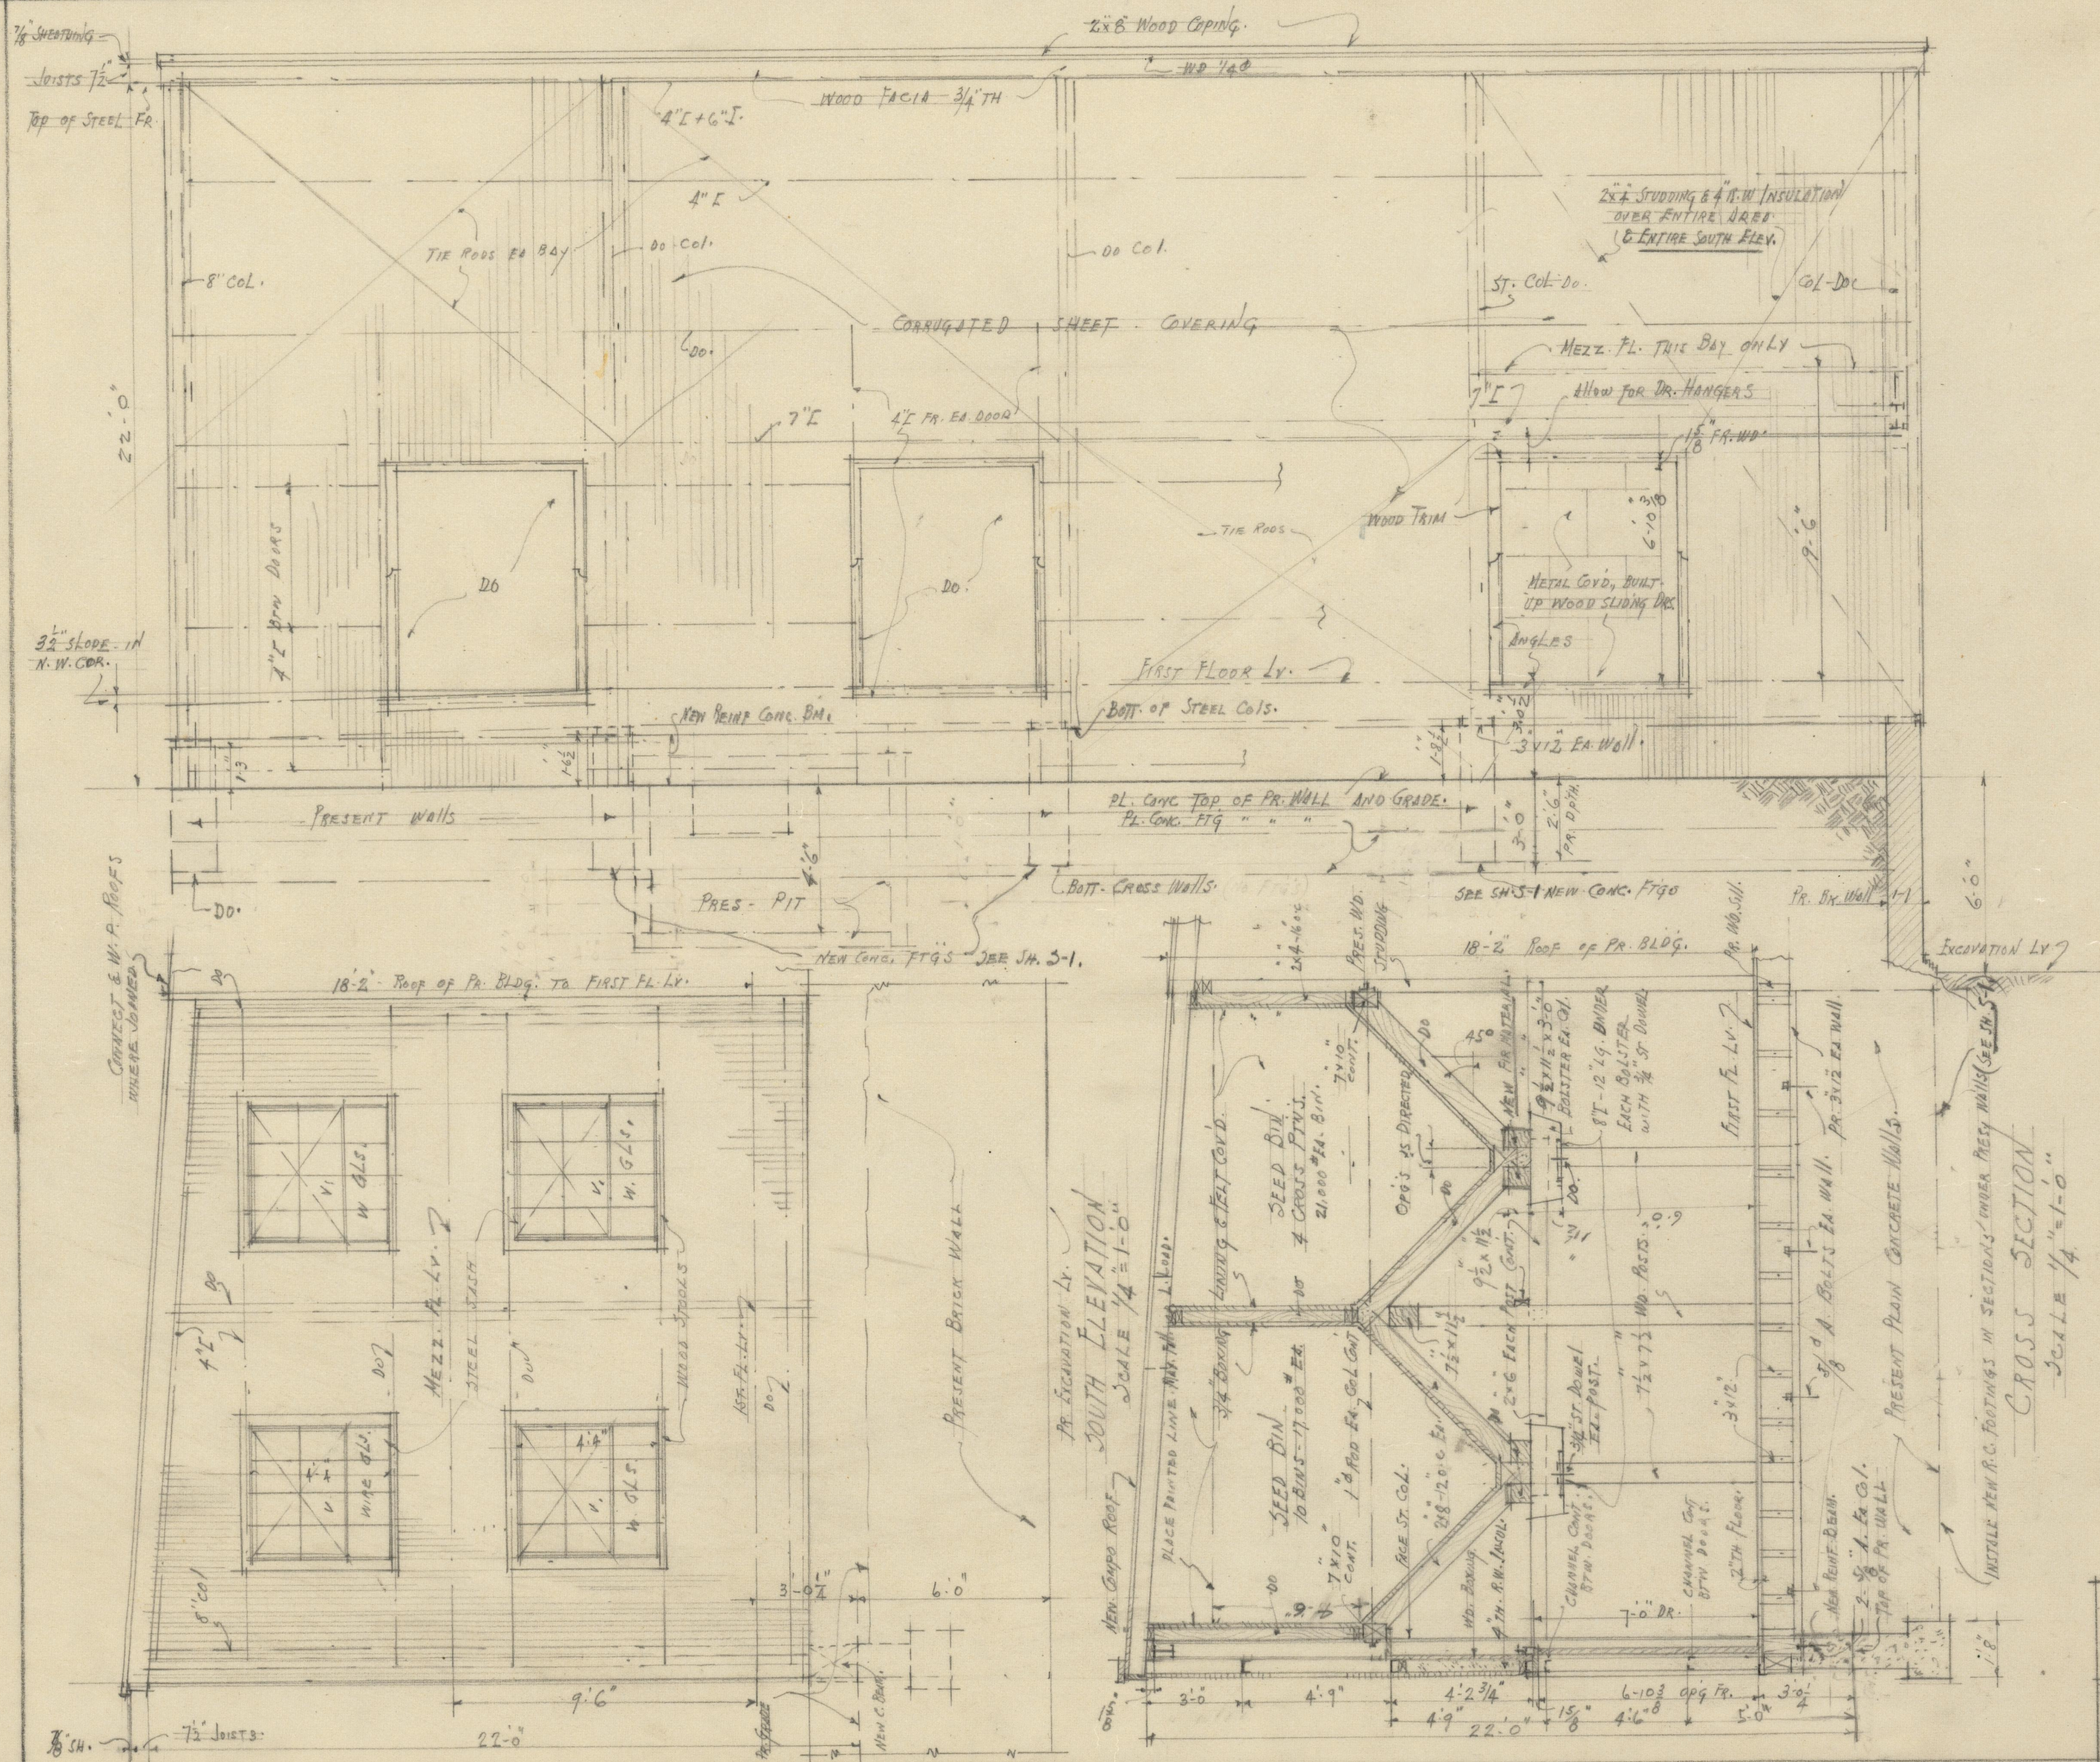

2007.33.4100 C

SEED STORAGE ADDITION FOR KELLOGG - KELLEY SEED CO., ST. JOSEPH, MO., 729 So. 4th St.		
JOB NO 203	EVERETT JOHNS, AIA. REGISTERED ARCHITECT	SHEET NO 2
DATE 10/25/10	ST. JOSEPH, MO.	OF 3 SH.