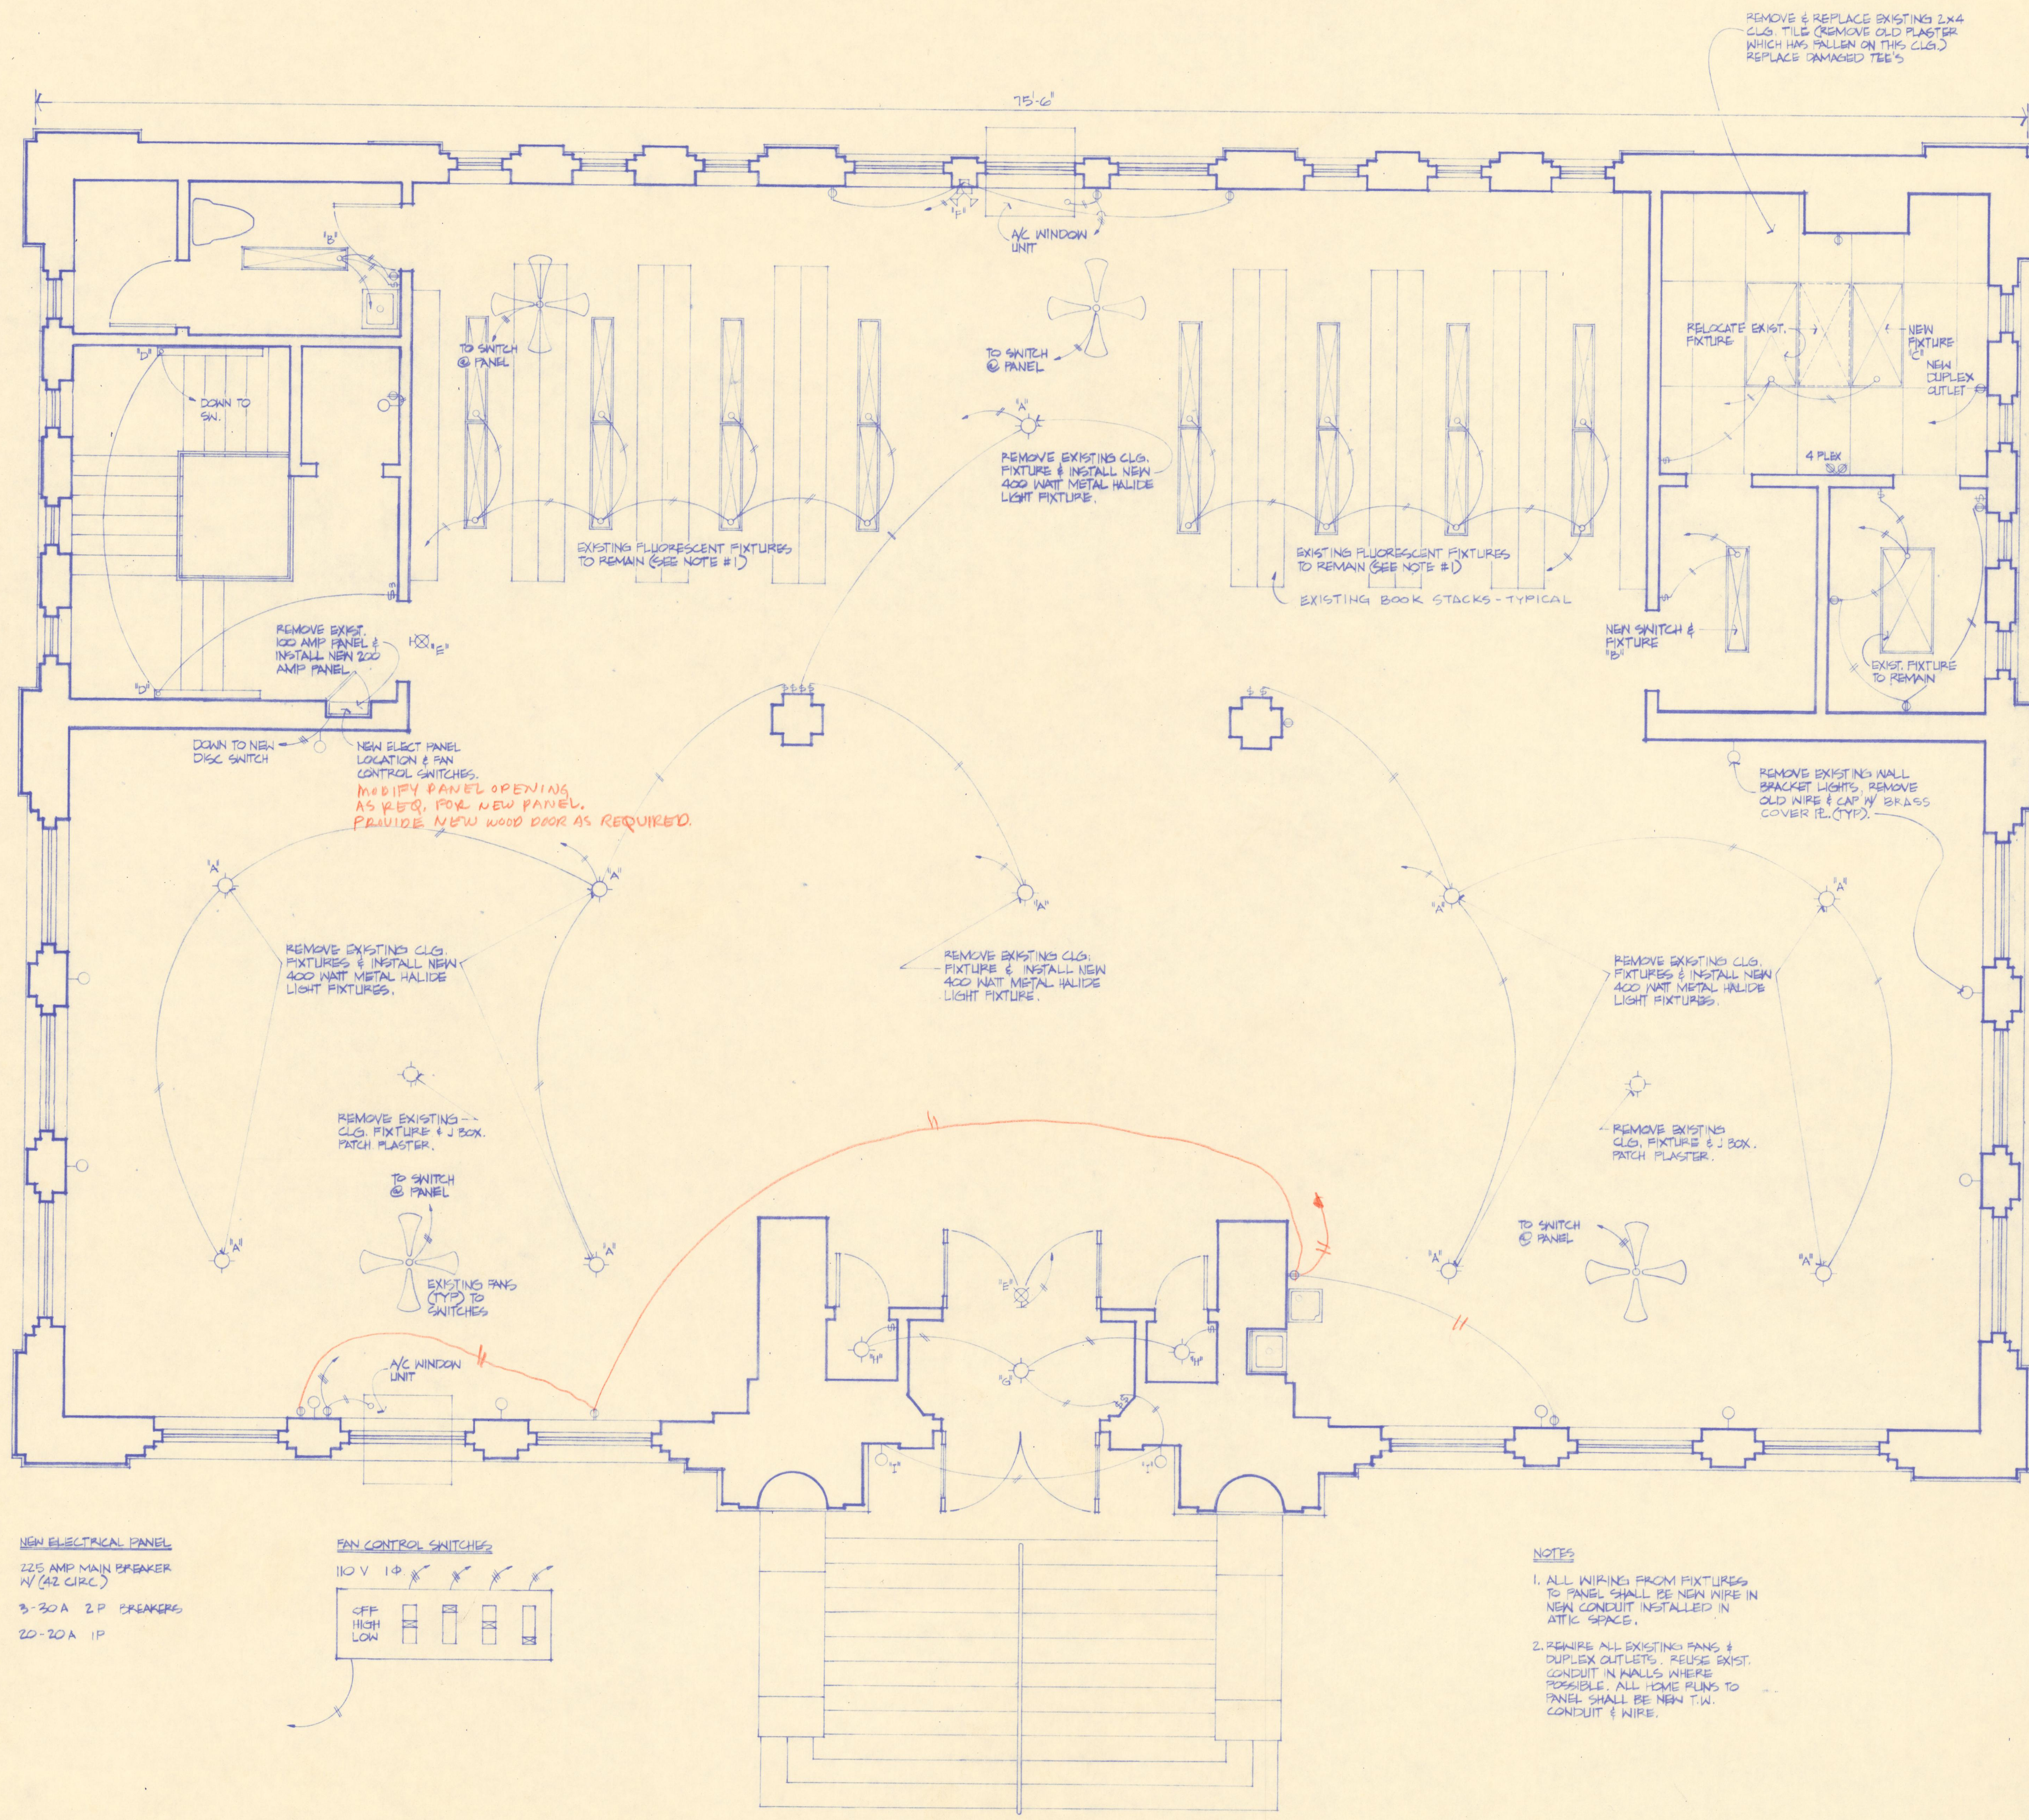


FIRST FLOOR PLAN

1/4" = 1'-0"

NEED SPLASHBLOCK DESIGN @ NEW CORNER

**Brunner & Brunner** architects & engineers, inc.

ST. JOSEPH, MISSOURI 64501 (816) 279-0809

ELECTRICAL & WATERPROOFING ALTERATIONS TO WASHINGTON PARK LIBRARY

THIRD & MARKET ST. JOSEPH, MO

STATE OF MISSOURI WILLIAM A. BRUNNER NUMBER E-9146 REGISTERED PROFESSIONAL ENGINEER

STATE OF MISSOURI WILLIAM A. BRUNNER NUMBER A-2030 REGISTERED ARCHITECT

JOB NUMBER C803-2

DATE

DRAWN BY HOPKINS/FUSTON

CHECKED BY BRUNNER

REVISIONS

SHEET NUMBER 1

TOTAL SHEETS 2

2007.33.310B