



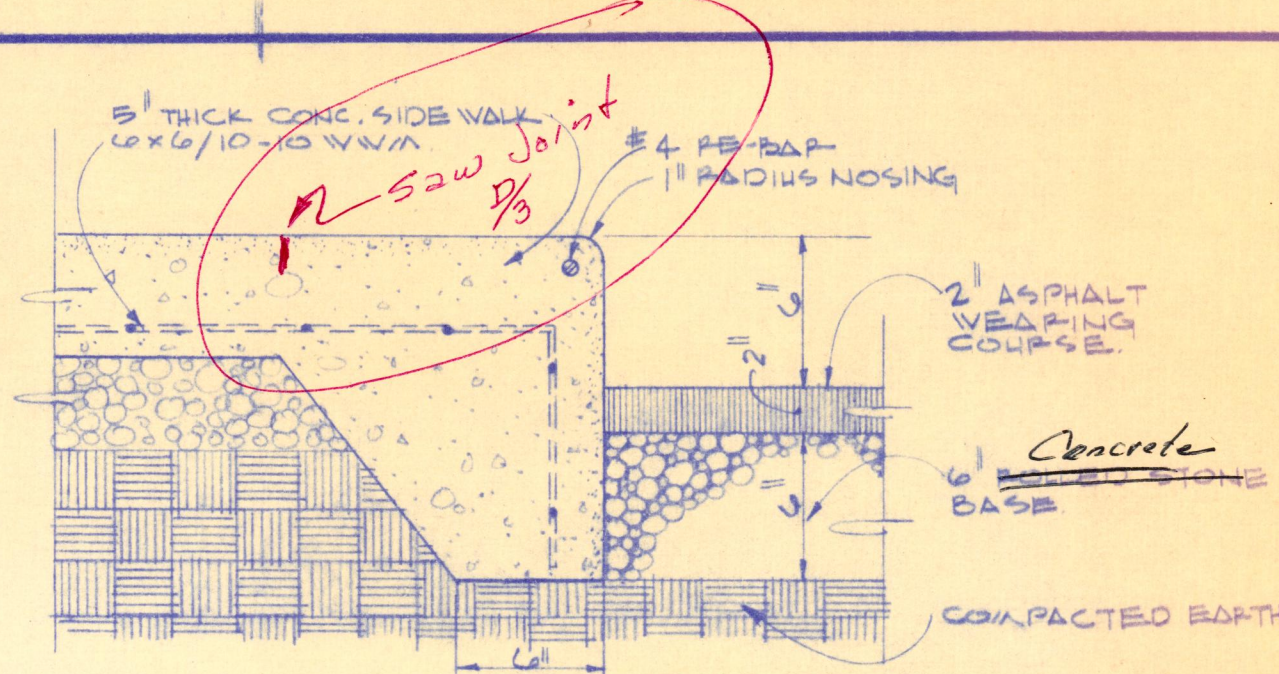


CUP-P DETAIL
SCALE: 1/2" = 1'-0"


new type

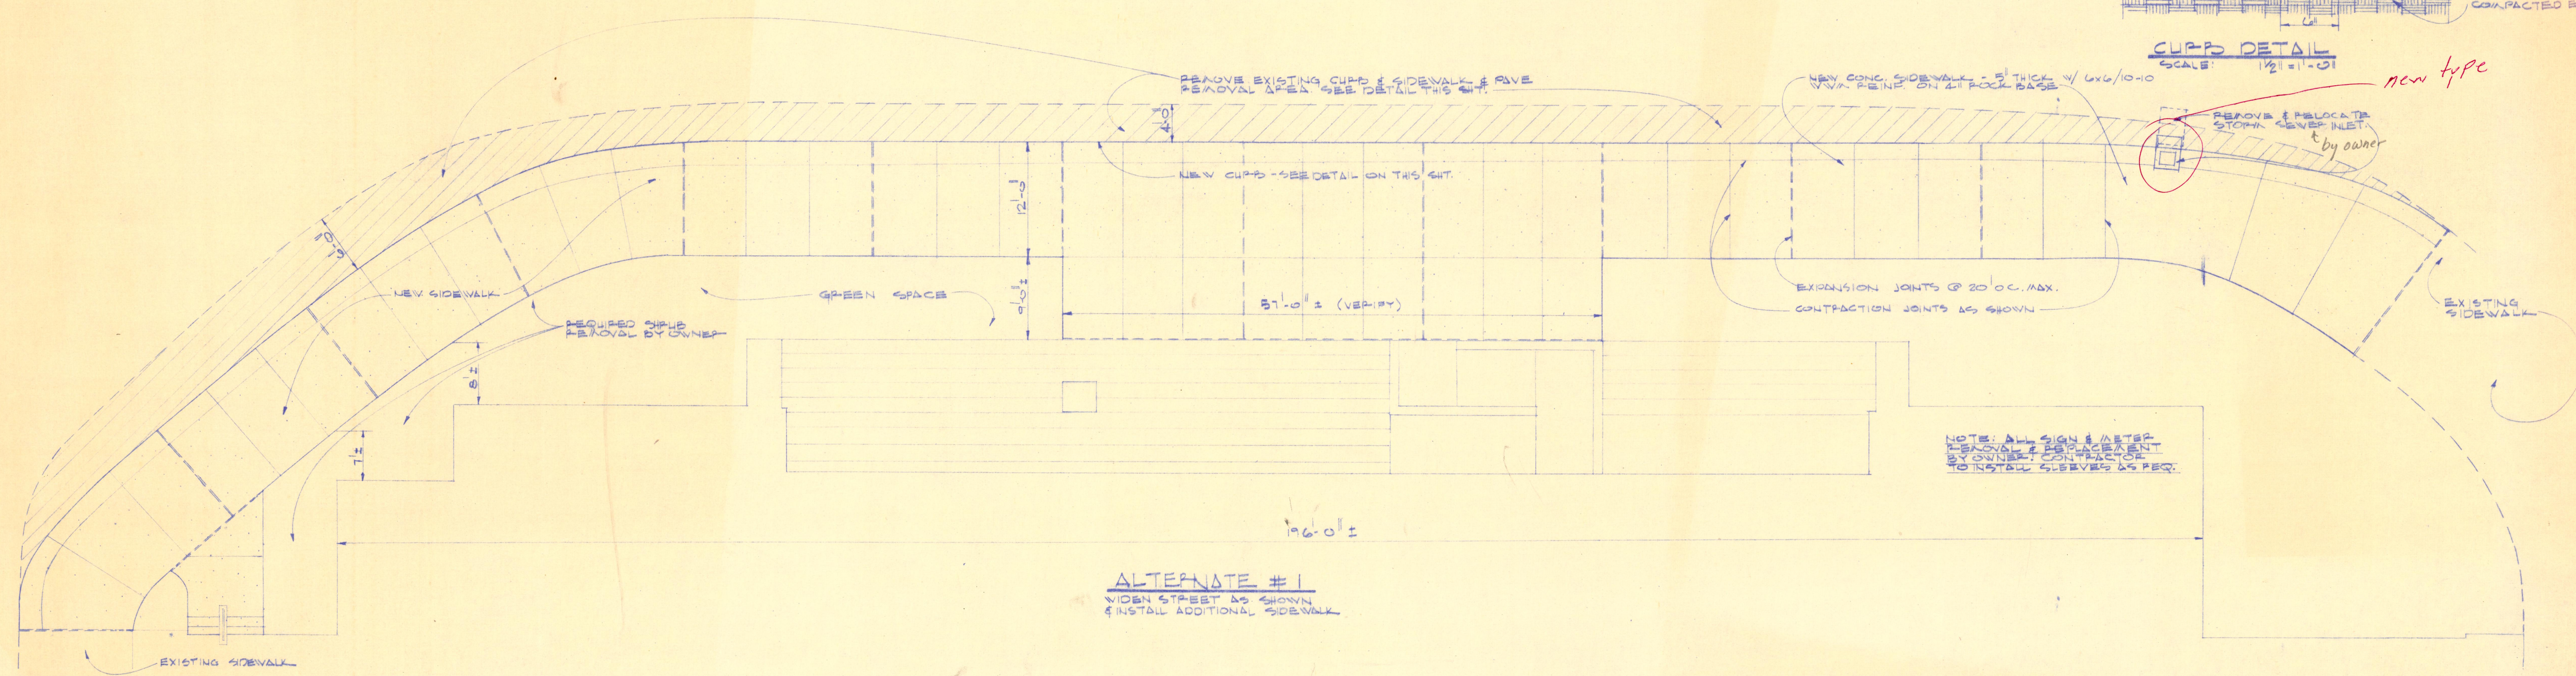


ALTERNATE #1
WIDEN STREET AS SHOWN
& INSTALL ADDITIONAL SIDEWALK

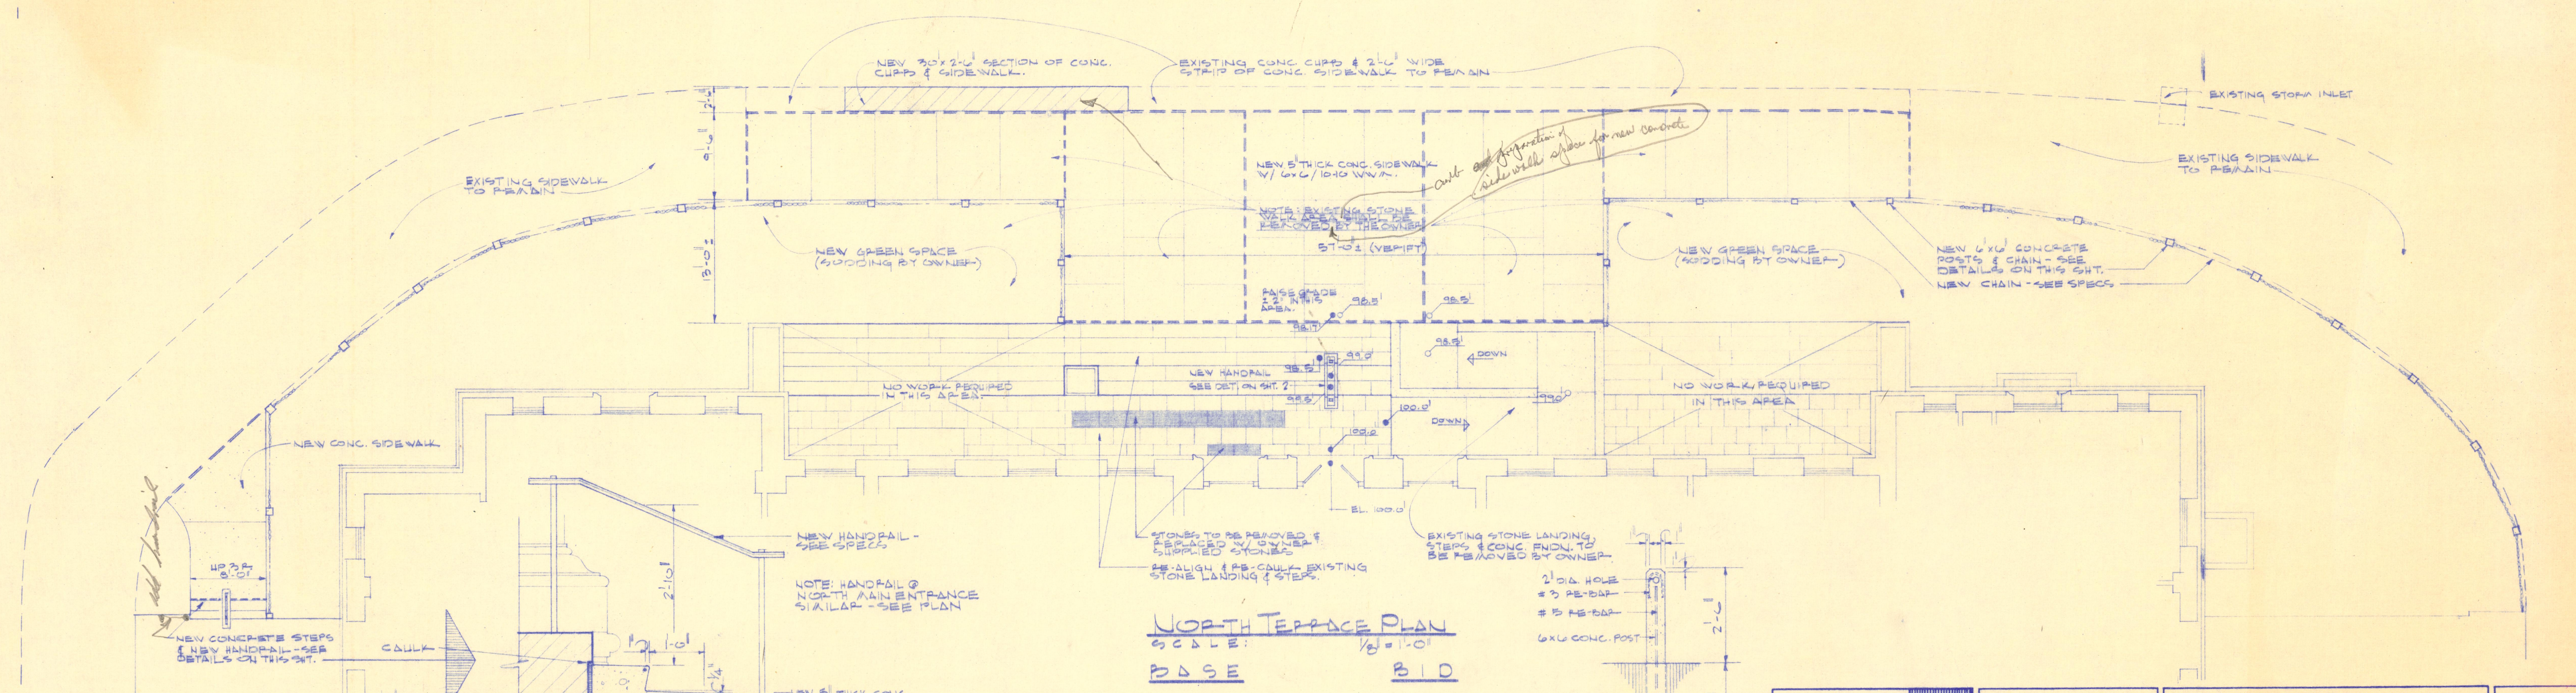


NORTH TERRACE PLAN
SCALE: 1/8" = 1'-0"

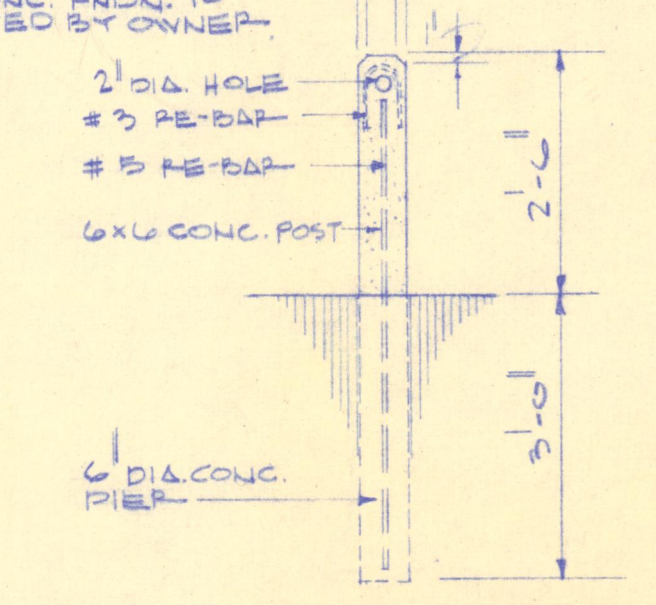

TYPICAL POST DETAIL
SCALE: 1/2" = 1'-0"

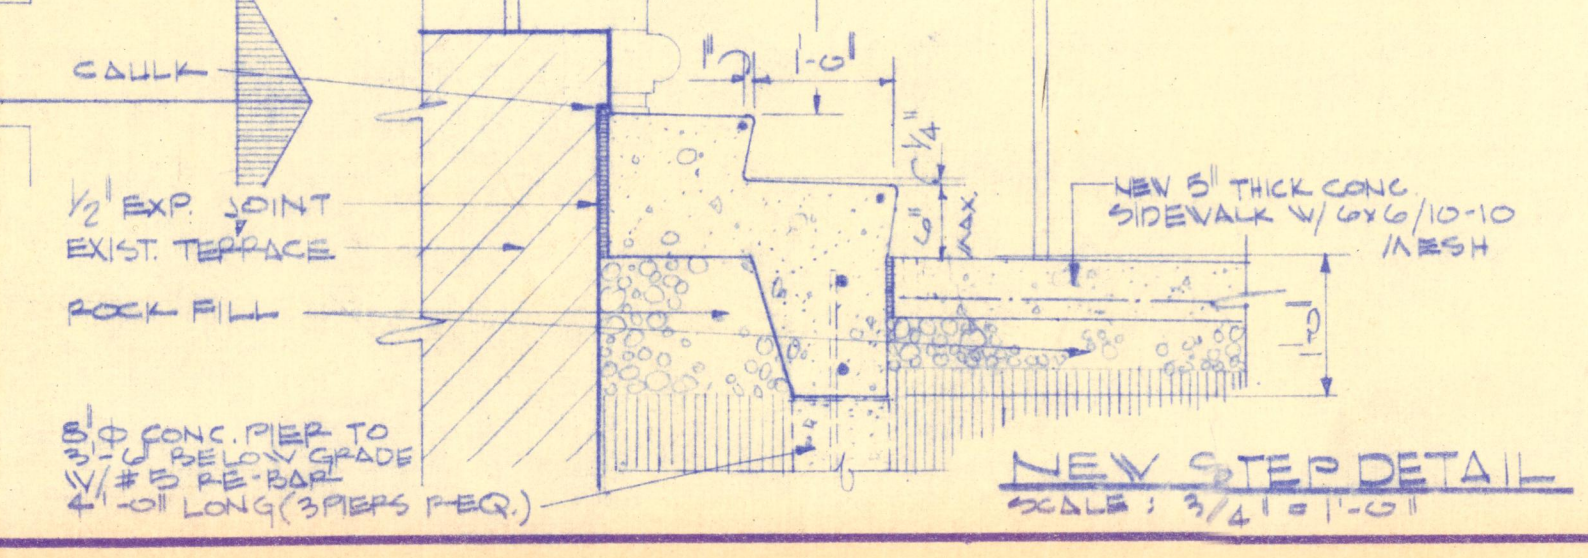

NEW STEP DETAIL
SCALE: 3/4" = 1'-0"

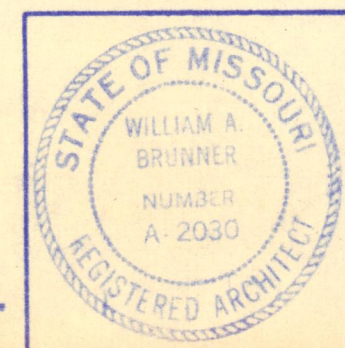

DRAWN BY R. FUSTON		ALTERATIONS TO THE NORTH TERR. AND SIDEWALK AREAS OF THE CITY HALL FOR THE CITY OF ST. JOSEPH, MO.		DATE 25 JUNE '74
CHK'D BY W.A.B.		ARCHITECTS & ENGINEERS		JOB No.
REVISION		ST. JOSEPH, MO.		SHEET No. 1 OF 2
BRUNNER & BRUNNER 1105 CORBY BUILDING		2007.33.4219U		