

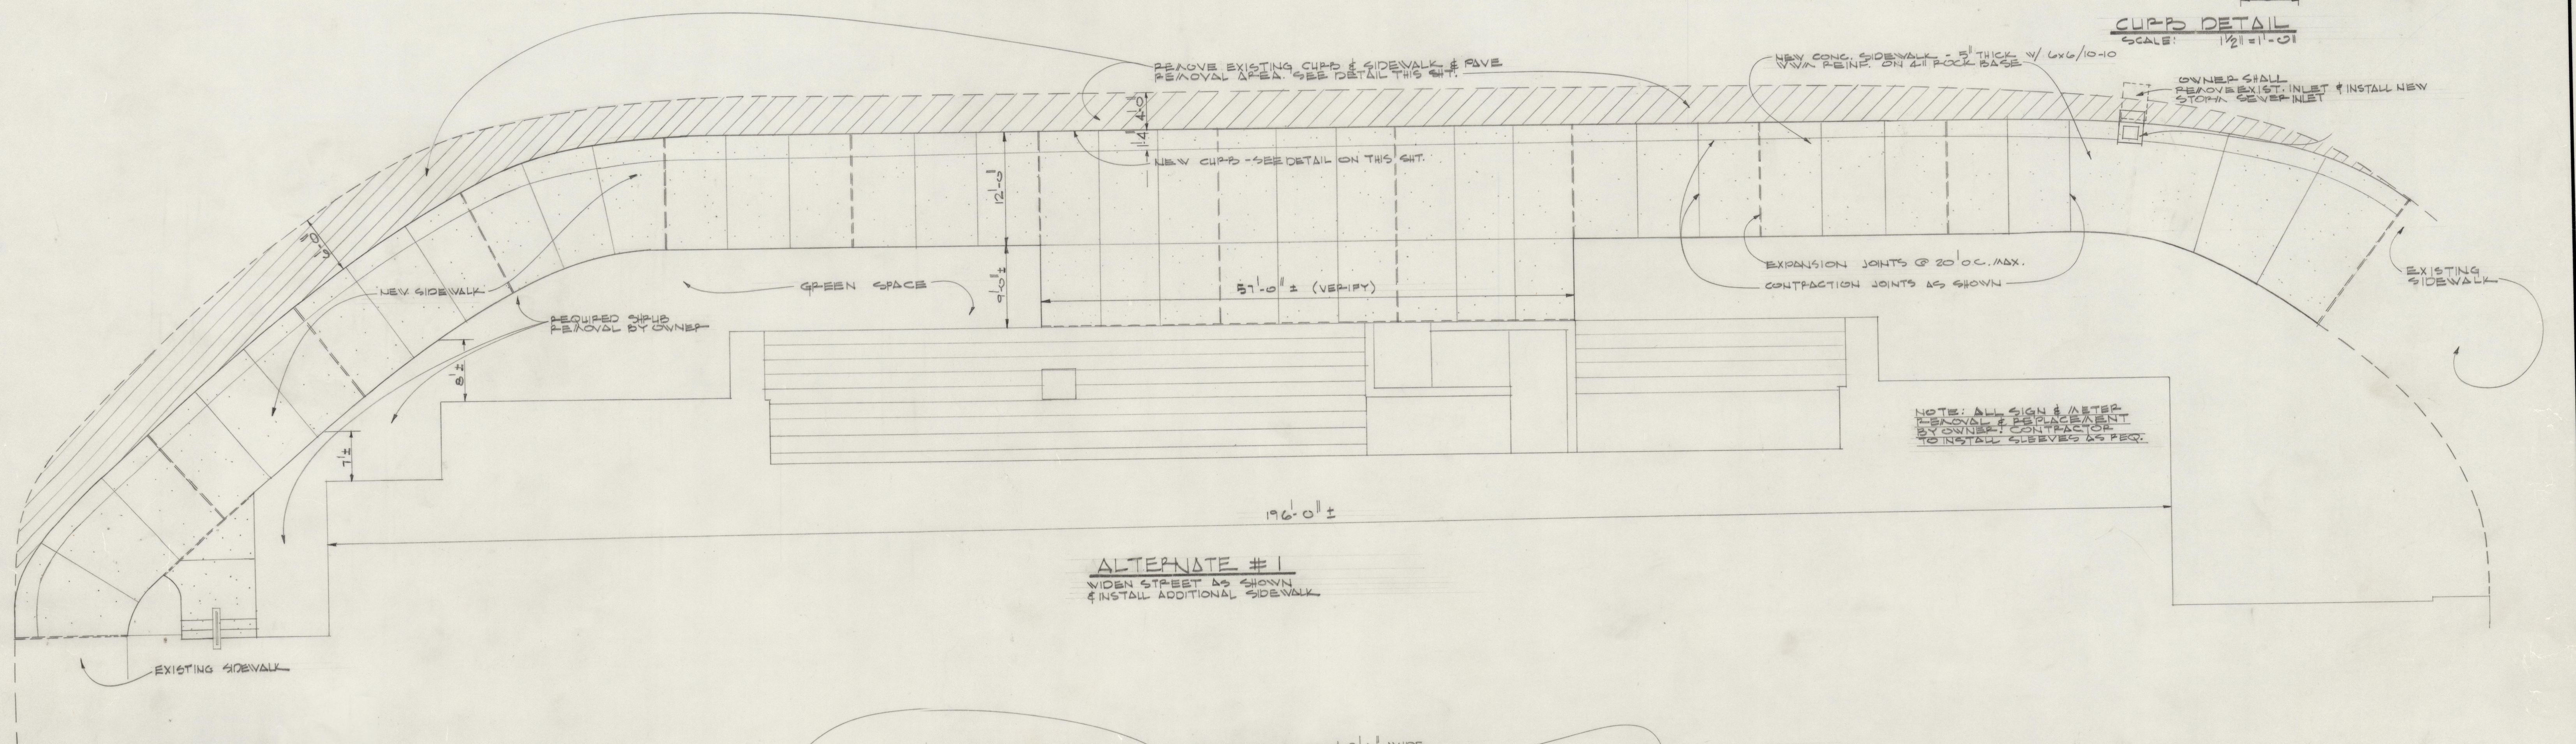
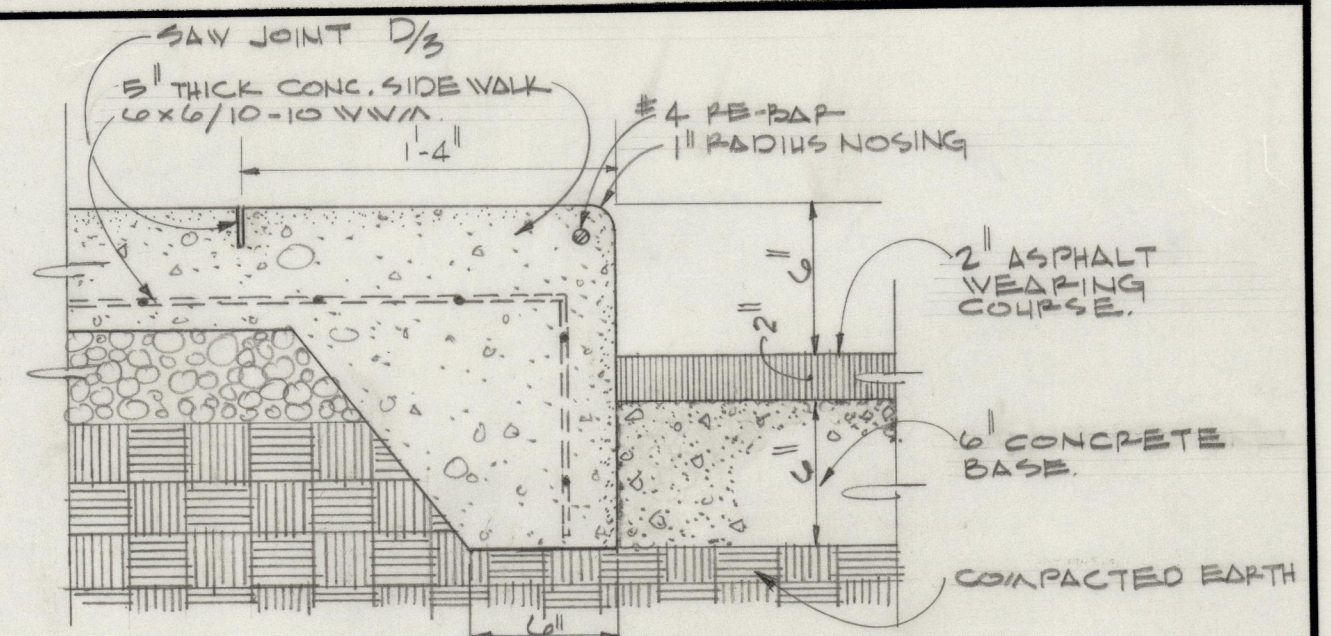


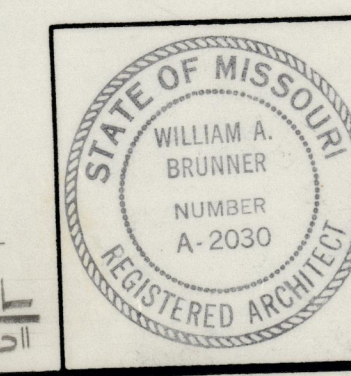

ALTERNATE #1
WIDEN STREET AS SHOWN
& INSTALL ADDITIONAL SIDEWALK

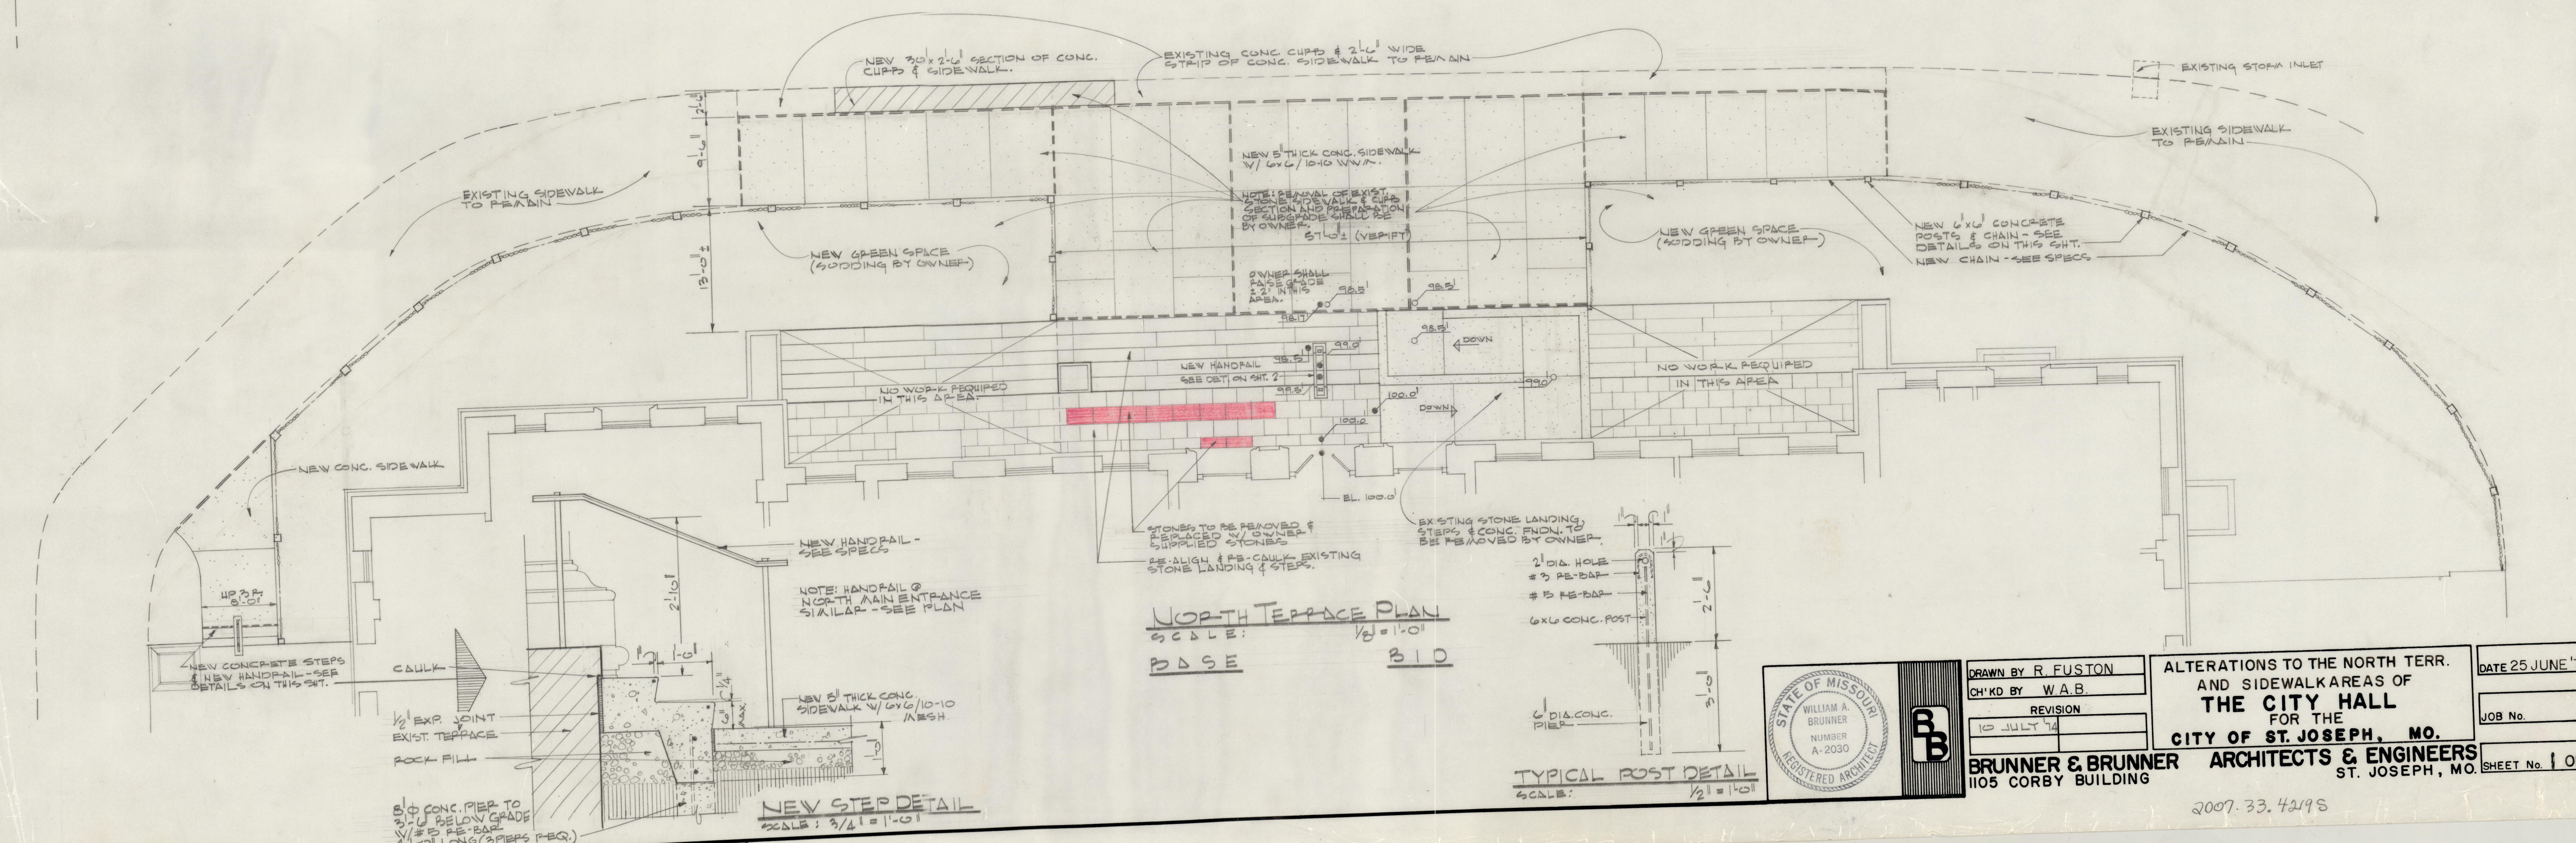

DRAWN BY R. FUSTON
CHK'D BY W.A.B.
REVISION
10 JULY 74

BRUNNER & BRUNNER
1105 CORBY BUILDING

ALTERATIONS TO THE NORTH TERR. AND SIDEWALK AREAS OF THE CITY HALL FOR THE CITY OF ST. JOSEPH, MO.

ARCHITECTS & ENGINEERS
ST. JOSEPH, MO.

DATE 25 JUNE '74

JOB No.

SHEET No. 1 OF 2

2007.33.4249S