


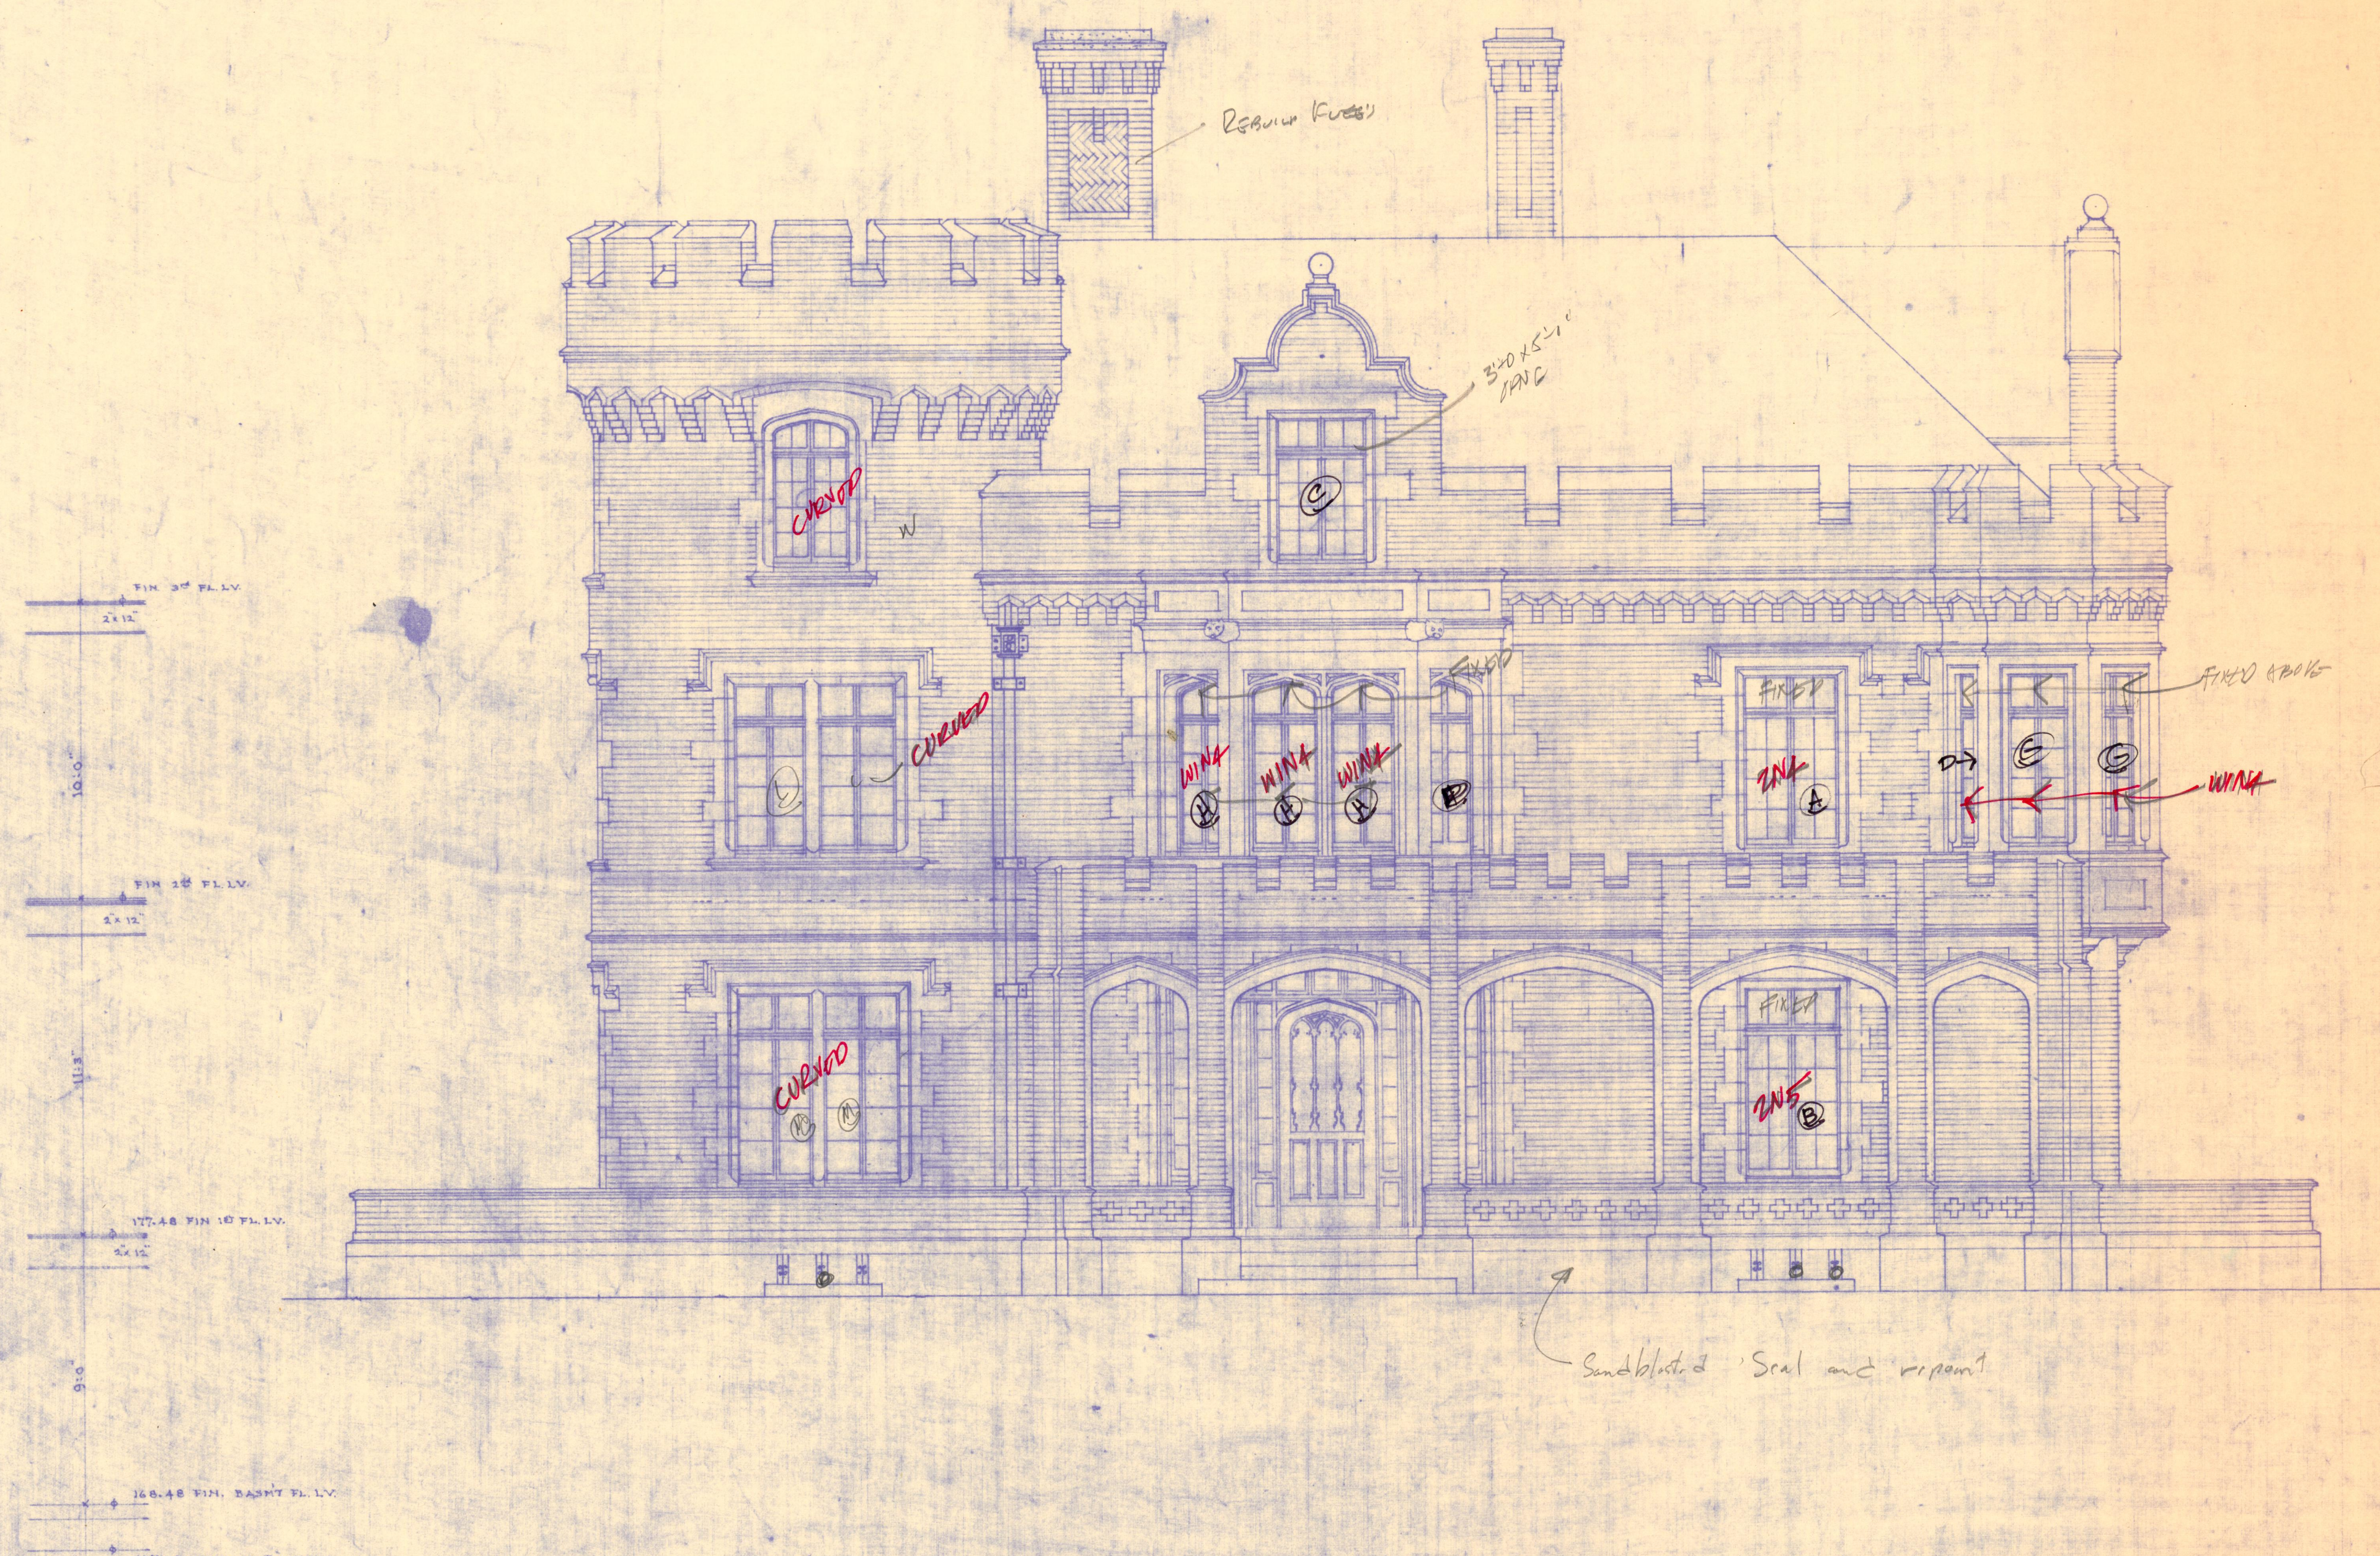

SOUTH ELEVATION
SCALE $\frac{1}{4} = 1.0'$

HOUSE FOR DR. JACOB GEIGER
WESTMINSTER PLACE

ECKEL AND ALDRICH-ARCHITECTS
CORBY BUILDING ST. JOSEPH MO. 1911

2007.33.2293d