


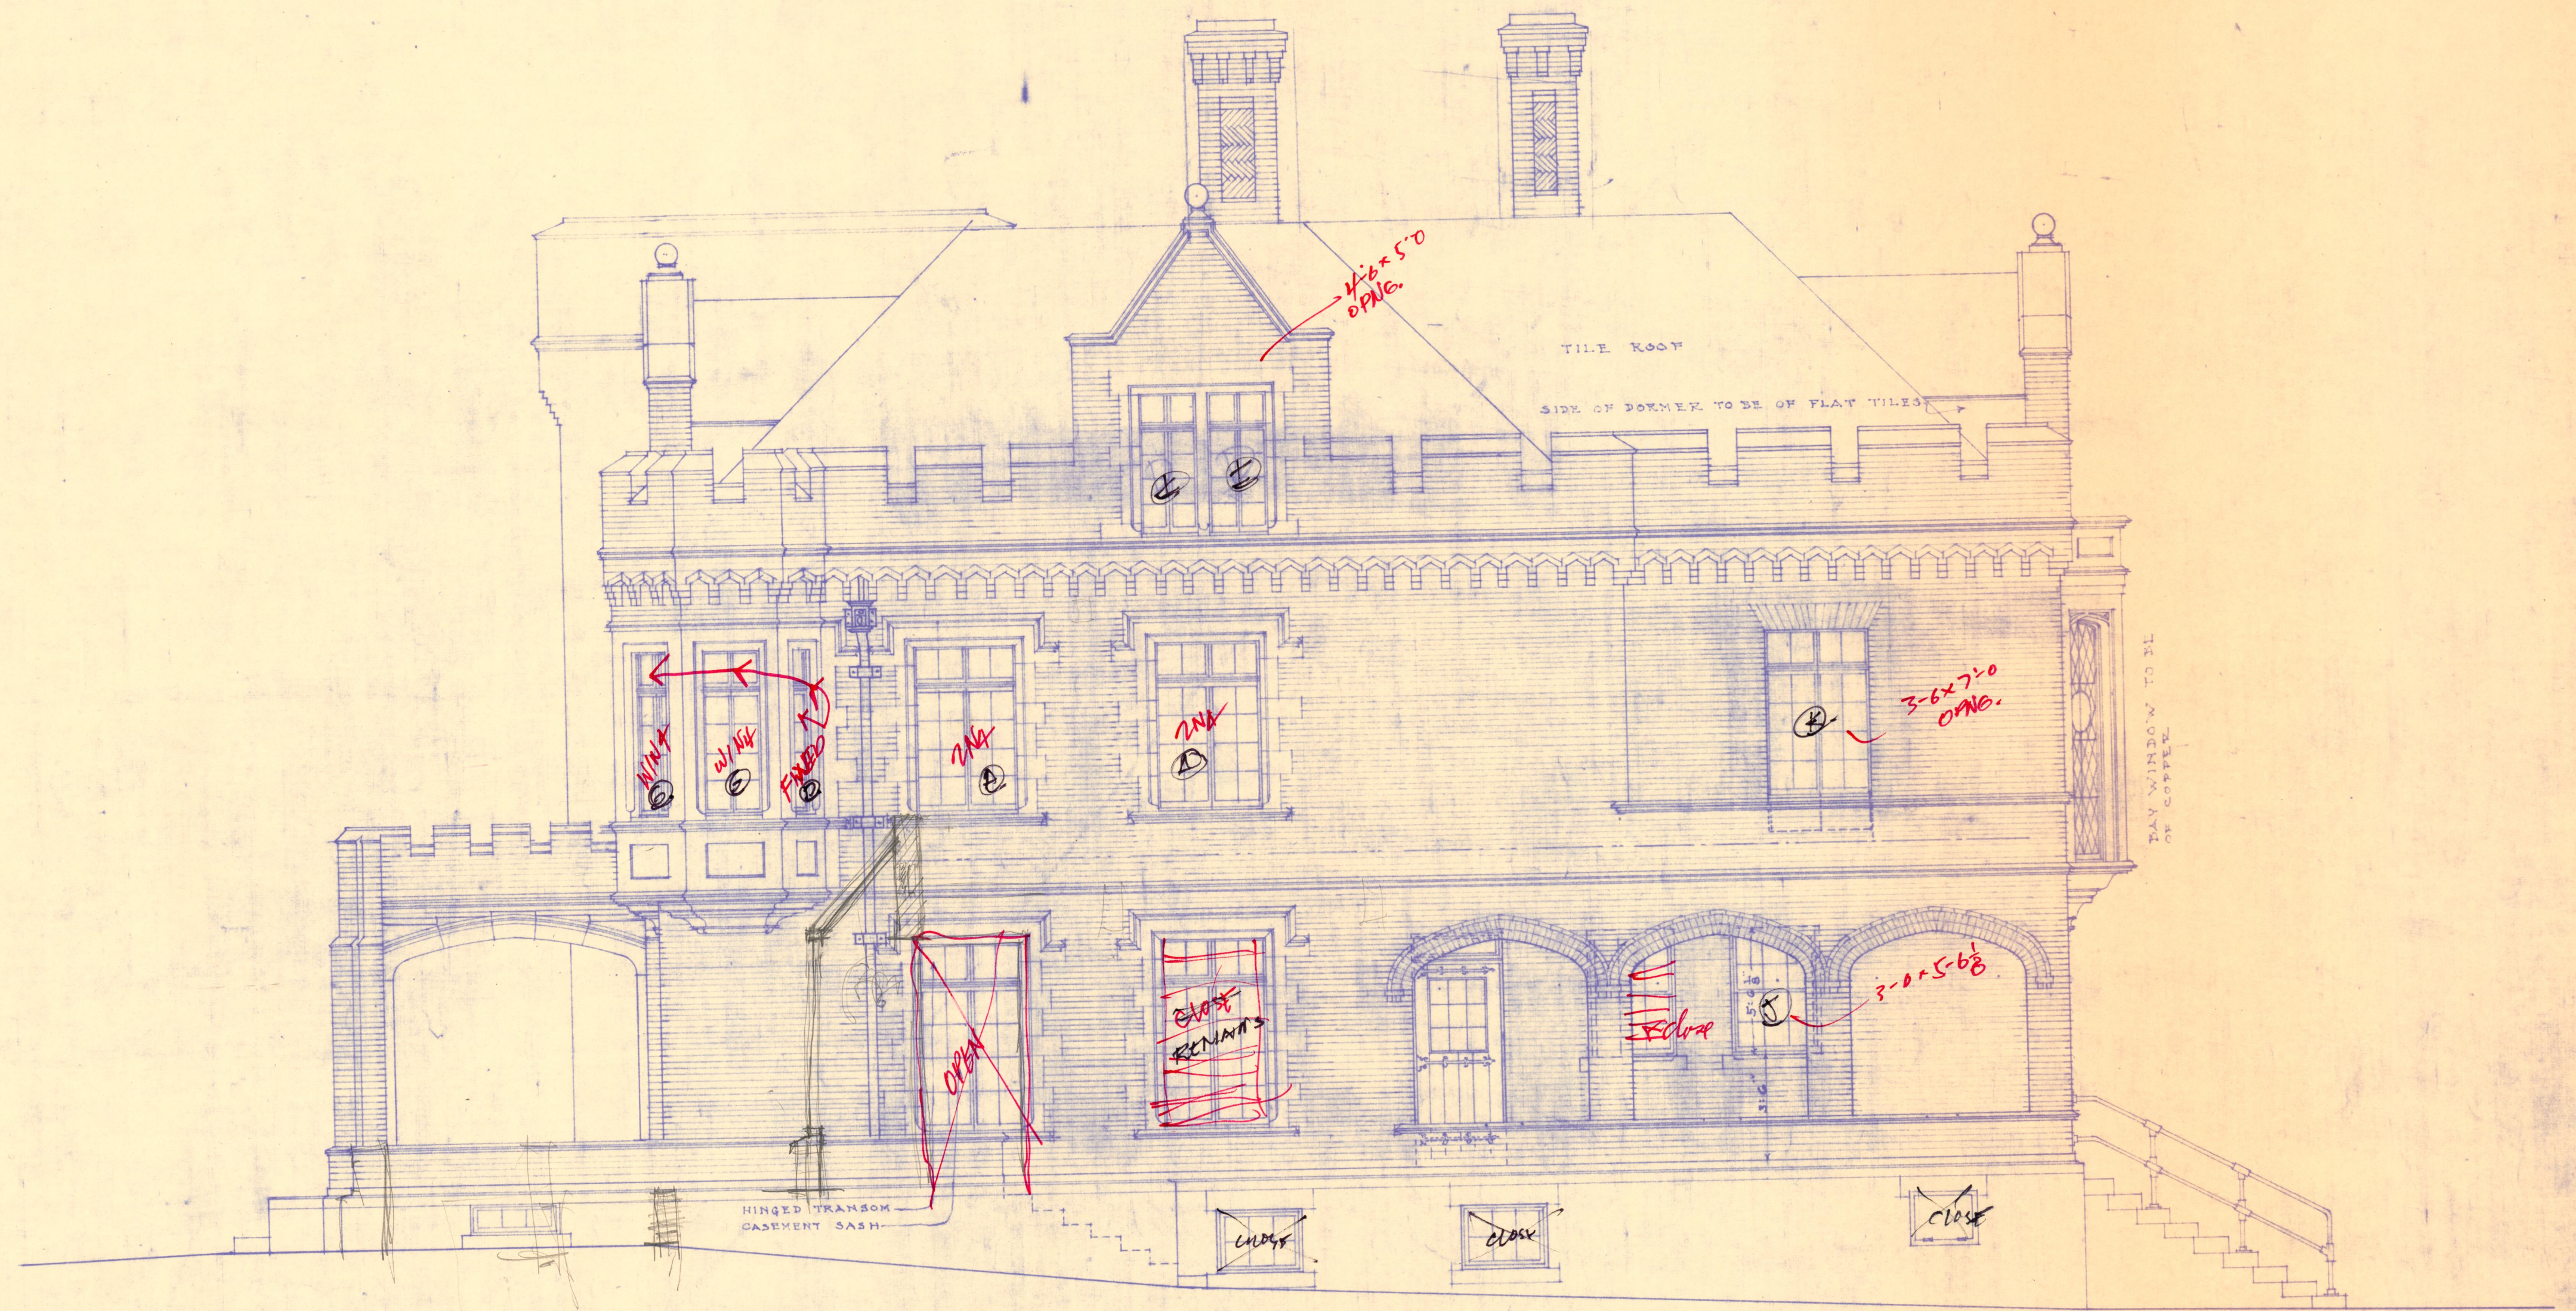

EAST ELEVATION
 SCALE $\frac{1}{4}'' = 1'-0''$

HOUSE FOR DR. JACOB GEIGER
 WESTMINSTER PLACE

ECKEL AND ALDRICH-ARCHITECTS
 CORKY BUILDING-ST. JOSEPH, MO. 1910

2007.33.2293 E