
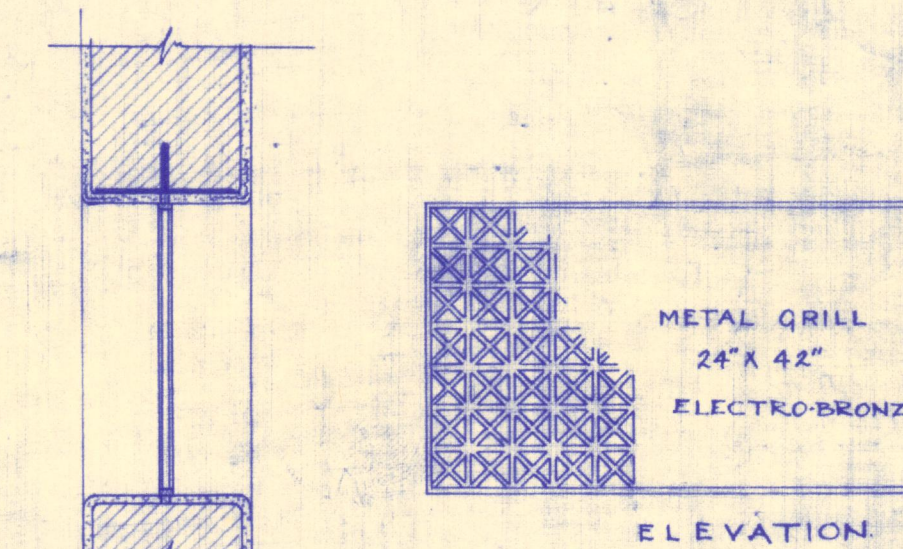


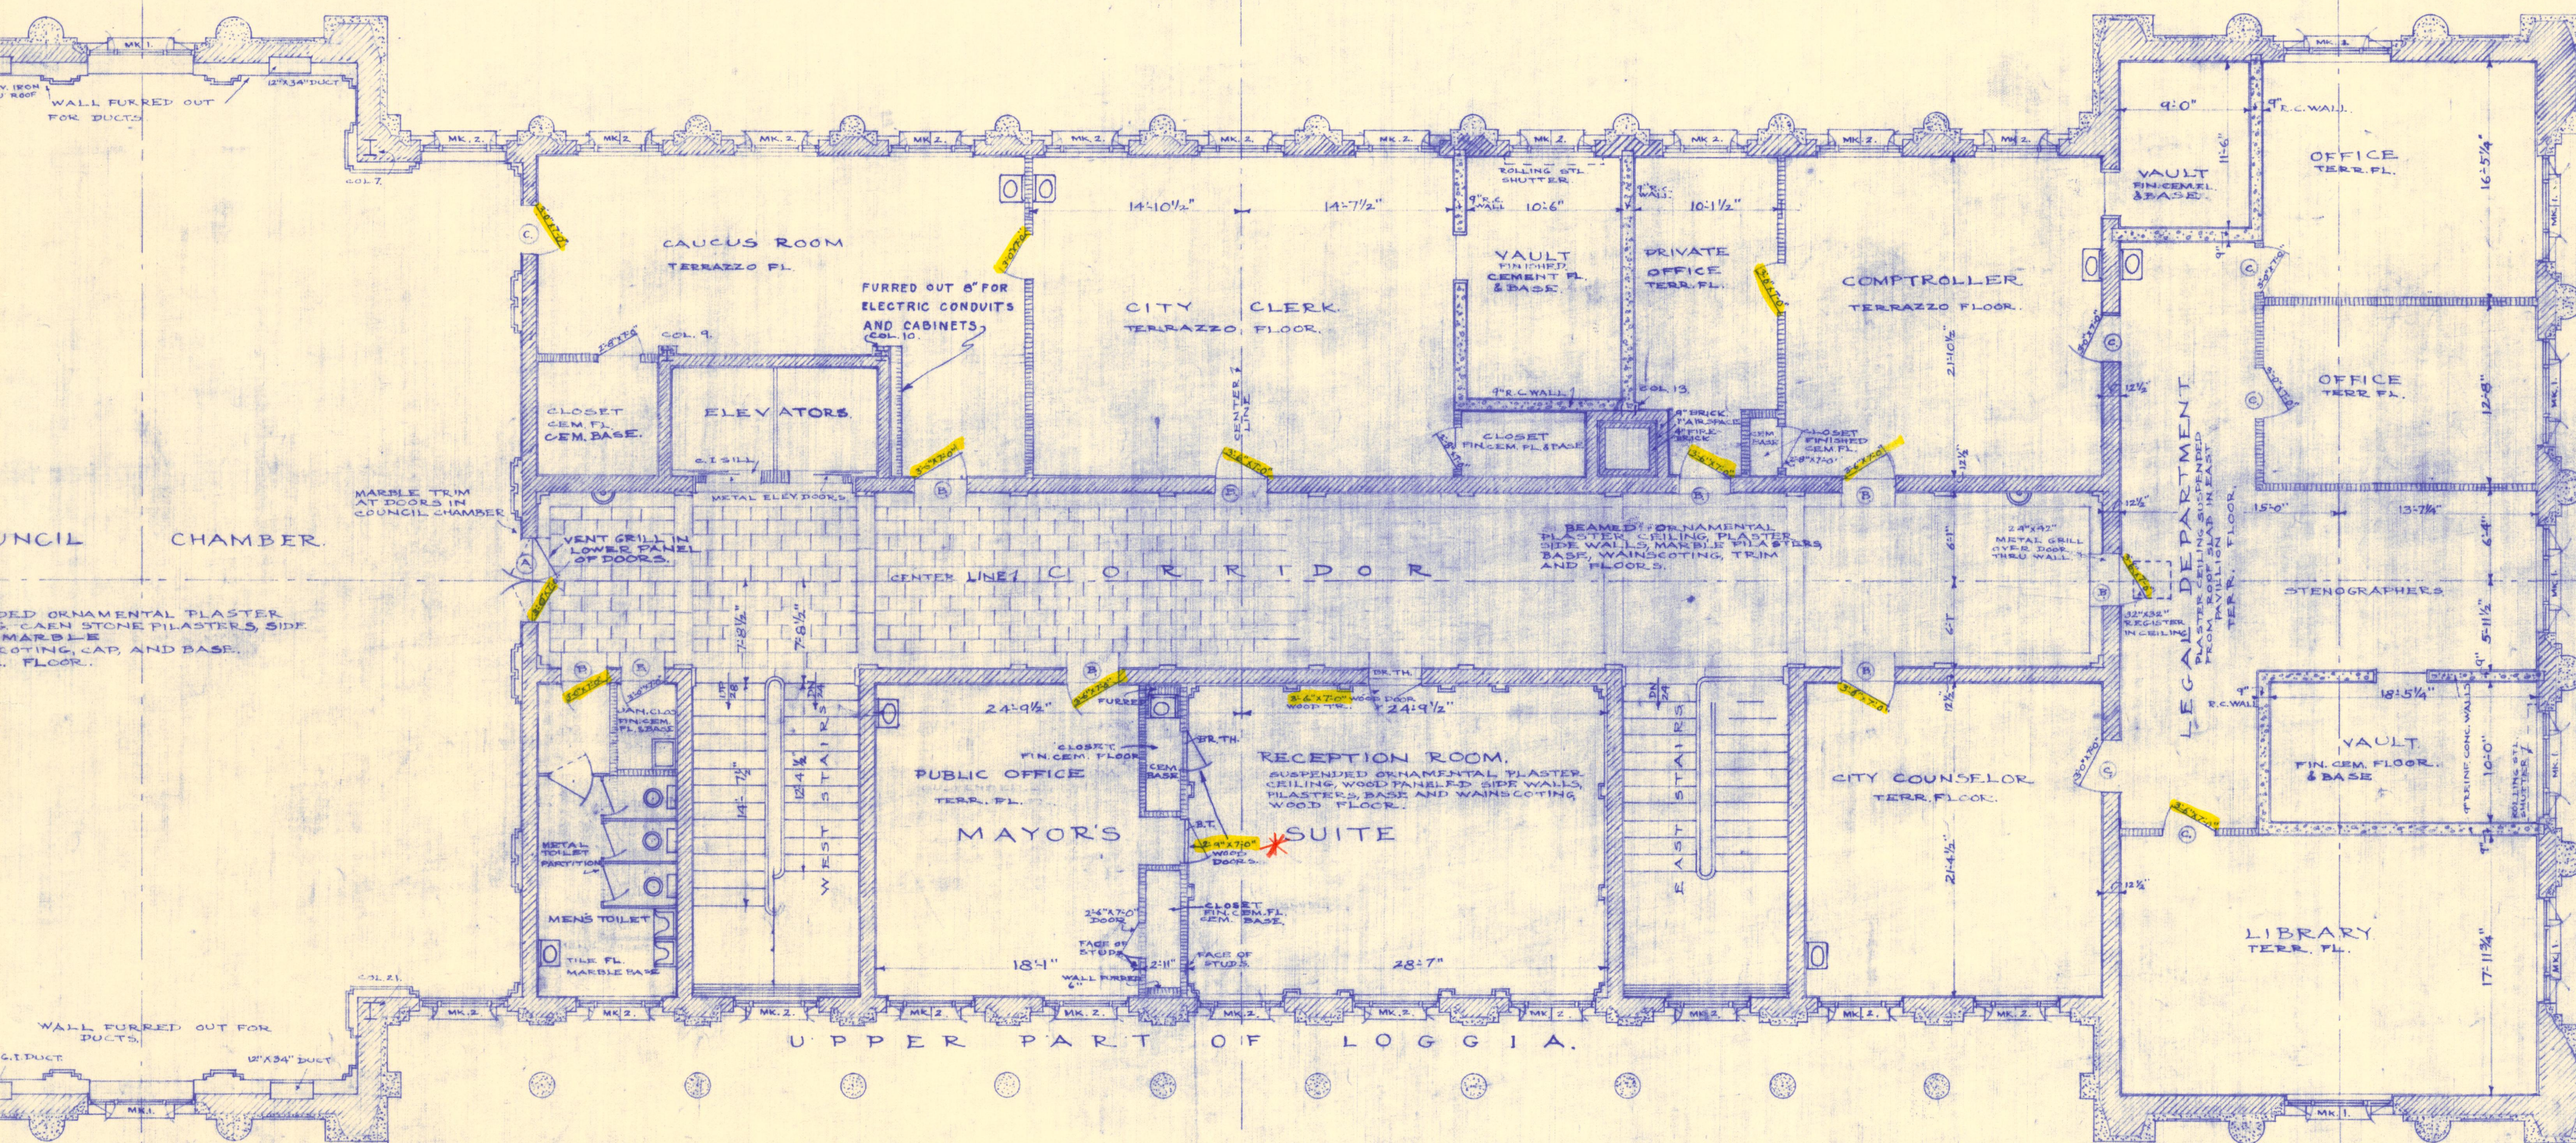

SECT.
3/4\"/>

FOR GENERAL NOTES REFERRED TO
BELOW SEE SHEET 6

GENERAL NOTES

- NOTE NO. 1. APPLIES.
NOTE NO. 2. APPLIES, EXCEPT AT METAL STUD
PARTITIONS IN MAYOR'S SUITE.
NOTE NO. 3. APPLIES, EXCEPT AT VAULTS, CLOSETS & COUNCIL CHAMBER.
NOTE NO. 4. APPLIES, EXCEPT 3 WOOD DOORS
WITH METAL FRAMES AT MAYOR'S RECEPTION
ROOM.
NOTE NO. 5. APPLIES.

LEGEND	
BRICK	
STONE	
CONCRETE	
METAL STUD	

SCALE 1/8\"/>

~ CITY HALL ~
ST. JOSEPH, MISSOURI.

DATE
JUNE 22, 1925
ECKEL AND ALDRICH
ARCHITECTS
ST. JOSEPH, MO. LOS ANGELES.

SHEET
5

2007.33.4219WIN