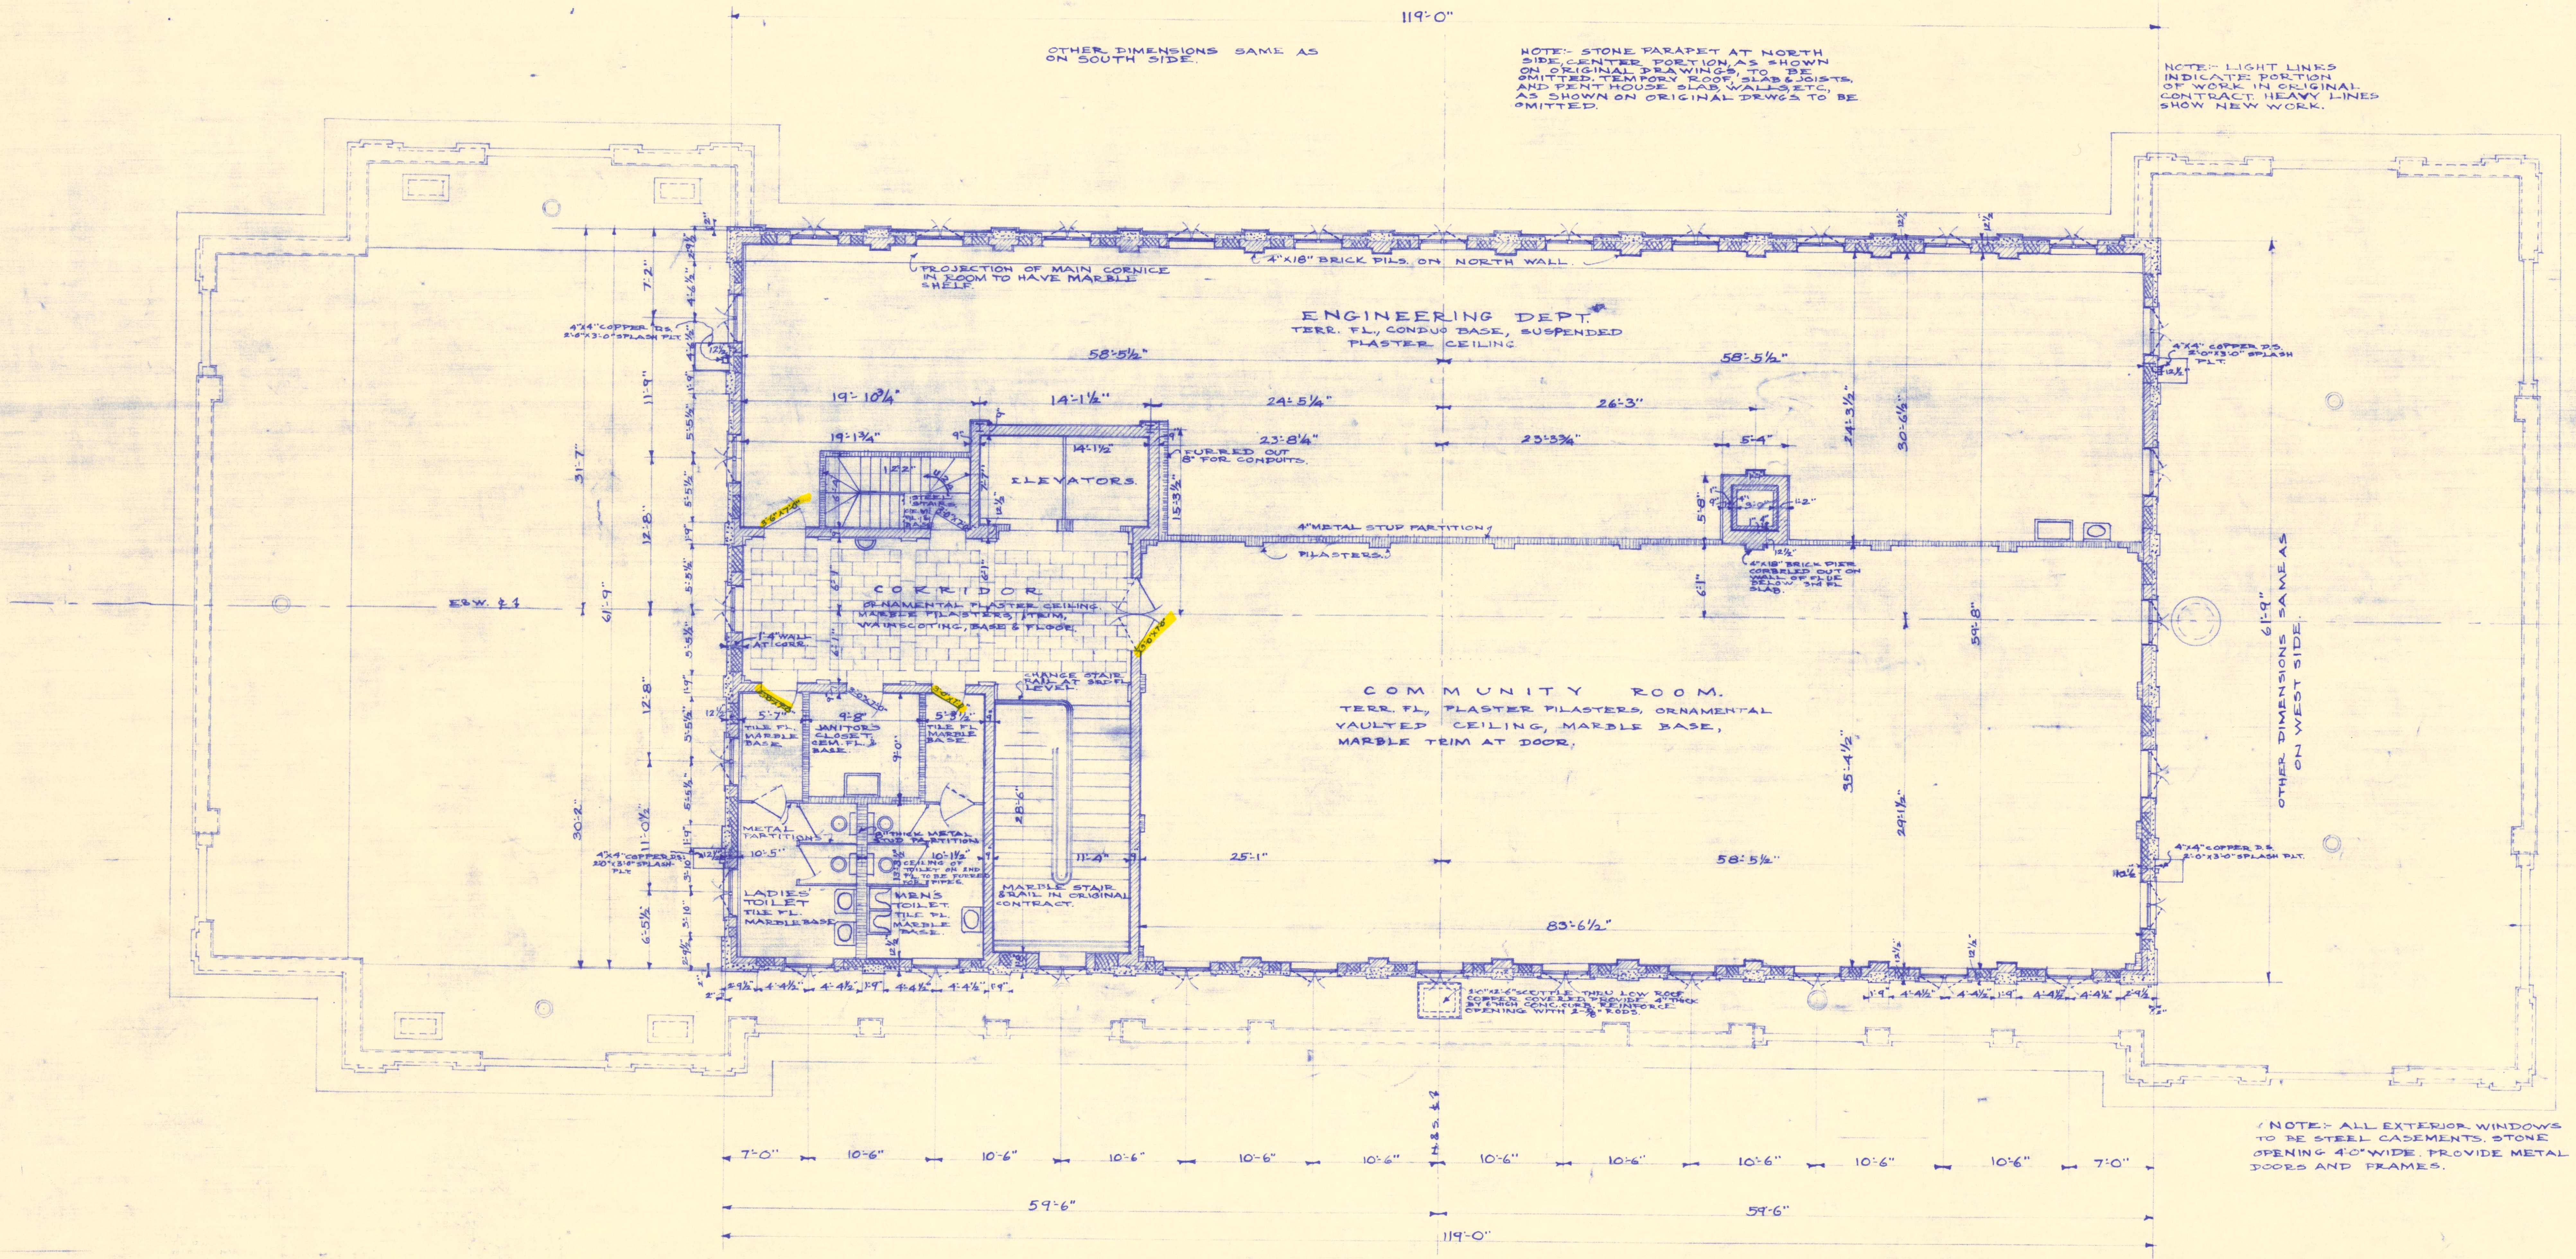

119'-0"
ENGINEERING DEPT.
TERR. FL., CONDUO BASE, SUSPENDED PLASTER CEILING
PROJECTION OF MAIN CORNICE IN ROOM TO HAVE MARBLE SHELF.
4"X18" BRICK PILS. ON NORTH WALL.
ELEVATORS.
STEEL STAIRS
FURRED OUT 8" FOR CONDUITS.
4" METAL STUD PARTITION
PILASTERS.
4"X18" BRICK PIER CORBELED OUT ON WALL OF FLUE BELOW 3RD FL. SLAB.
CORRIDOR
ORNAMENTAL PLASTER CEILING. MARBLE PILASTERS, TRIM, WAINSCOTING, BASE & FLOOR.
1'-4" WALL AT CORR.
CHANGE STAIR RAIL AT 3RD FL. LEVEL.
TILE FL. MARBLE BASE.
JANITOR'S CLOSET. CEM. FL. & BASE.
METAL PARTITIONS
8" THICK METAL STUD PARTITION
CEILING OF TOILET ON 2ND FL. TO BE FURRED FOR PIPES.
LADIES' TOILET TILE FL. MARBLE BASE
MEN'S TOILET. TILE FL. MARBLE BASE.
MARBLE STAIR & RAIL IN ORIGINAL CONTRACT.
COMMUNITY ROOM.
TERR. FL., PLASTER PILASTERS, ORNAMENTAL VAULTED CEILING, MARBLE BASE, MARBLE TRIM AT DOOR.
4"X4" COPPER D.S. 2'-0"X3'-0" SPLASH PLT.
2'-0"X2'-6" SCUTTLE THRU LOW ROOF COPPER COVERED. PROVIDE 4" THICK BY 6" HIGH CONC. CURB. REINFORCE OPENING WITH 2-⅜" RODS.
3'-6"X7'-0"
3'-0"X7'-0"
58'-5½"
19'-10¾"
19'-1¾"
14'-1½"
24'-5¼"
26'-3"
23'-8¼"
23'-3¾"
5'-4"
15'-3½"
24'-3½"
30'-6½"
59'-8"
35'-4½"
29'-1½"
61'-9"
31'-7"
30'-2"
12'-8"
11'-9"
7'-2"
6'-5½"
11'-0½"
28'-6"
25'-1"
83'-6½"
10'-5"
10'-1½"
11'-4"
9'-8"
5'-7"
5'-3½"
E.W. ℄
7'-0"
10'-6"
59'-6"
N.S. ℄

OTHER DIMENSIONS SAME AS ON SOUTH SIDE.

NOTE:- STONE PARAPET AT NORTH SIDE, CENTER PORTION, AS SHOWN ON ORIGINAL DRAWINGS, TO BE OMITTED. TEMPORY ROOF, SLAB & JOISTS, AND PENT HOUSE SLAB, WALLS, ETC., AS SHOWN ON ORIGINAL DRWGS. TO BE OMITTED.

NOTE:- LIGHT LINES INDICATE PORTION OF WORK IN ORIGINAL CONTRACT. HEAVY LINES SHOW NEW WORK.

OTHER DIMENSIONS SAME AS ON WEST SIDE.

NOTE:- ALL EXTERIOR WINDOWS TO BE STEEL CASEMENTS. STONE OPENING 4'-0" WIDE. PROVIDE METAL DOORS AND FRAMES.

SCALE ⅛"=1'-0"

THIRD FLOOR PLAN

LEGEND	
BRICK	▨
STONE	░
CONCRETE	▒
HOLLOW TILE	▩
METAL STUD	▥

NOTE:-
Contractor will verify all dimensions on the drawings and report any discrepancies to the Architects.

THIRD FLOOR
~ CITY HALL ~
ST. JOSEPH, MISSOVRI.

DATE.
JUN. 7, 26.
REVS.D.
JULY, 10, 26.

ECKEL AND ALDRICH
ARCHITECTS.
ST JOSEPH, MO. LOS ANGELES.

SHEET
24

2007.33.4219XX