
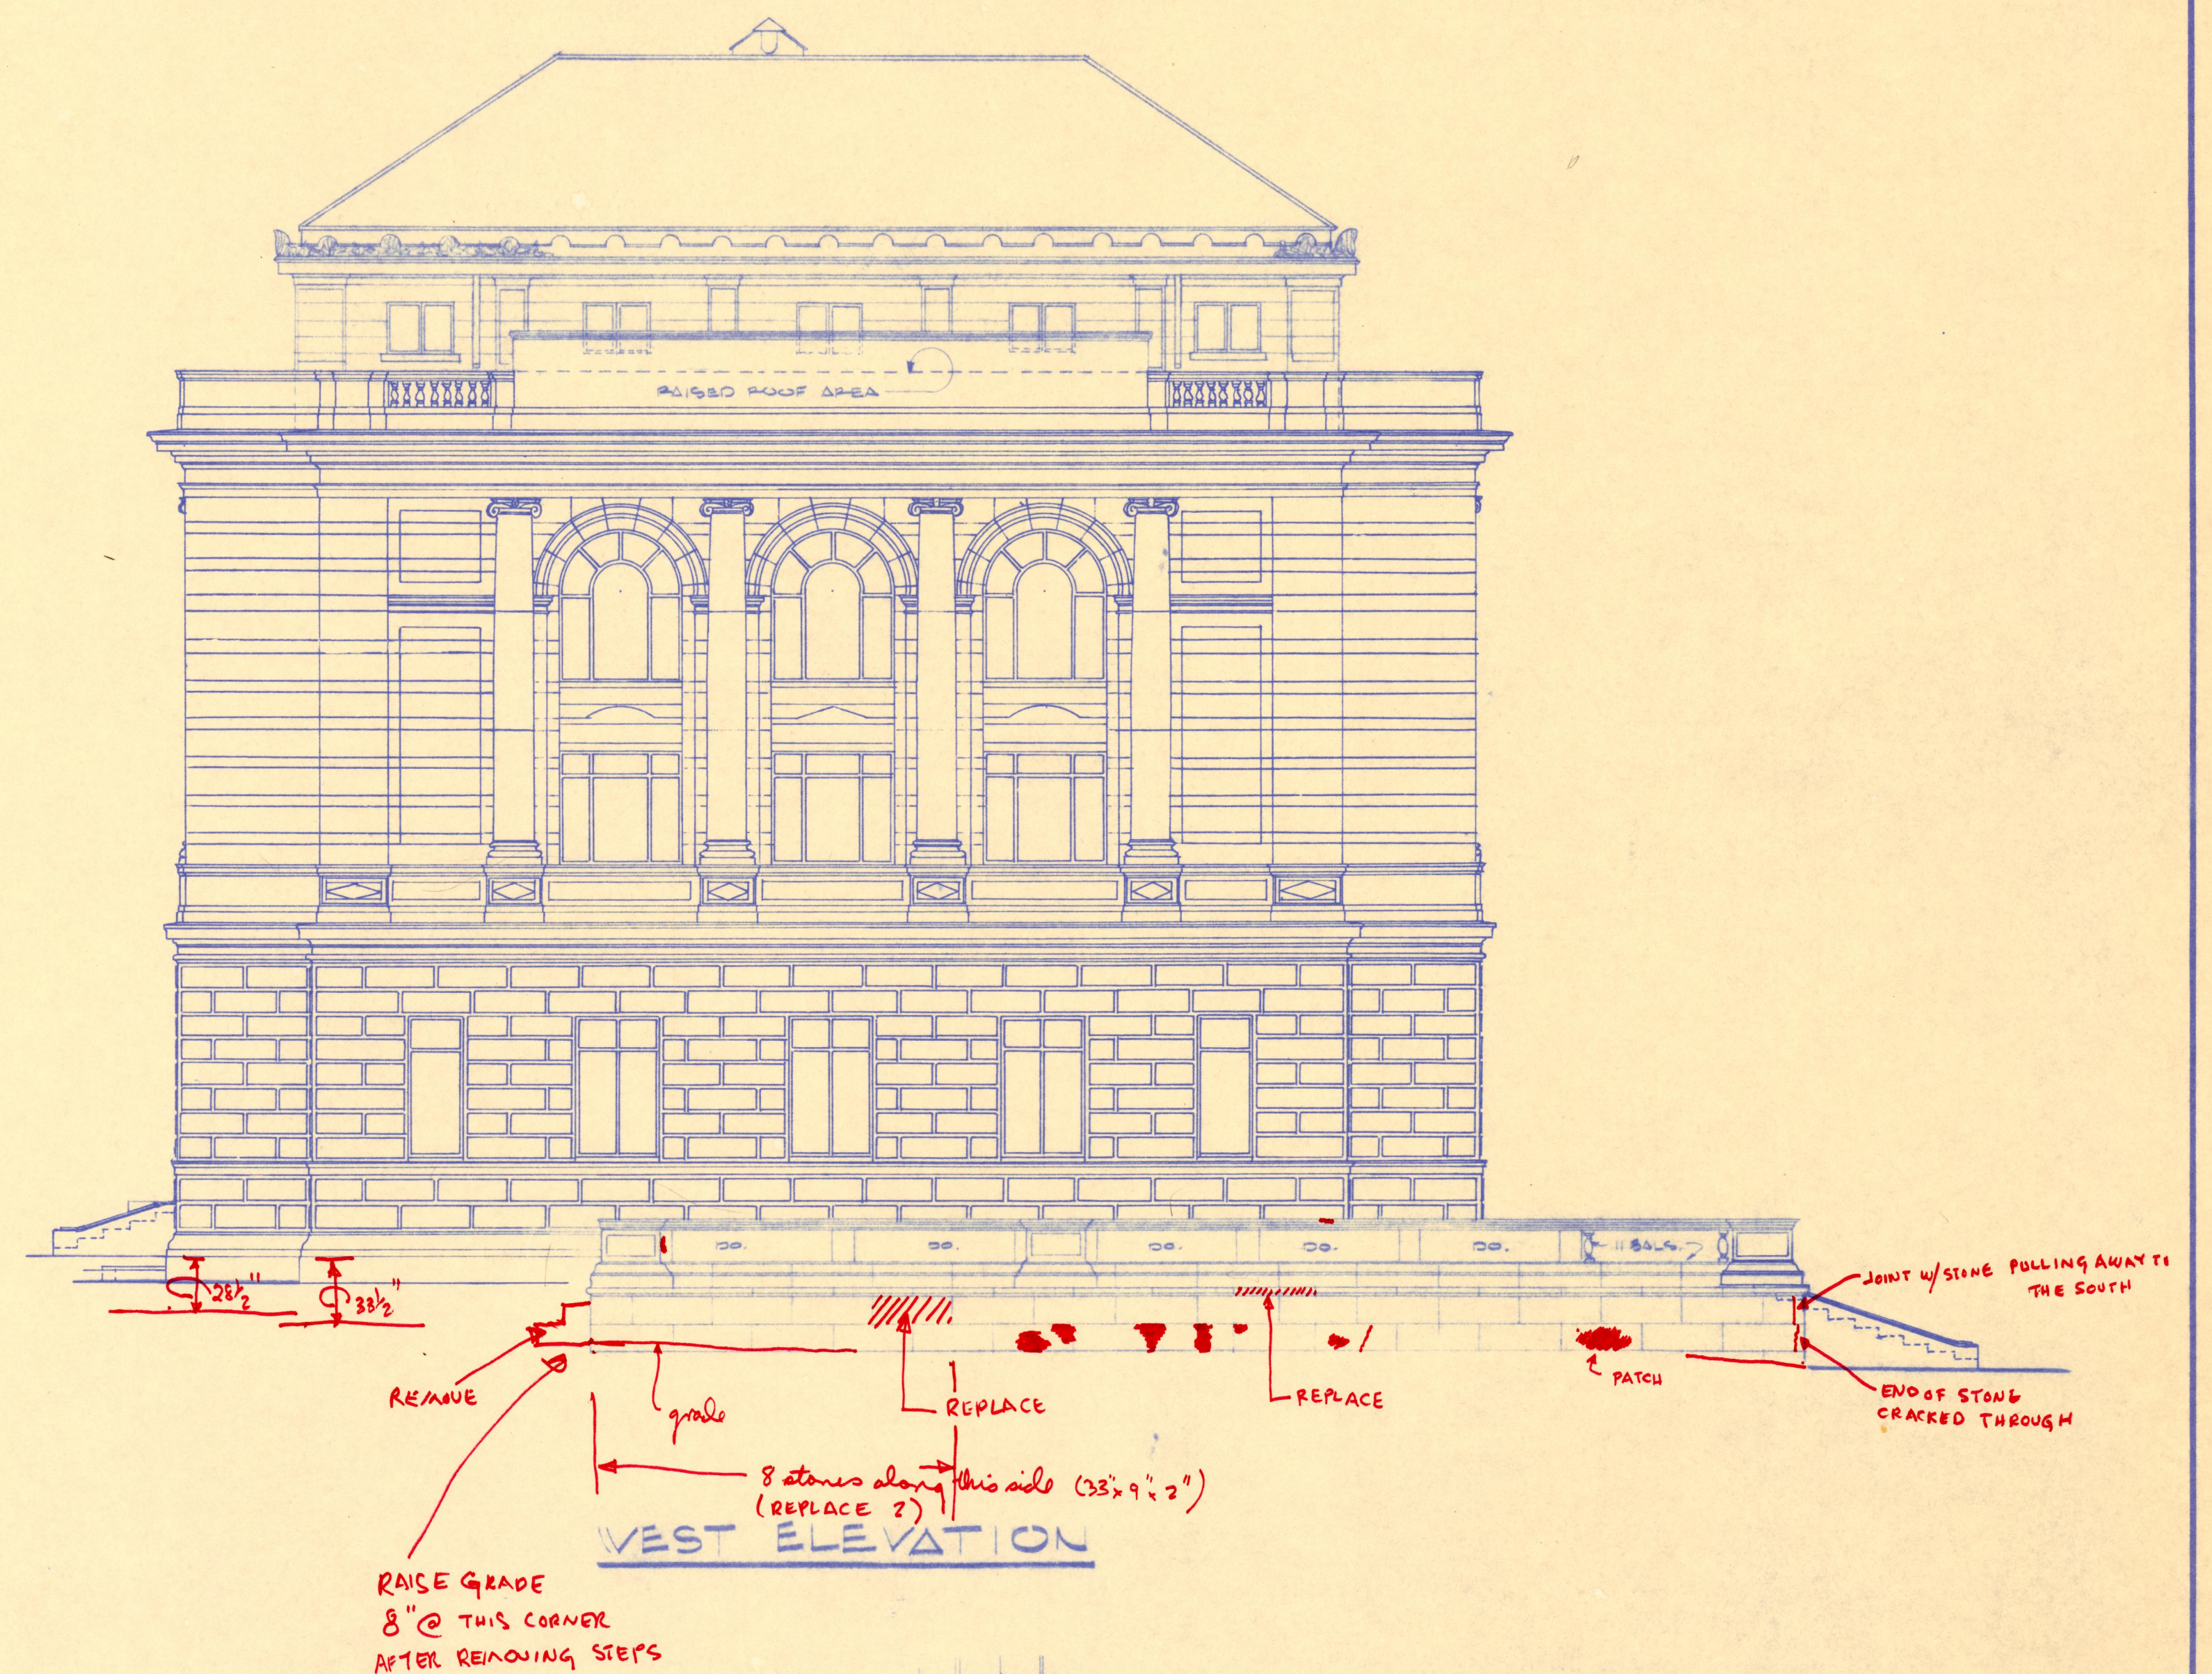


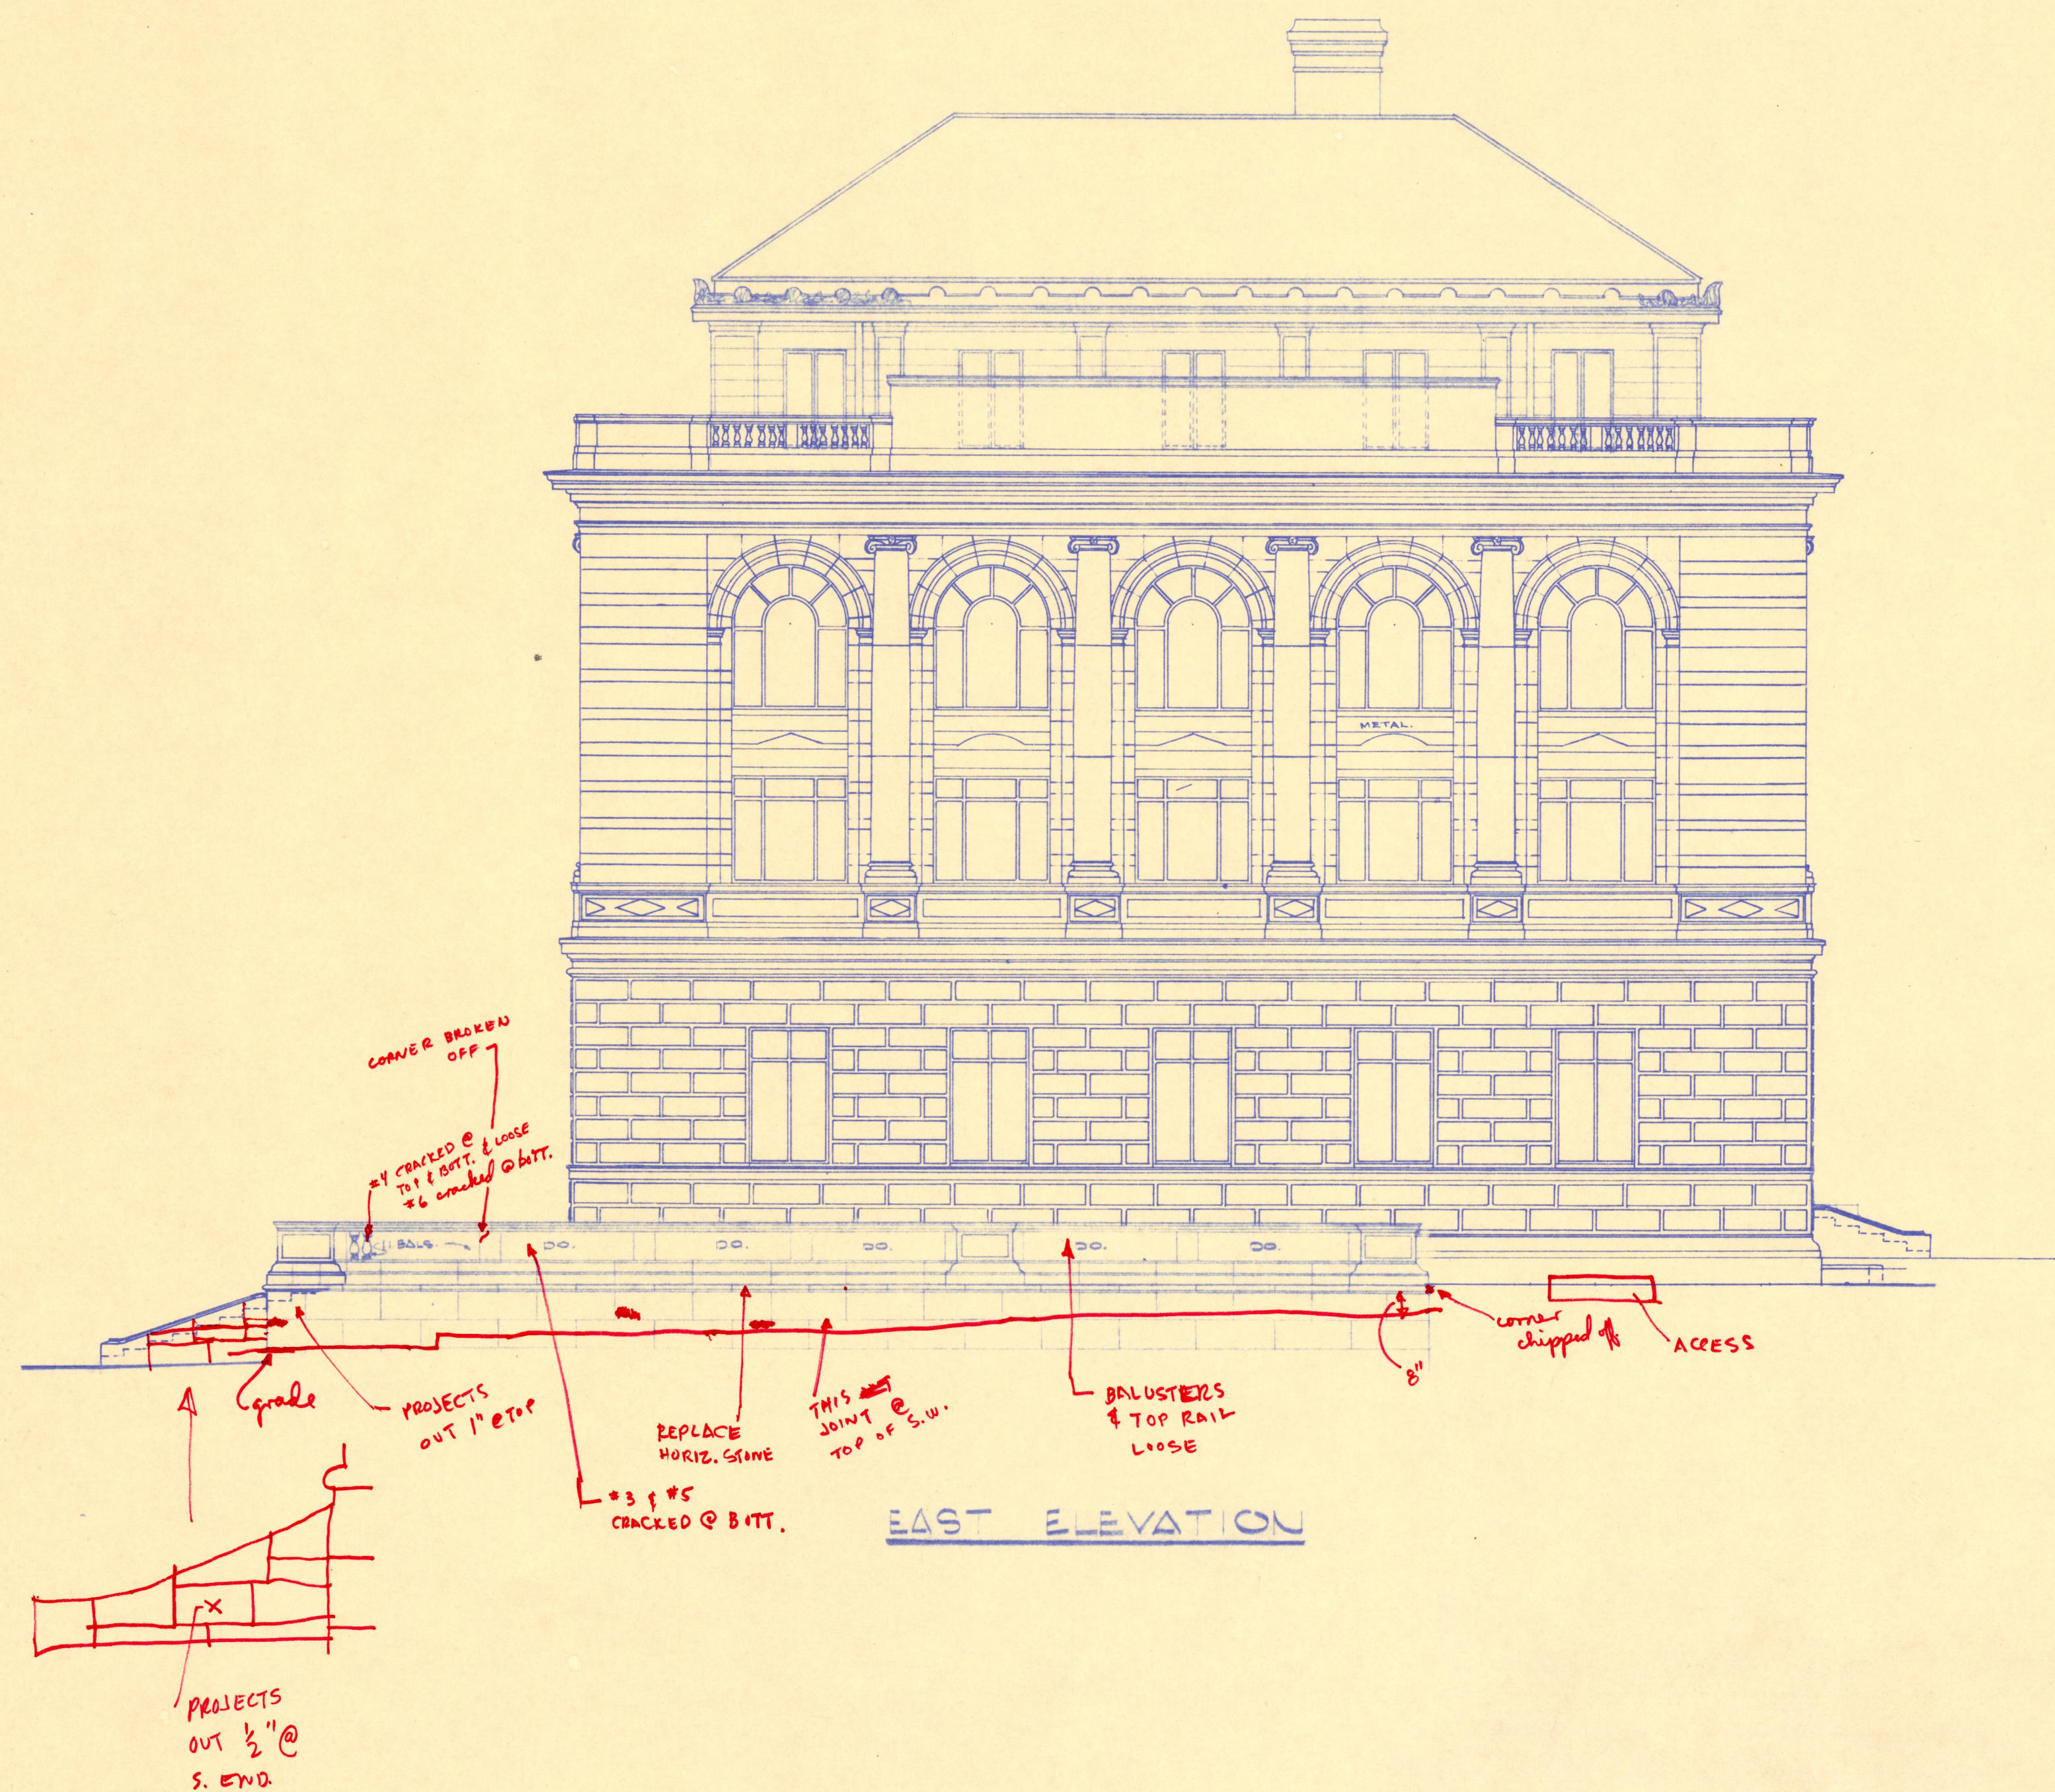

SCALE: 1/8" = 1'-0"

	DRAWN BY	DATE
	CH. KD. BY	JOB No.
	REVISION	

BRUNNER & BRUNNER
 1105 CORBY BUILDING
 ST. JOSEPH, MO.

ARCHITECTS & ENGINEERS
 2007.33.4219

SHEET No.