

3/4 INCH SCALE DETAILS - RESIDENCE FOR



DR. JACOB GEIGER

WESTMINSTER PLACE - ST. JOSEPH, MO.

ECKEL AND ALDRICH ARCHITECTS

CORBY-FORESE BLDG. - ST. JOSEPH, MO.

JAN. 10 - 1912

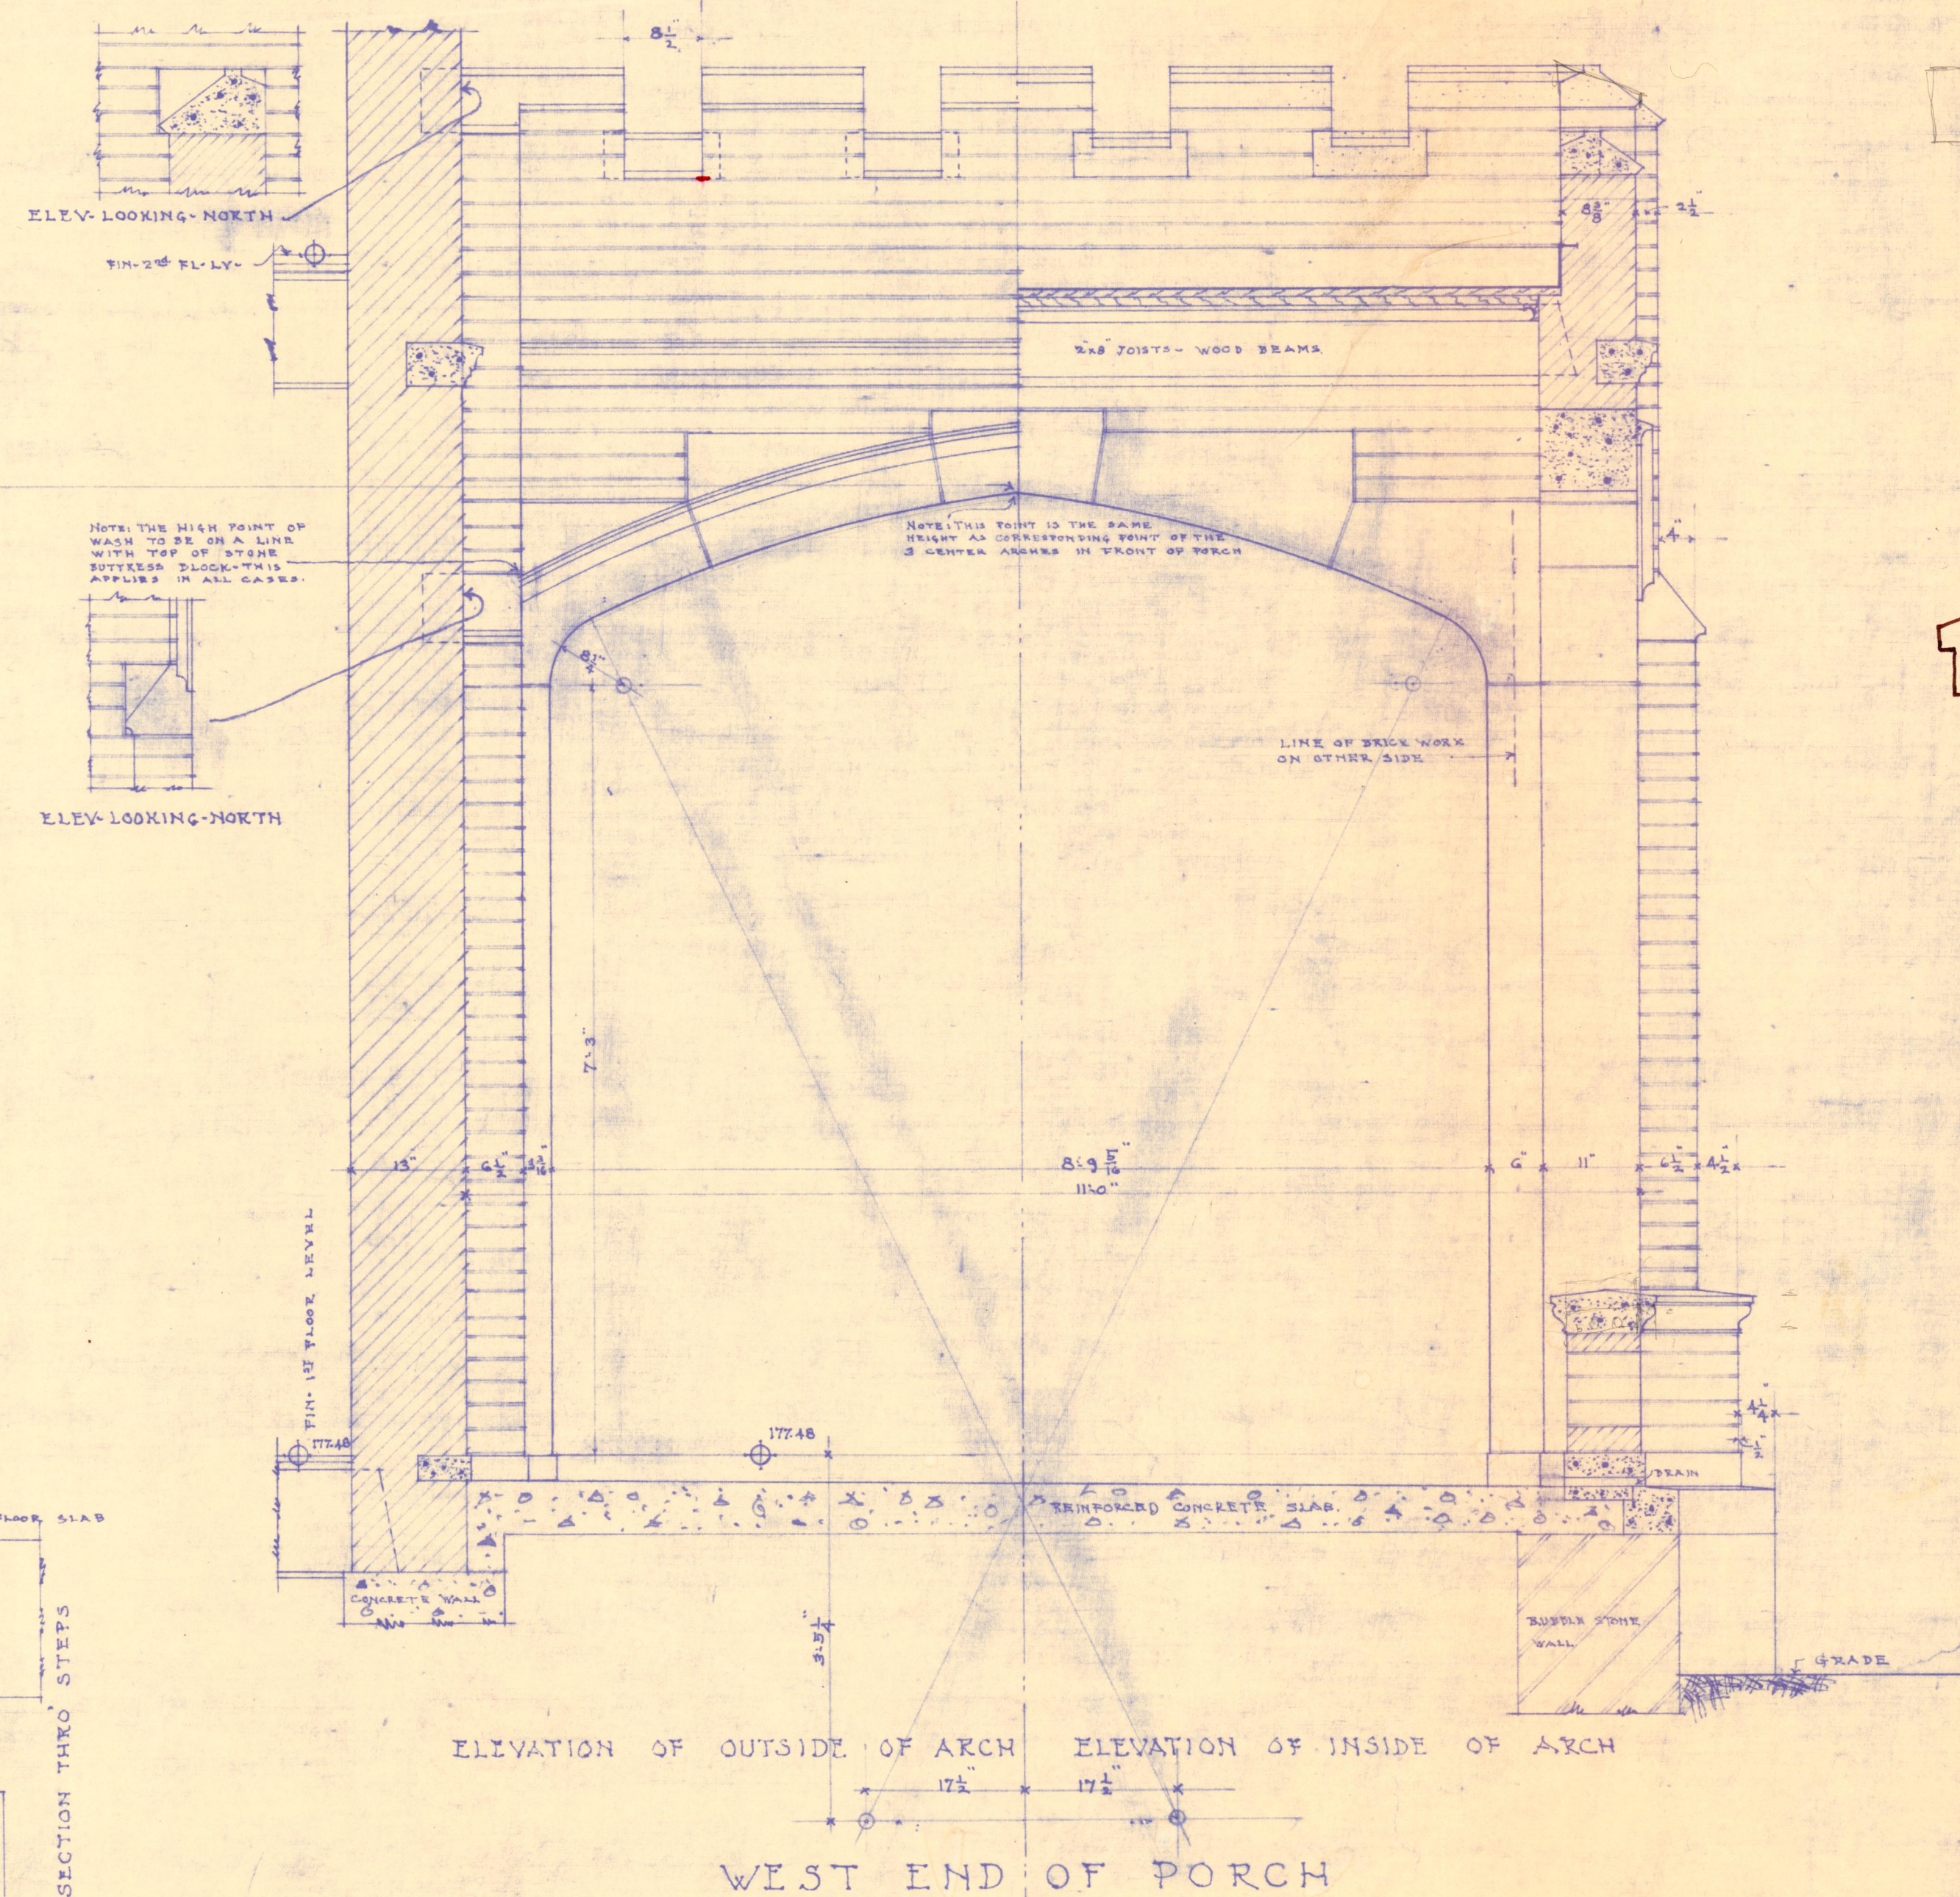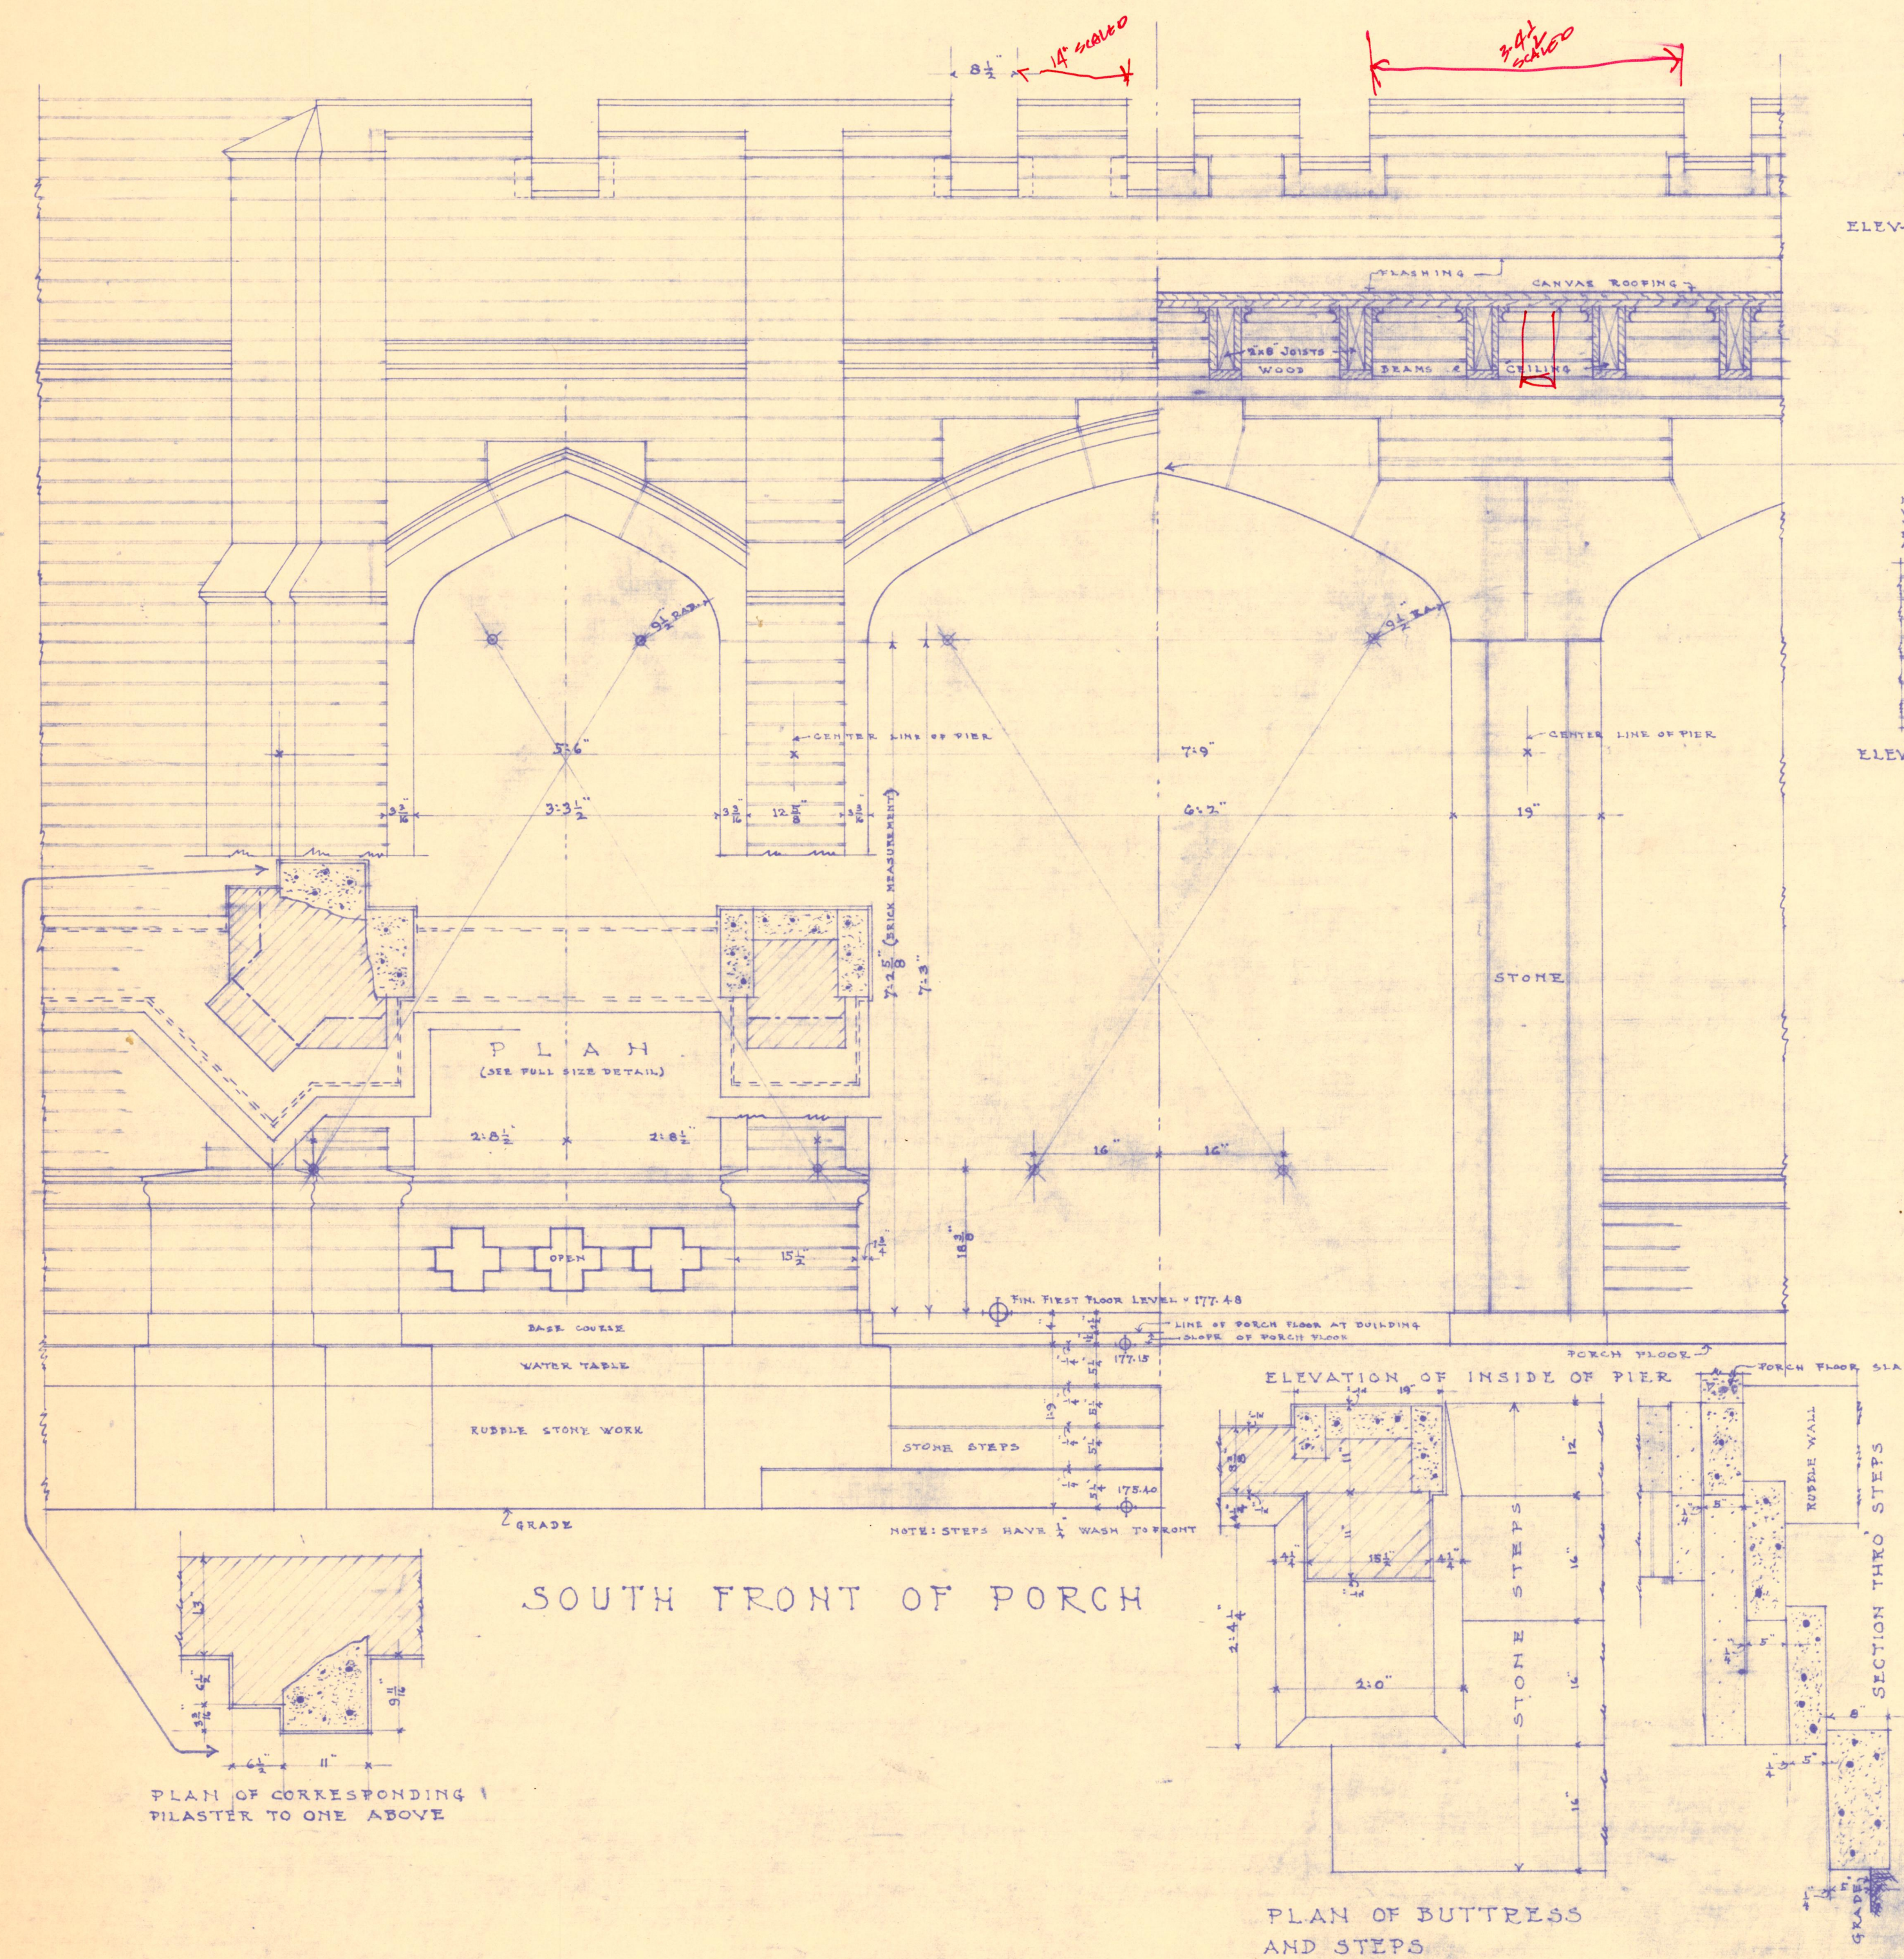

DETAIL OF FRONT PORCH