


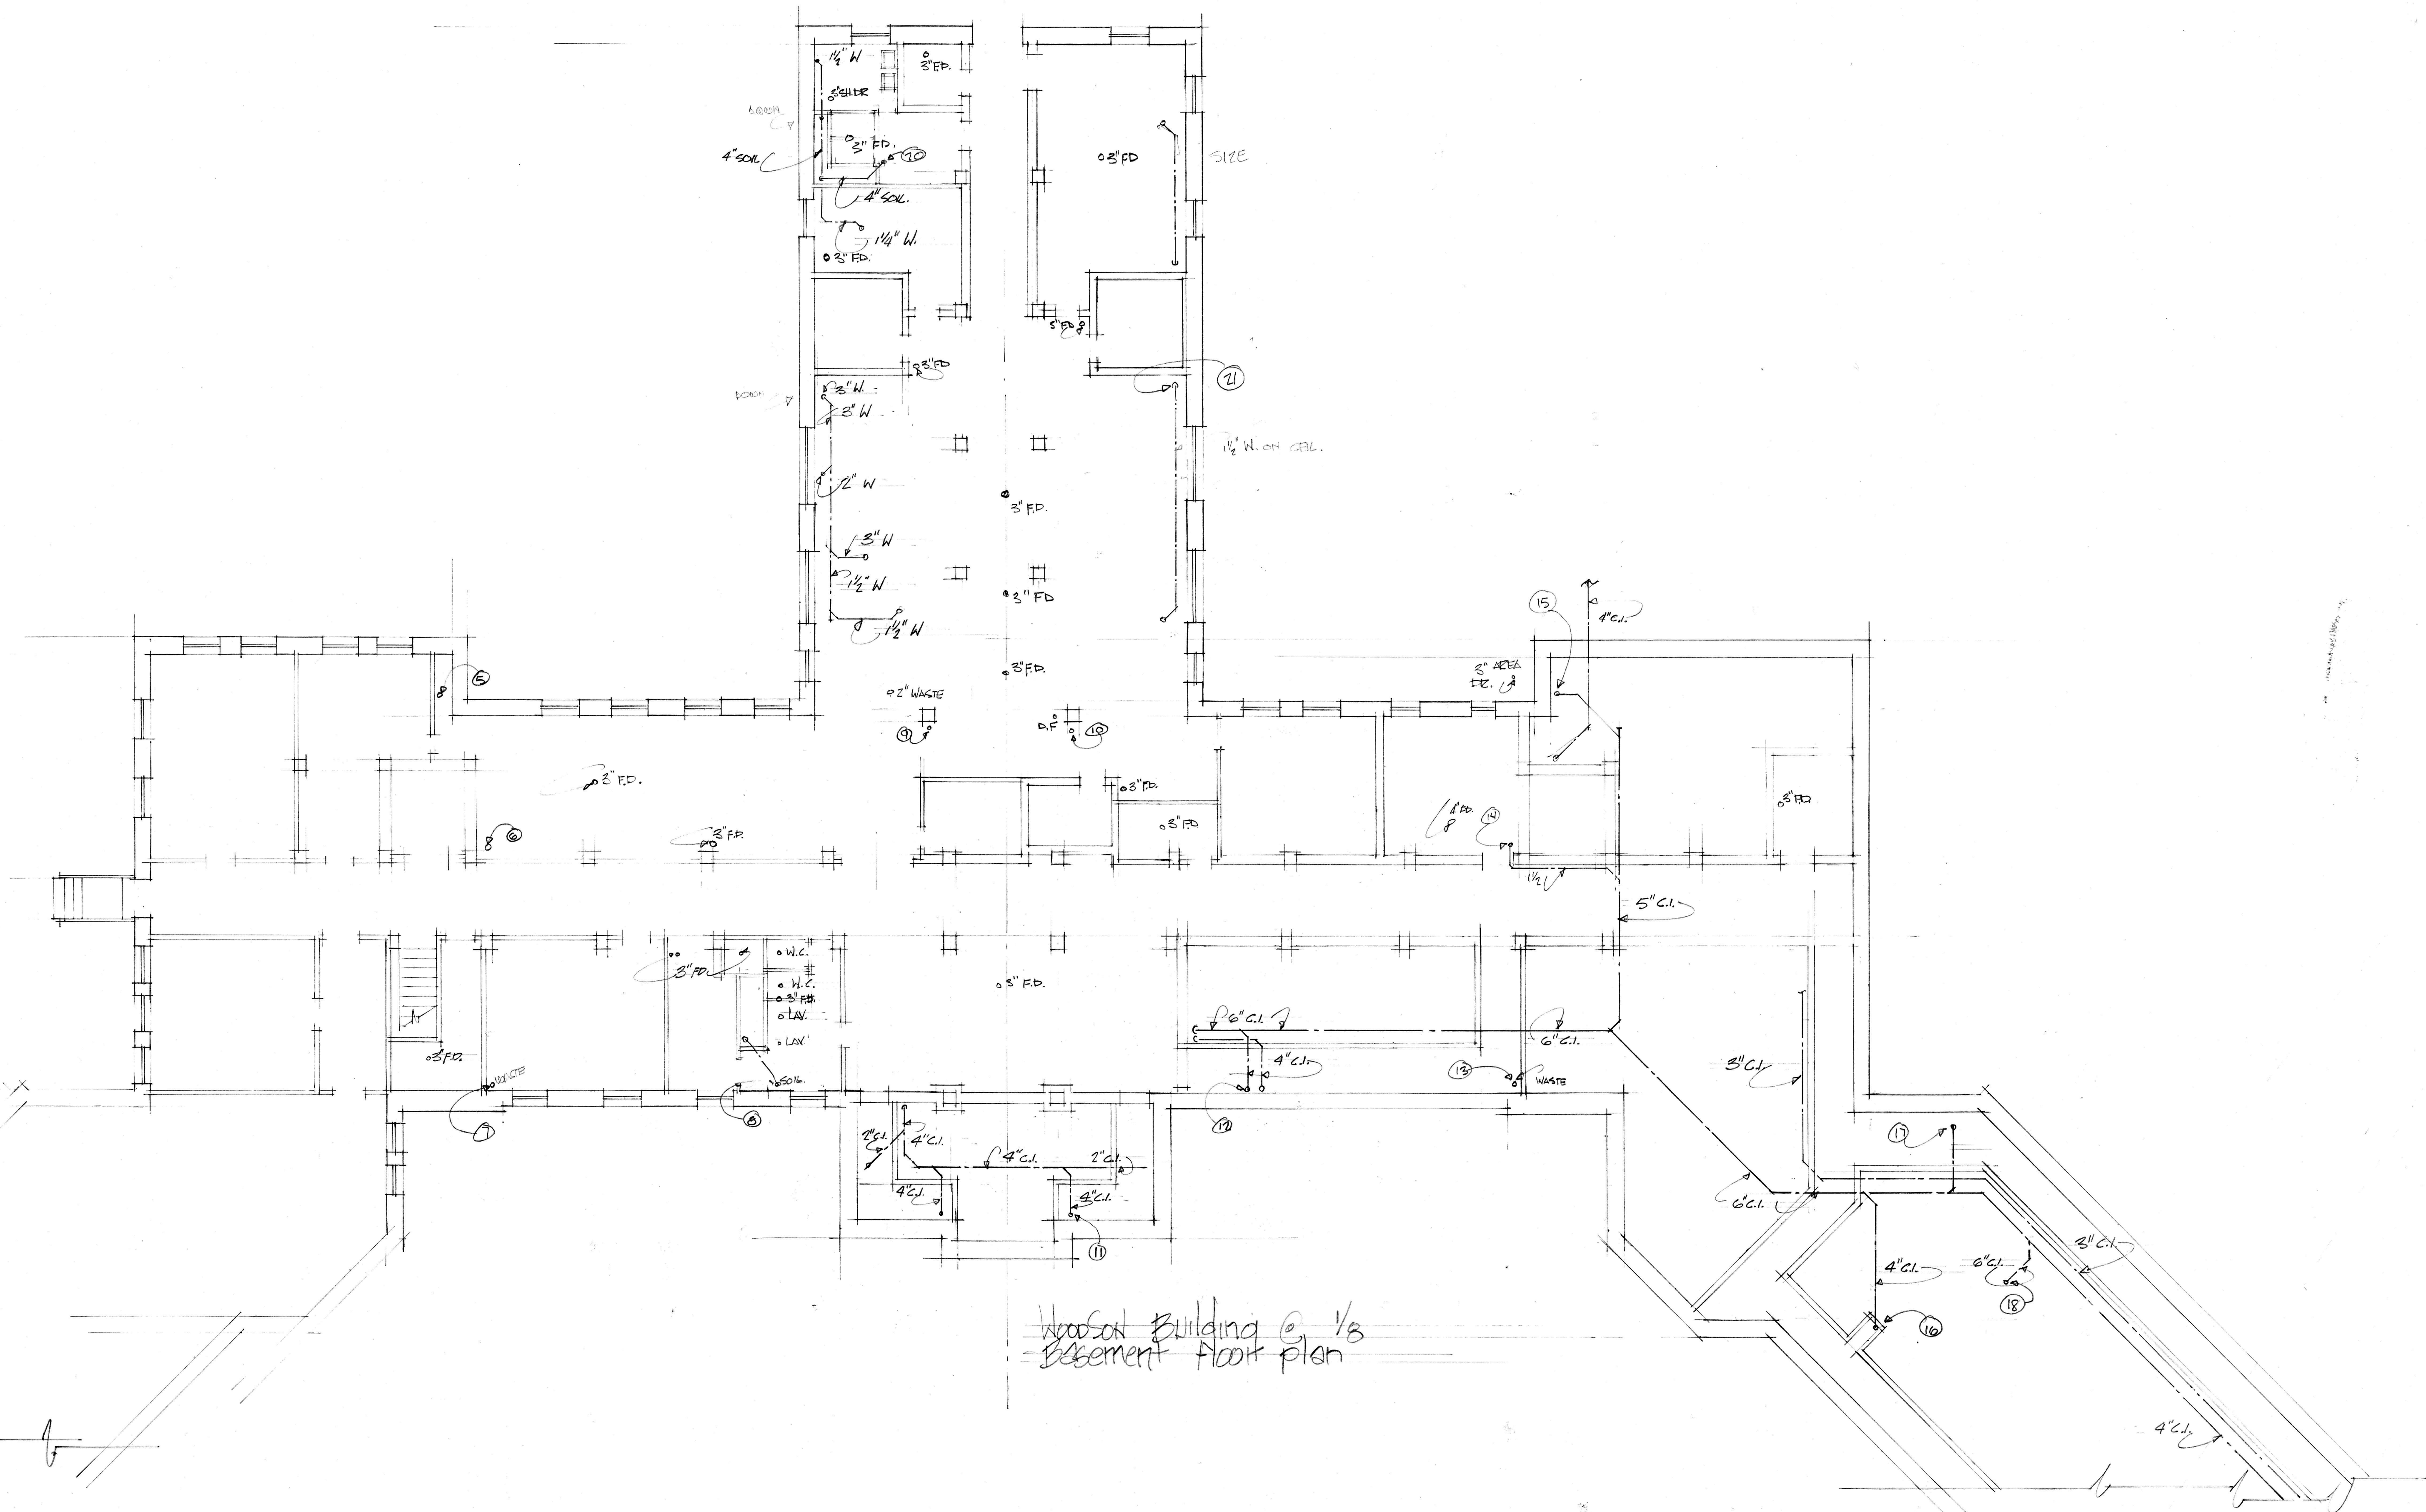

Woodson Building @ 1/8  
Basement Floor plan