


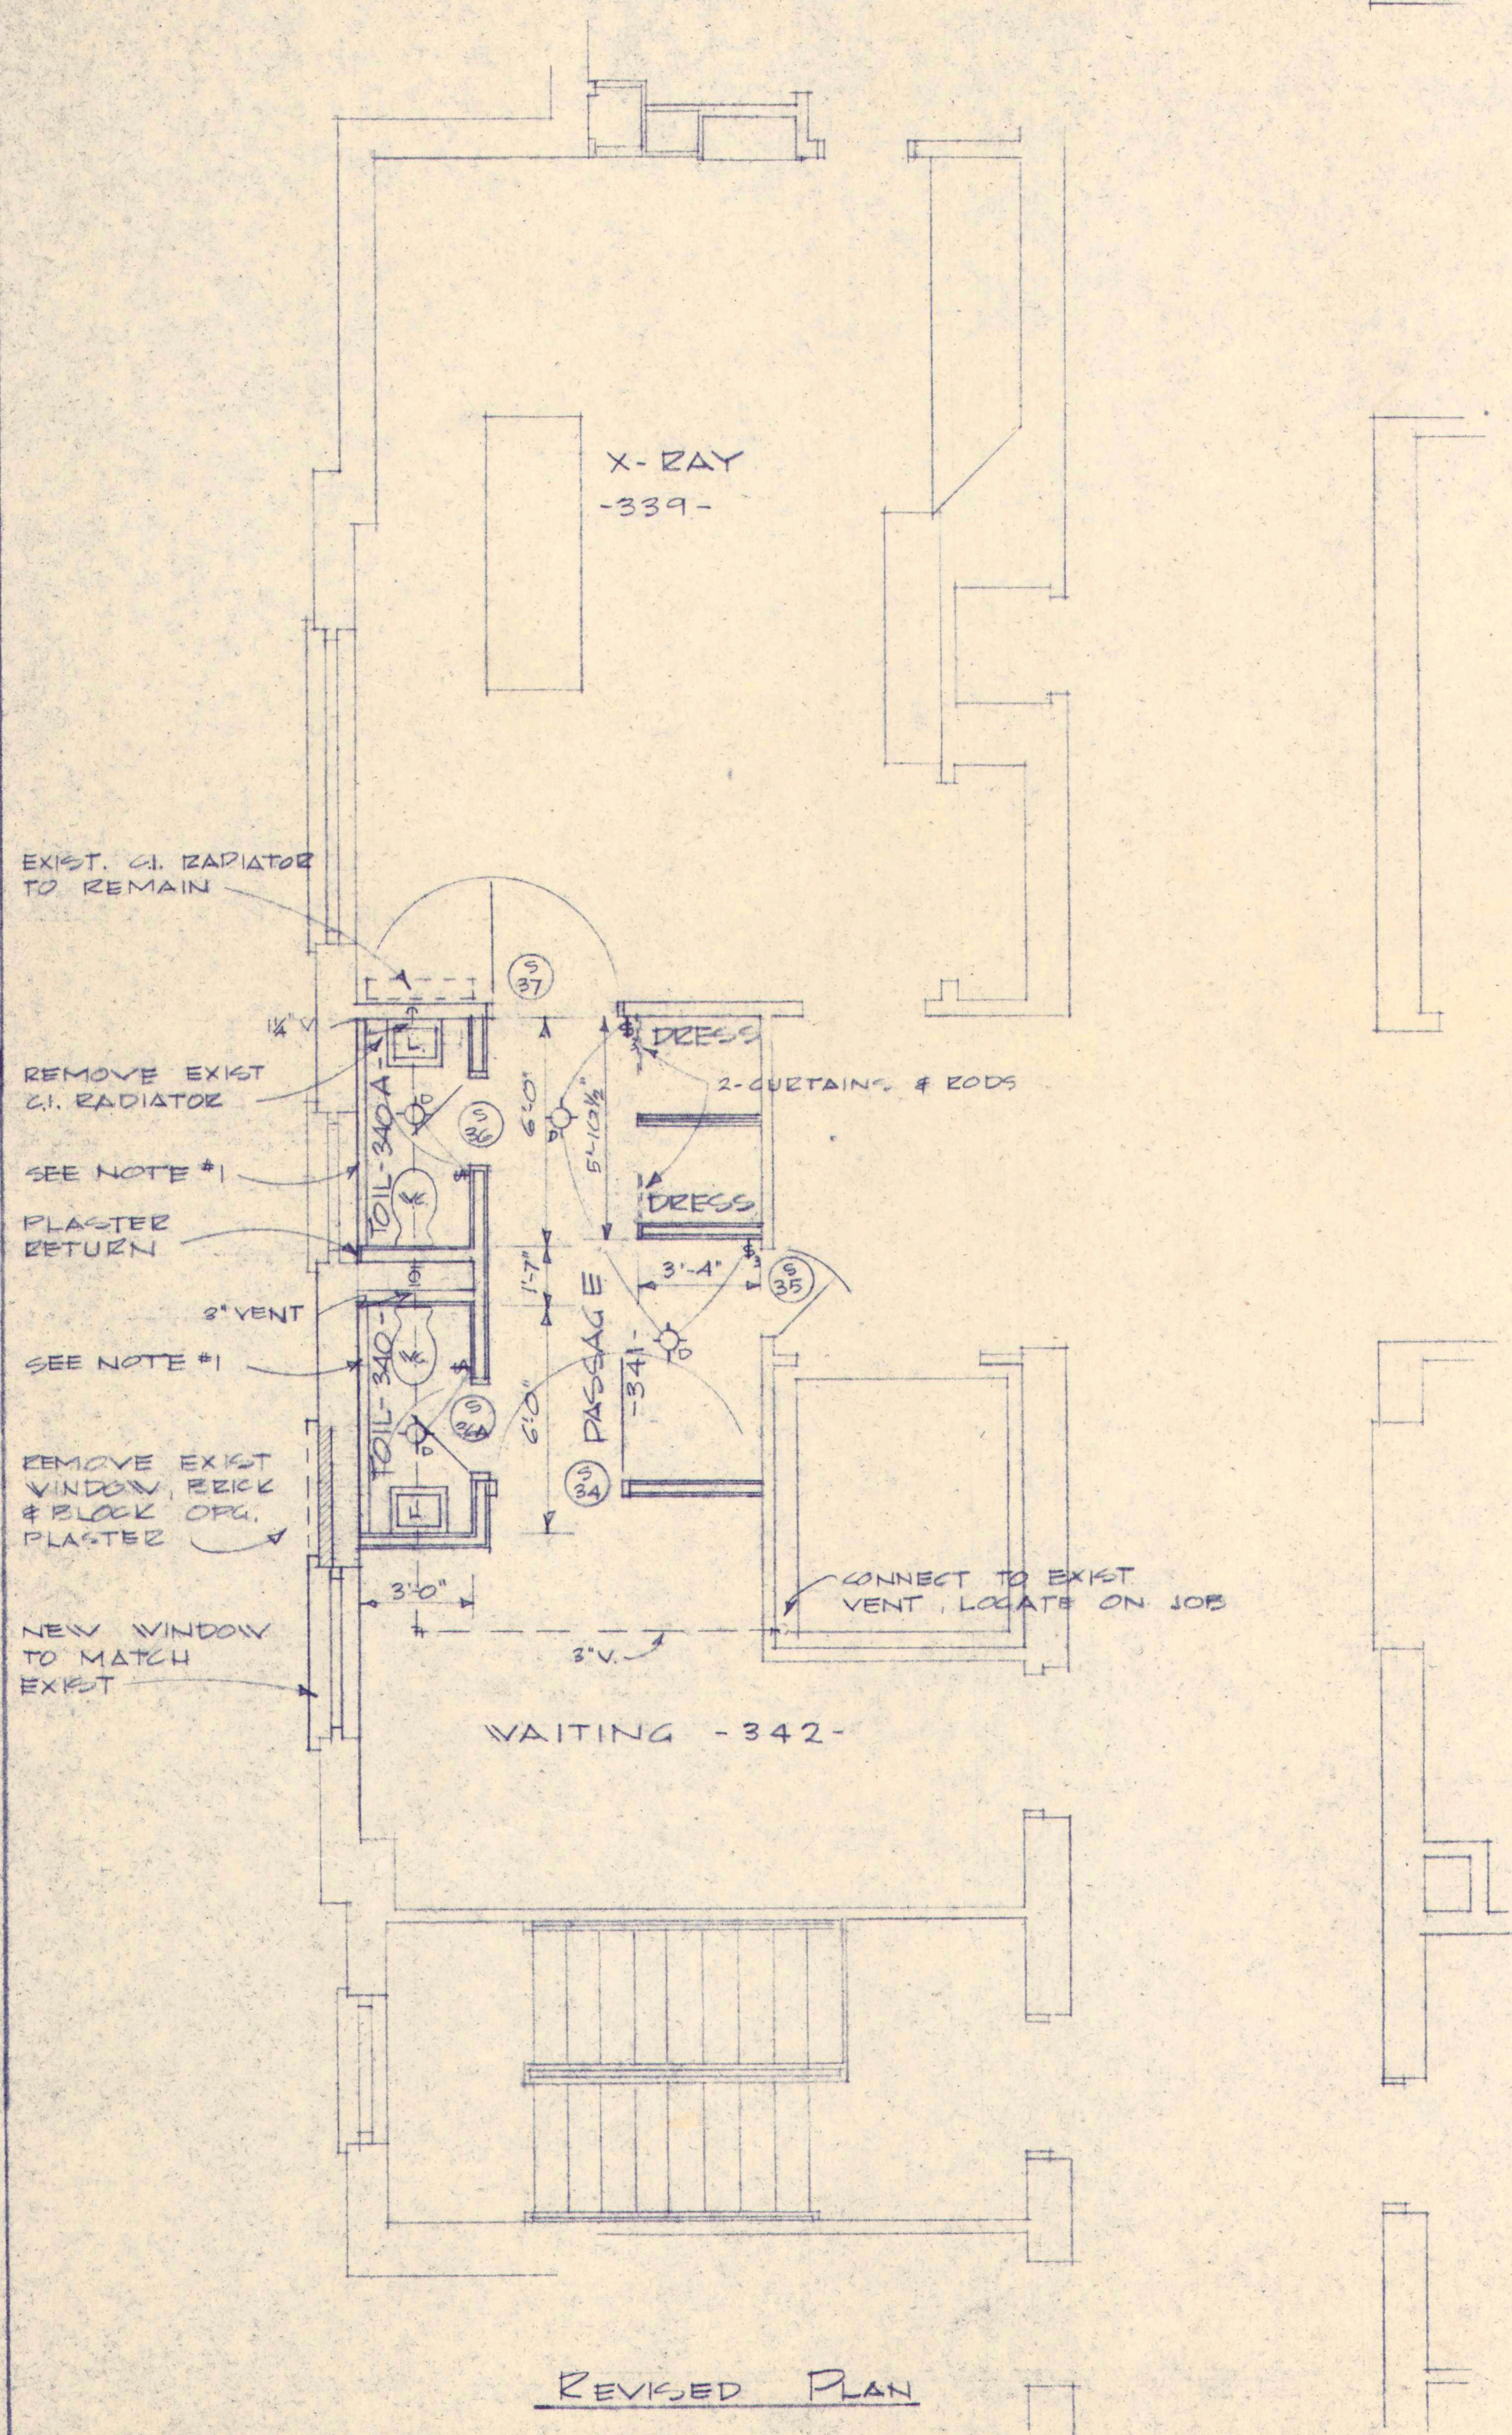

- NOTES
1. NEW FIN TUBE RADIATION 1 1/2" TUBE 3/4" FIN, 32 F/P, WITH TYPE MSC COVER, VALVE, TRAPS, ACCESS DOOR, VALL TO WALL CONNECT TO EXIST STEAM & RET. LINES
 2. ADDED LAV & W.C. CONNECT TO EXIST H & C WATER, WASTE & VENT
 3. ADDED LIGHT FIXTURE
 4. REMOVE EXIST WINDOW & INSTALL NEW WINDOW.

REVISED PLAN

SECOND FLOOR ALTERATIONS — EXISTING BUILDING

SCALE 1/4" = 1'-0"

REVISIONS PROJECT NO.		STATE OF MISSOURI WARREN E. HEARNES GOVERNOR	
ADDITION TO PANETTIERE HOSPITAL		STATE HOSPITAL NO 2- ST. JOSEPH, MISSOURI DEPARTMENT OF PUBLIC HEALTH AND WELFARE AUSTIN HILL, DIRECTOR	
BRUNNER & BRUNNER — ARCHITECTS & ENGINEERS 105 GERRY BUILDING ST. JOSEPH, MISSOURI		APPROVED BY DIRECTOR OF PLANNING AND CONSTRUCTION JOHN D. PAULUS, JR. AIA	
APPROVED BY DEPT OF PUBLIC HEALTH AND WELFARE AUSTIN HILL		DRAWING NO.	SHEET NO. R-7
DATE 10/9/55			