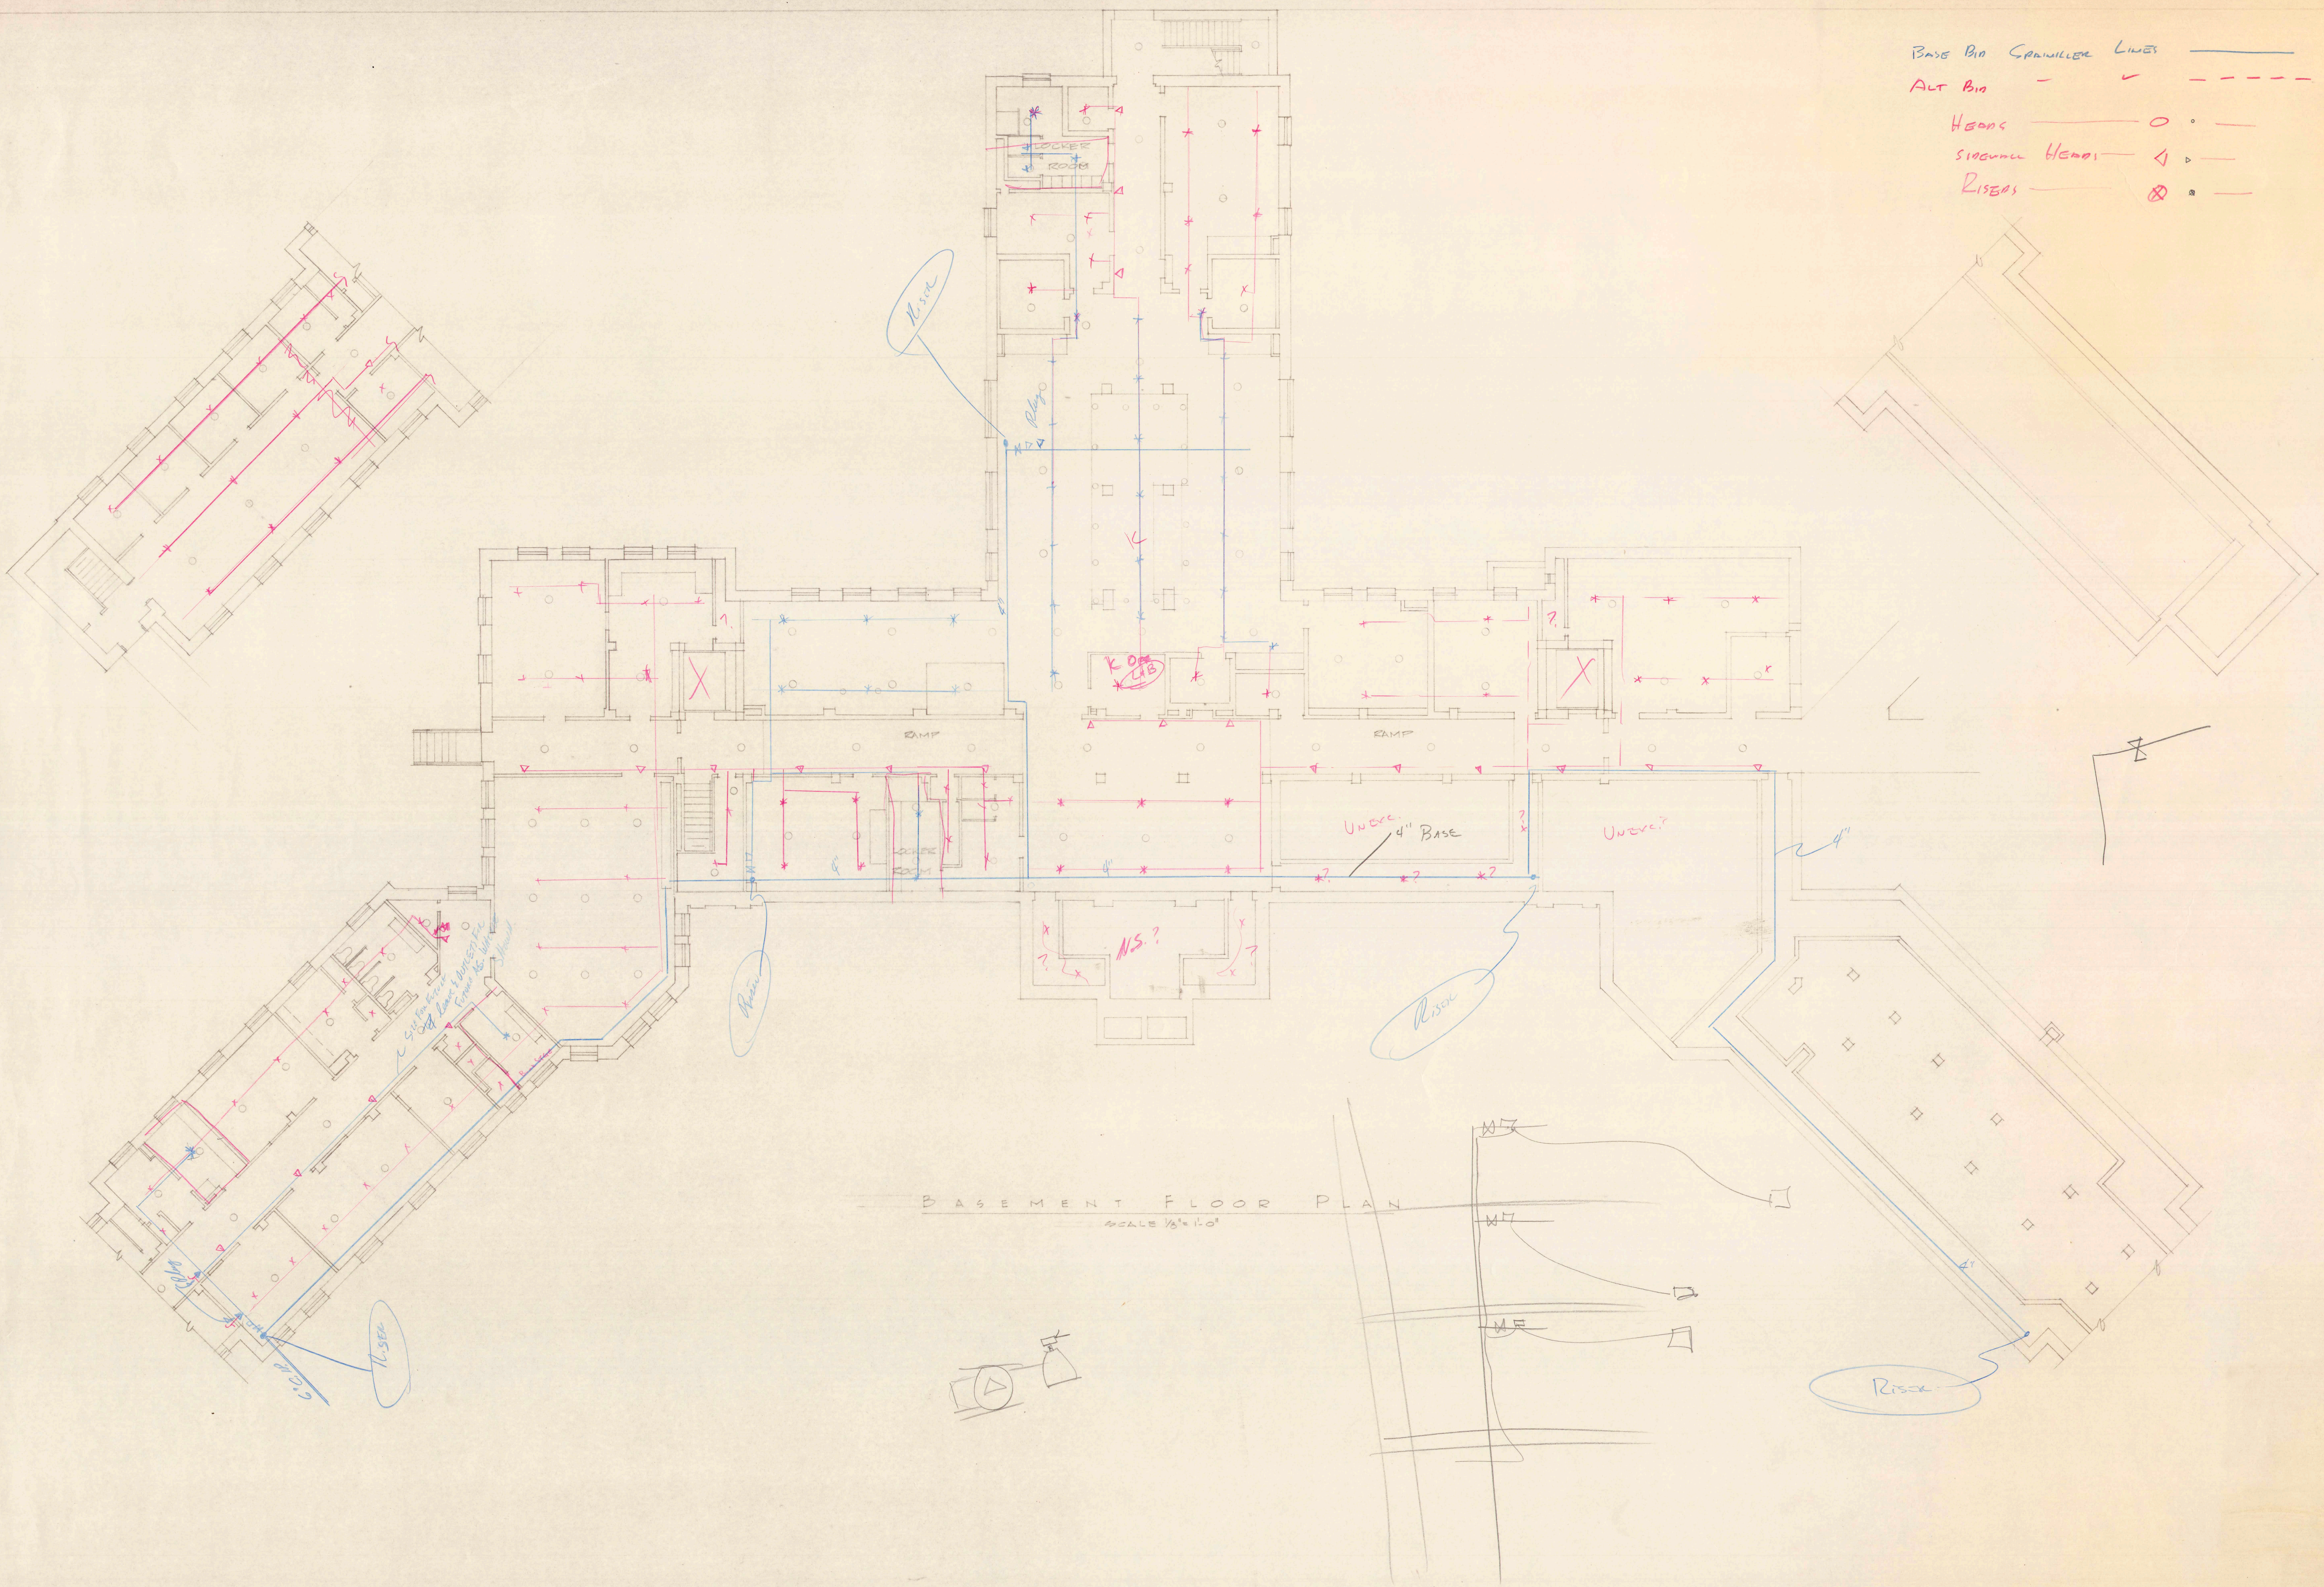
Base Bid Sprinkler Lines
Alt Bid
Heads
Sidewall Heads
Risers
Riser
Locker Room
Ramp
Unexc.
4" Base
N.S.?
BASEMENT FLOOR PLAN
SCALE 1/8" = 1'-0"