
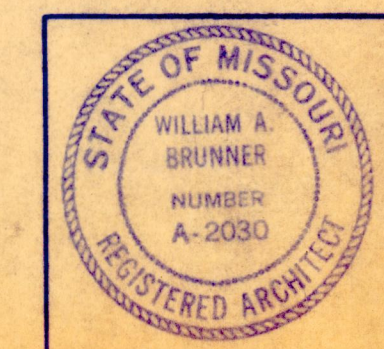
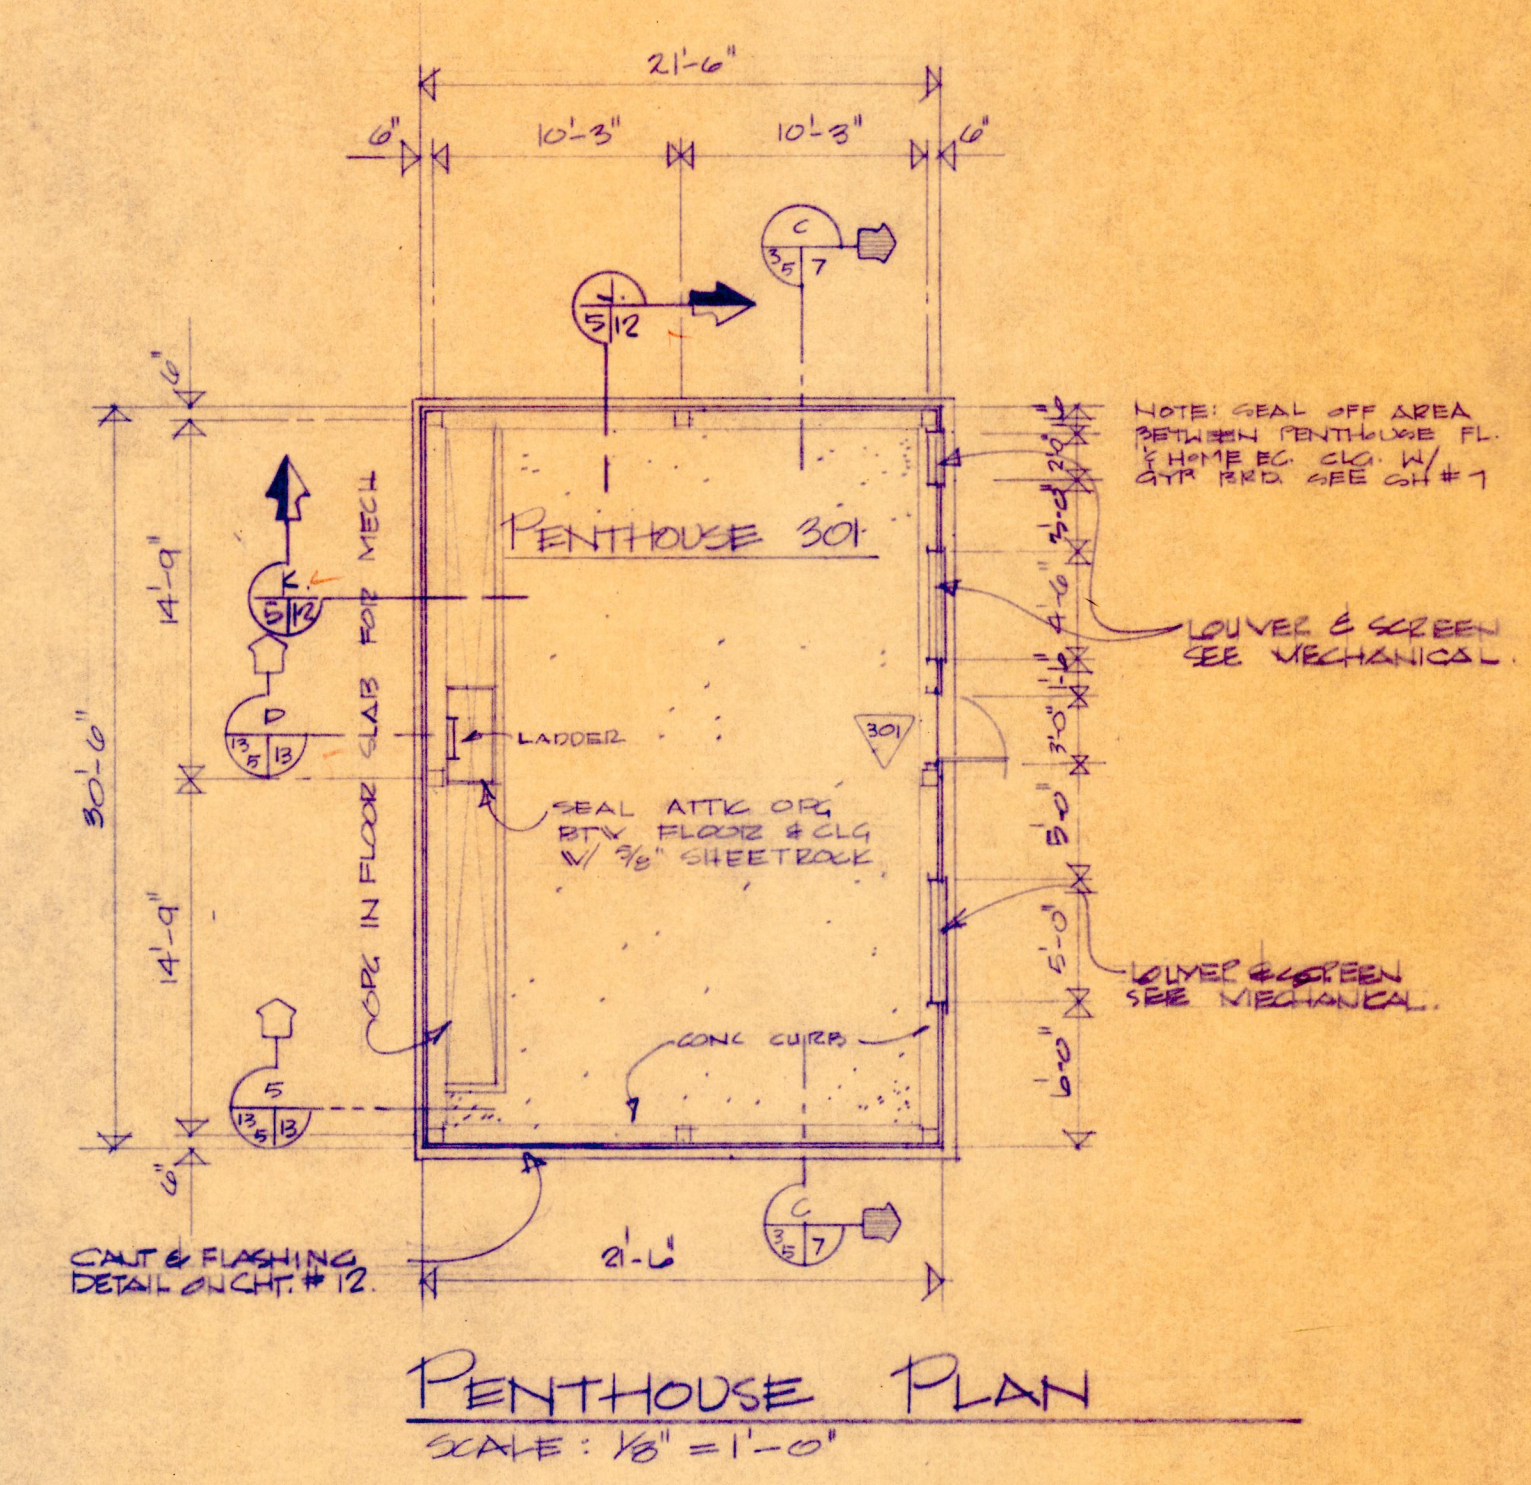


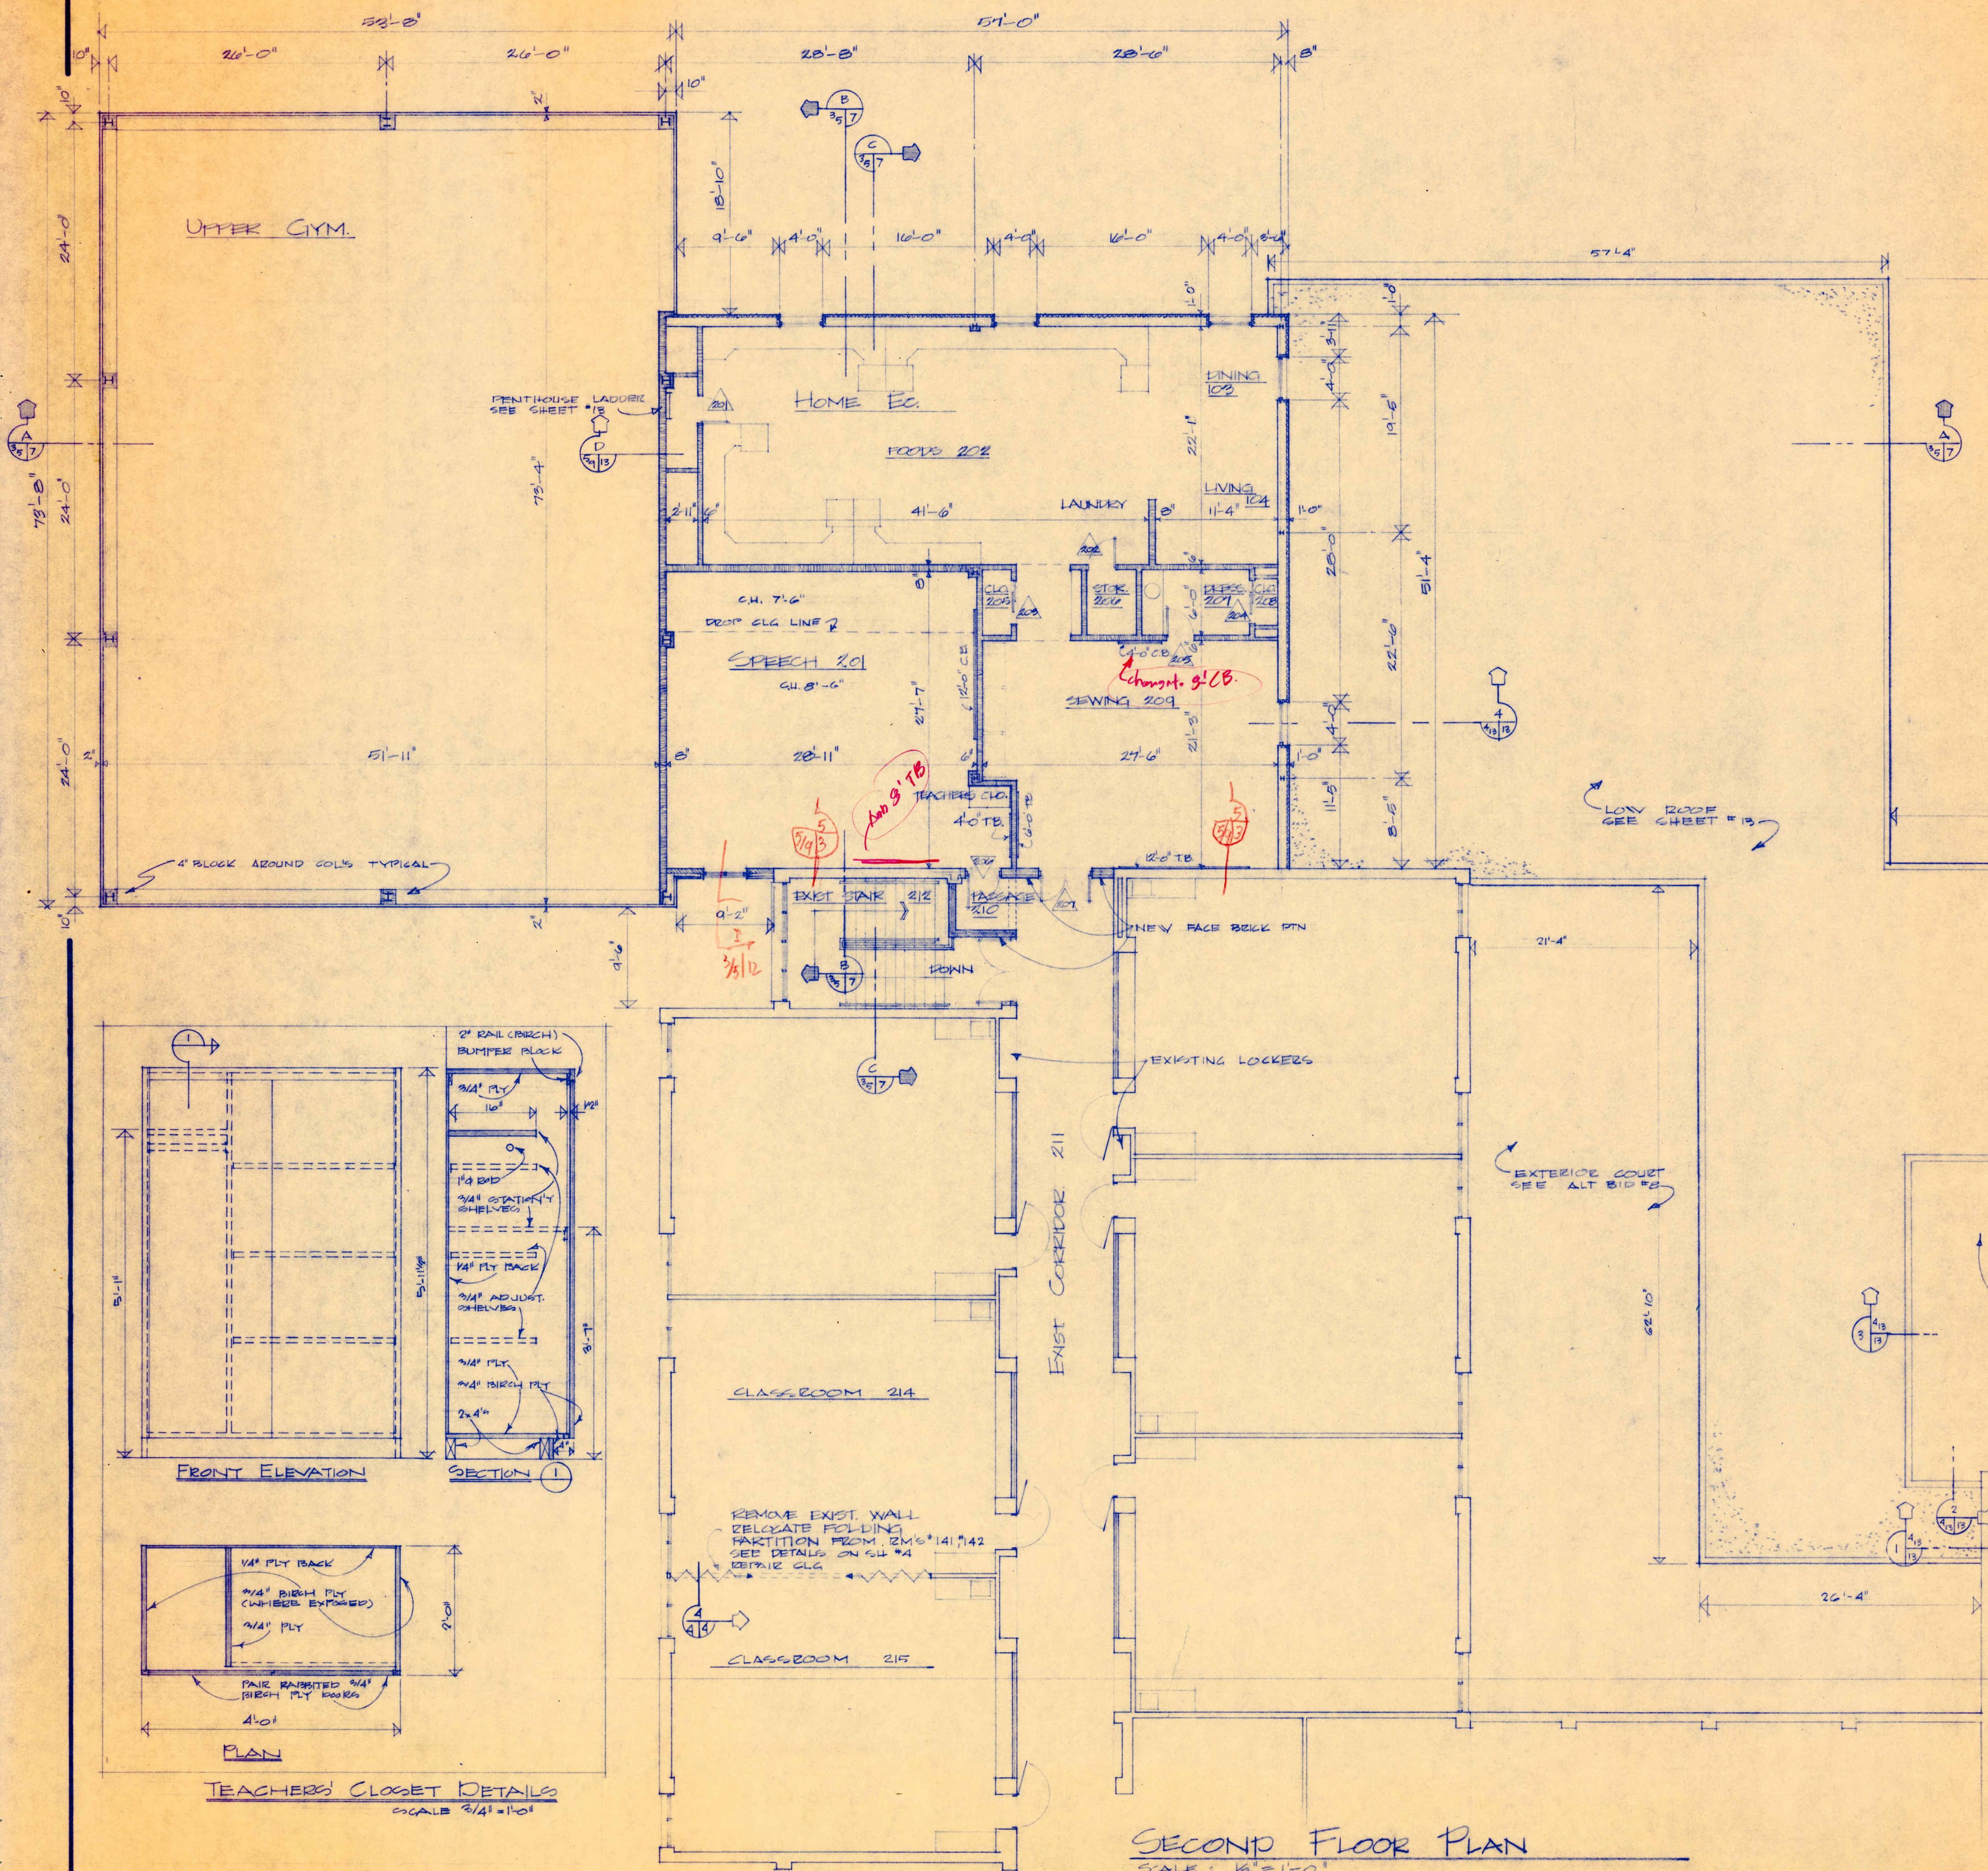

DRAWN BY CH'KD BY REVISION	ALTERATION AND ADDITION SPRING GARDEN MIDDLE SCHOOL 5802 SOUTH 22nd STREET ST. JOSEPH, MISSOURI SCHOOL DISTRICT OF ST. JOSEPH, MO.	DATE 1-17-72 JOB No.
	BRUNNER & BRUNNER ARCHITECTS & ENGINEERS 1105 CORBY BUILDING ST. JOSEPH, MO.	
	2007.33.23.25E SHEET No. 5	