



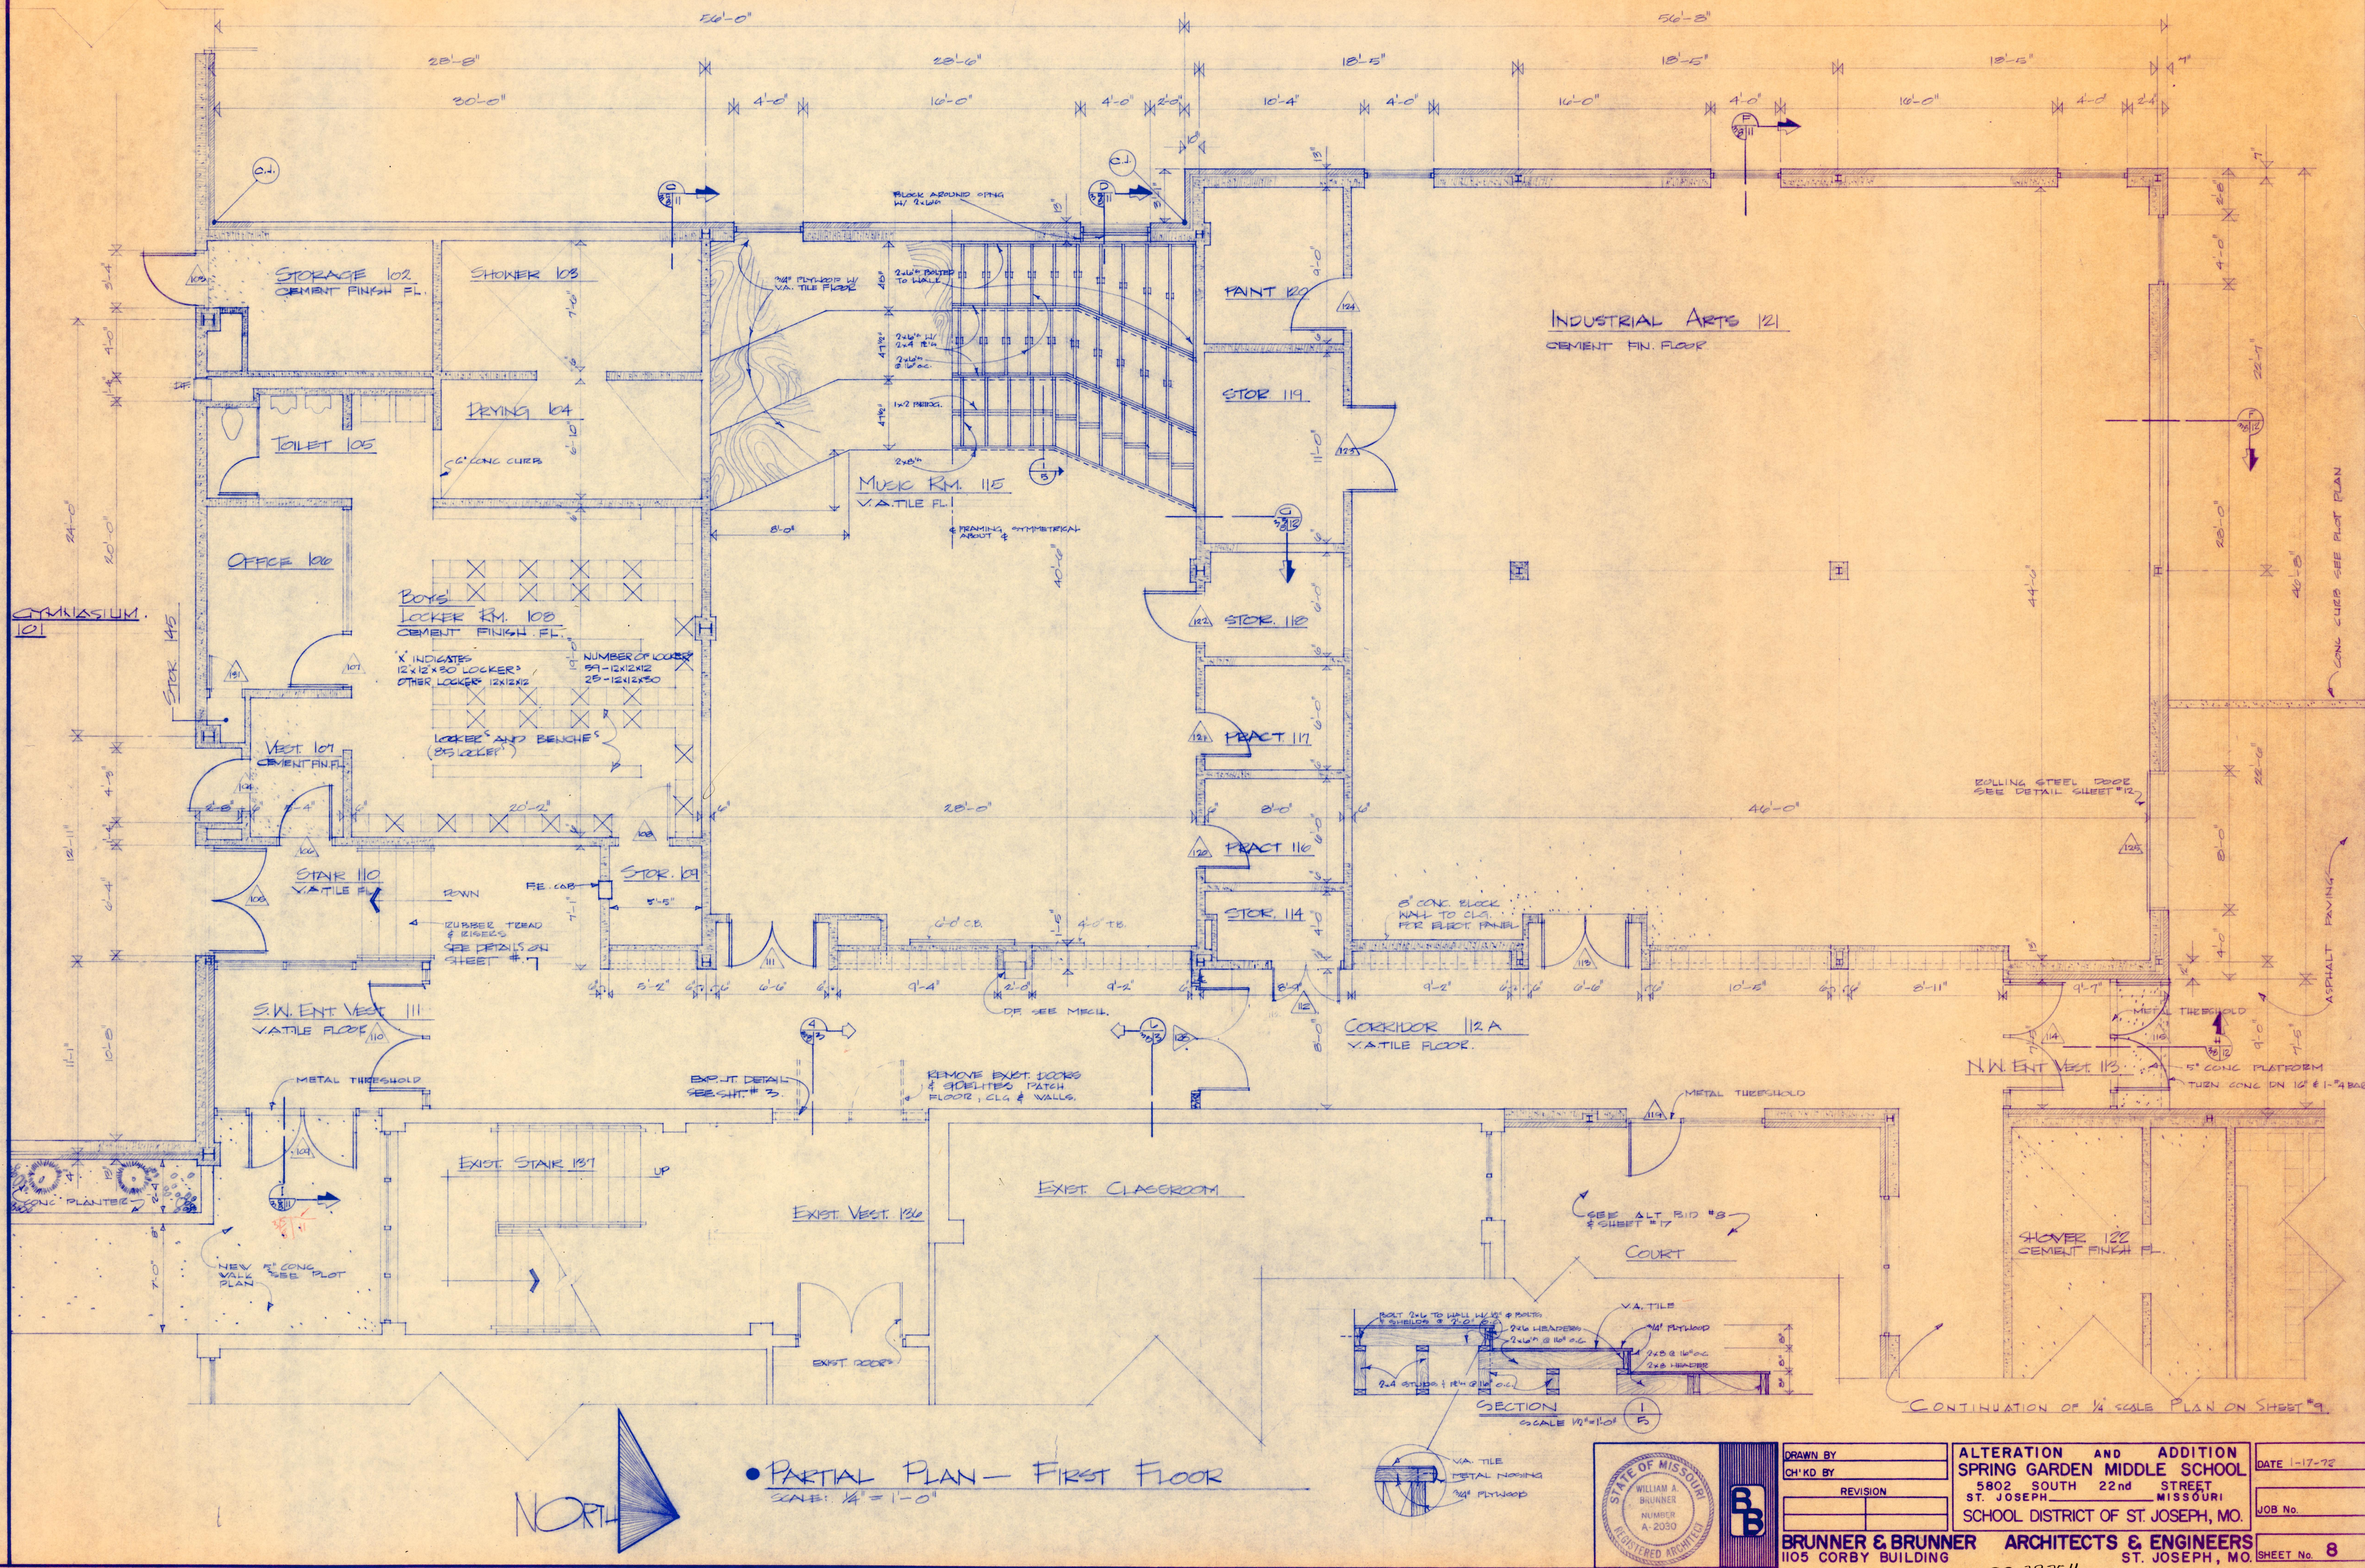

• PARTIAL PLAN - FIRST FLOOR
SCALE: 1/4" = 1'-0"

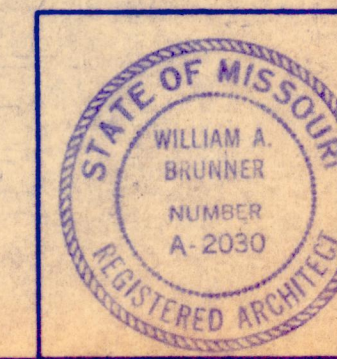

DRAWN BY	CH'KD BY	REVISION	DATE
			1-17-78
BRUNNER & BRUNNER ARCHITECTS & ENGINEERS			JOB No.
1105 CORBY BUILDING			SHEET No. 8

2007.33.2325.H