




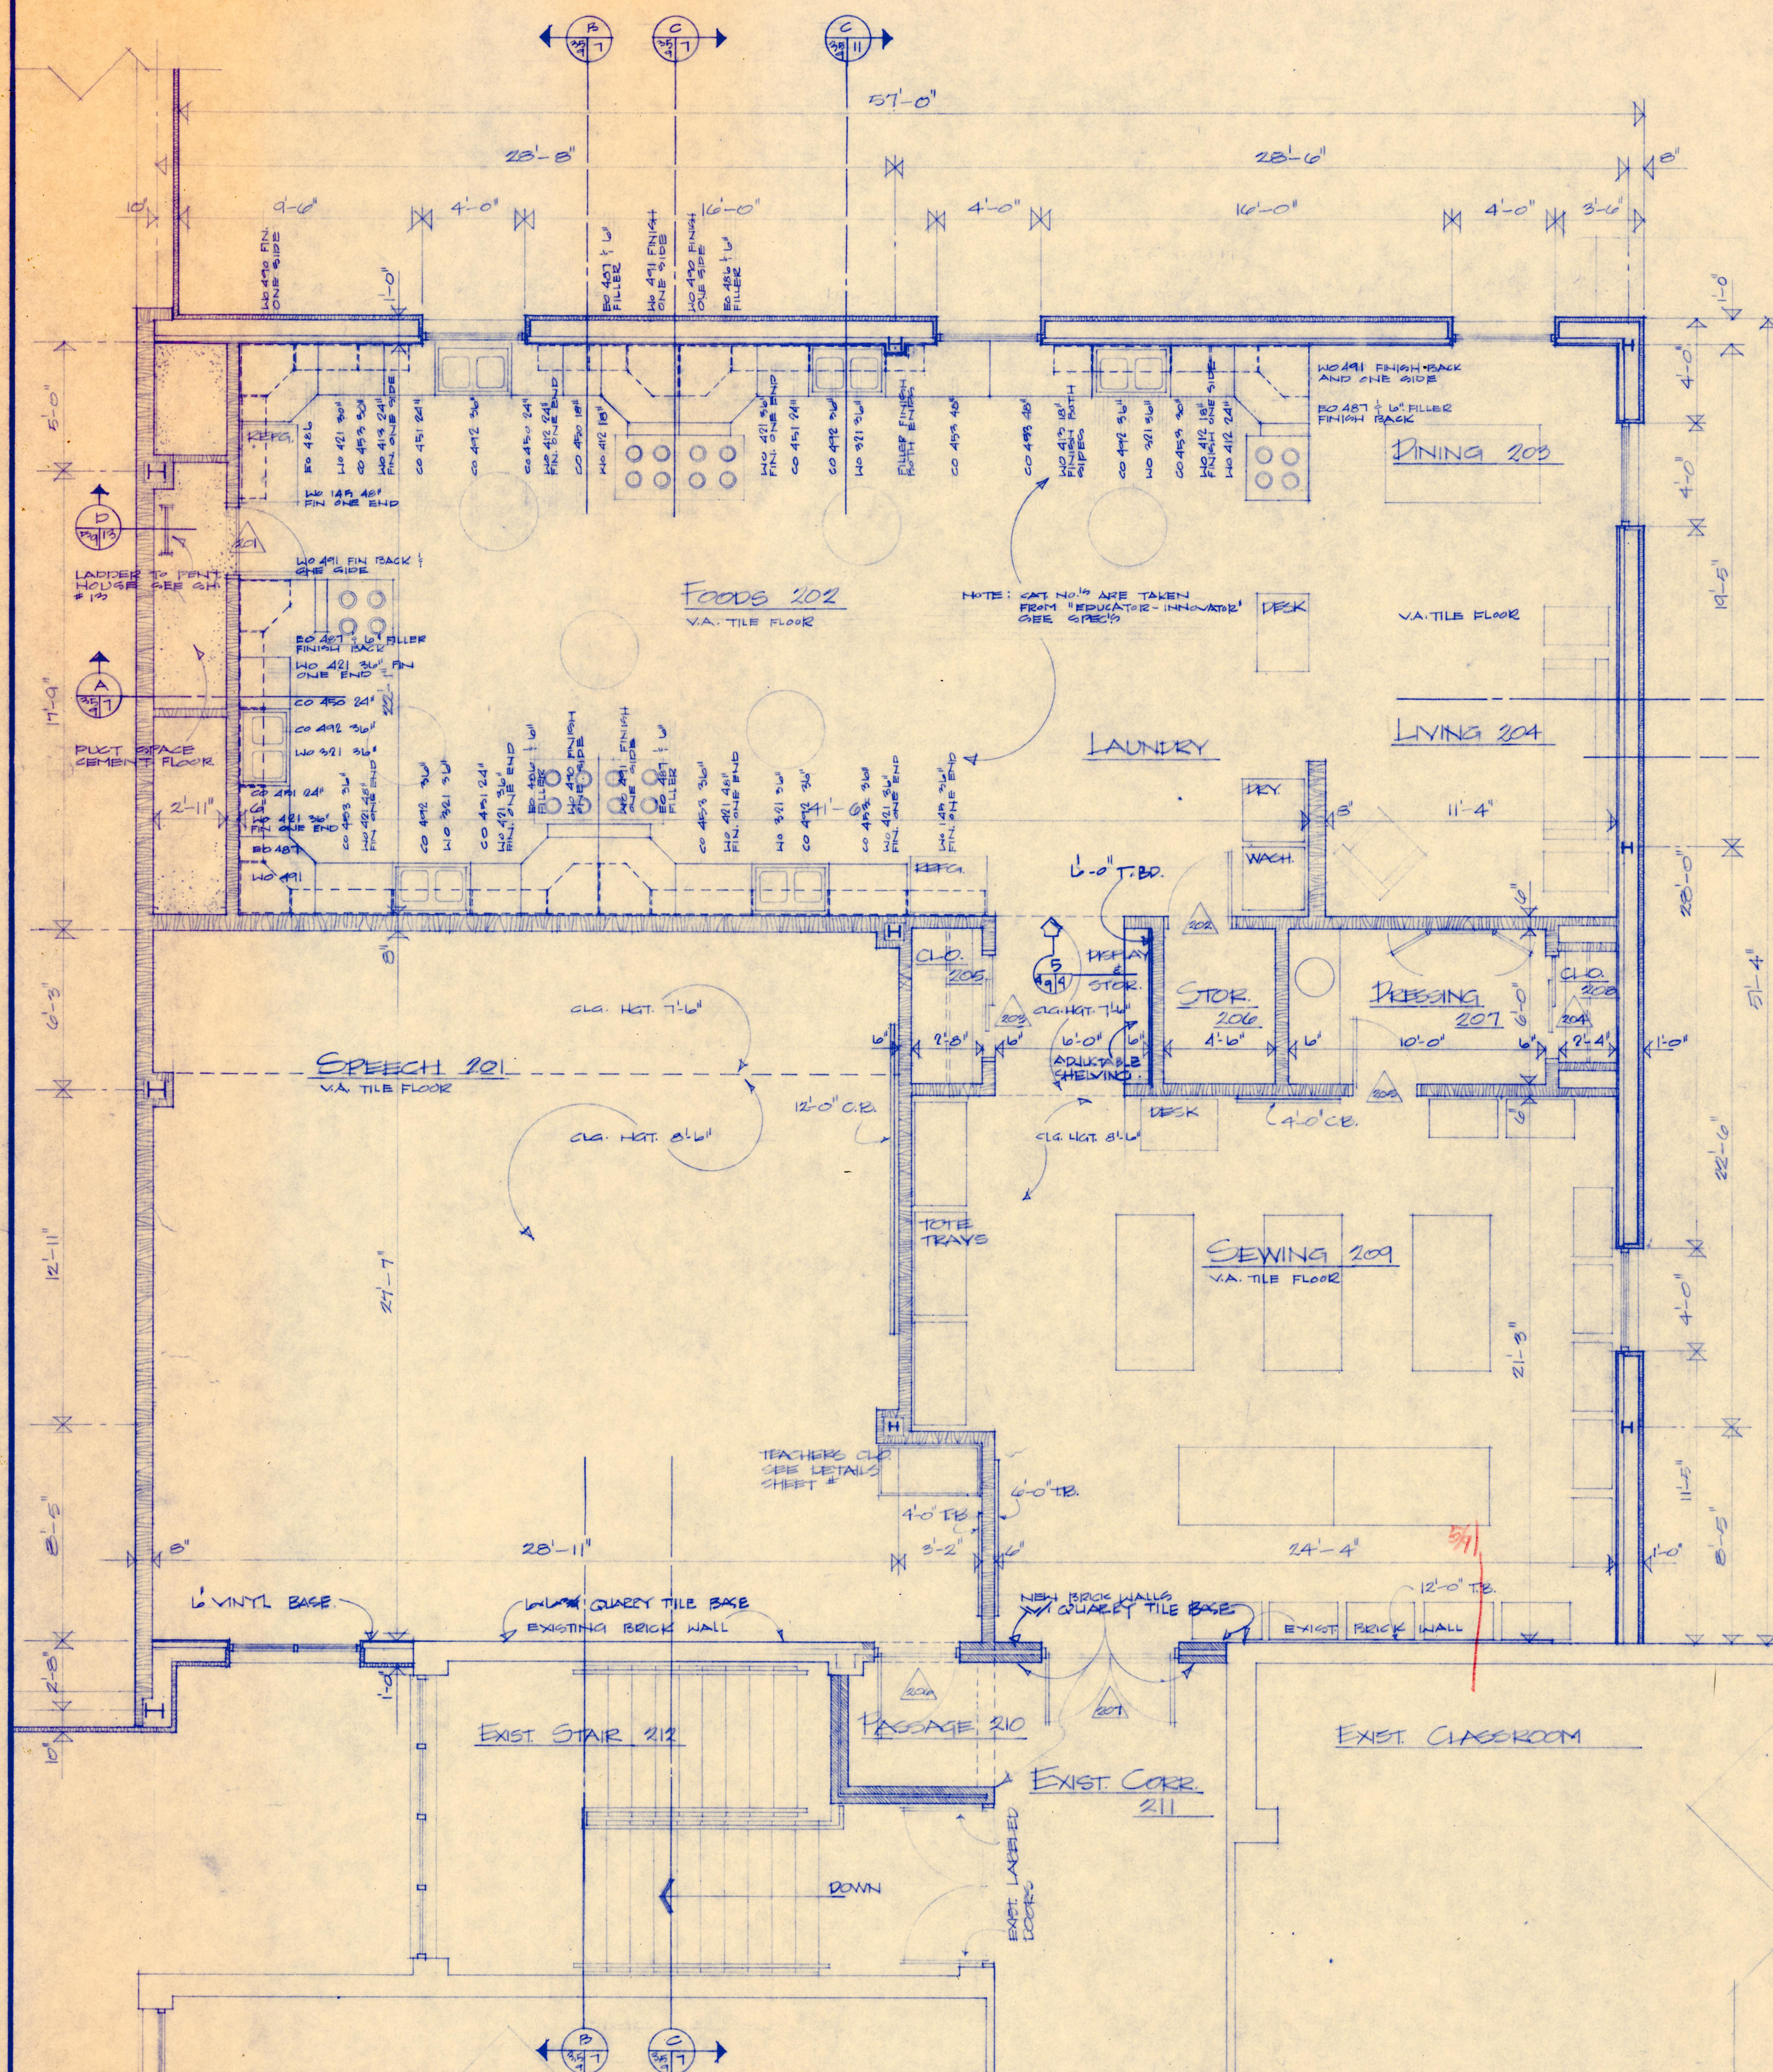

PARTIAL PLAN - SECOND FLOOR
 SCALE: 1/4" = 1'-0"

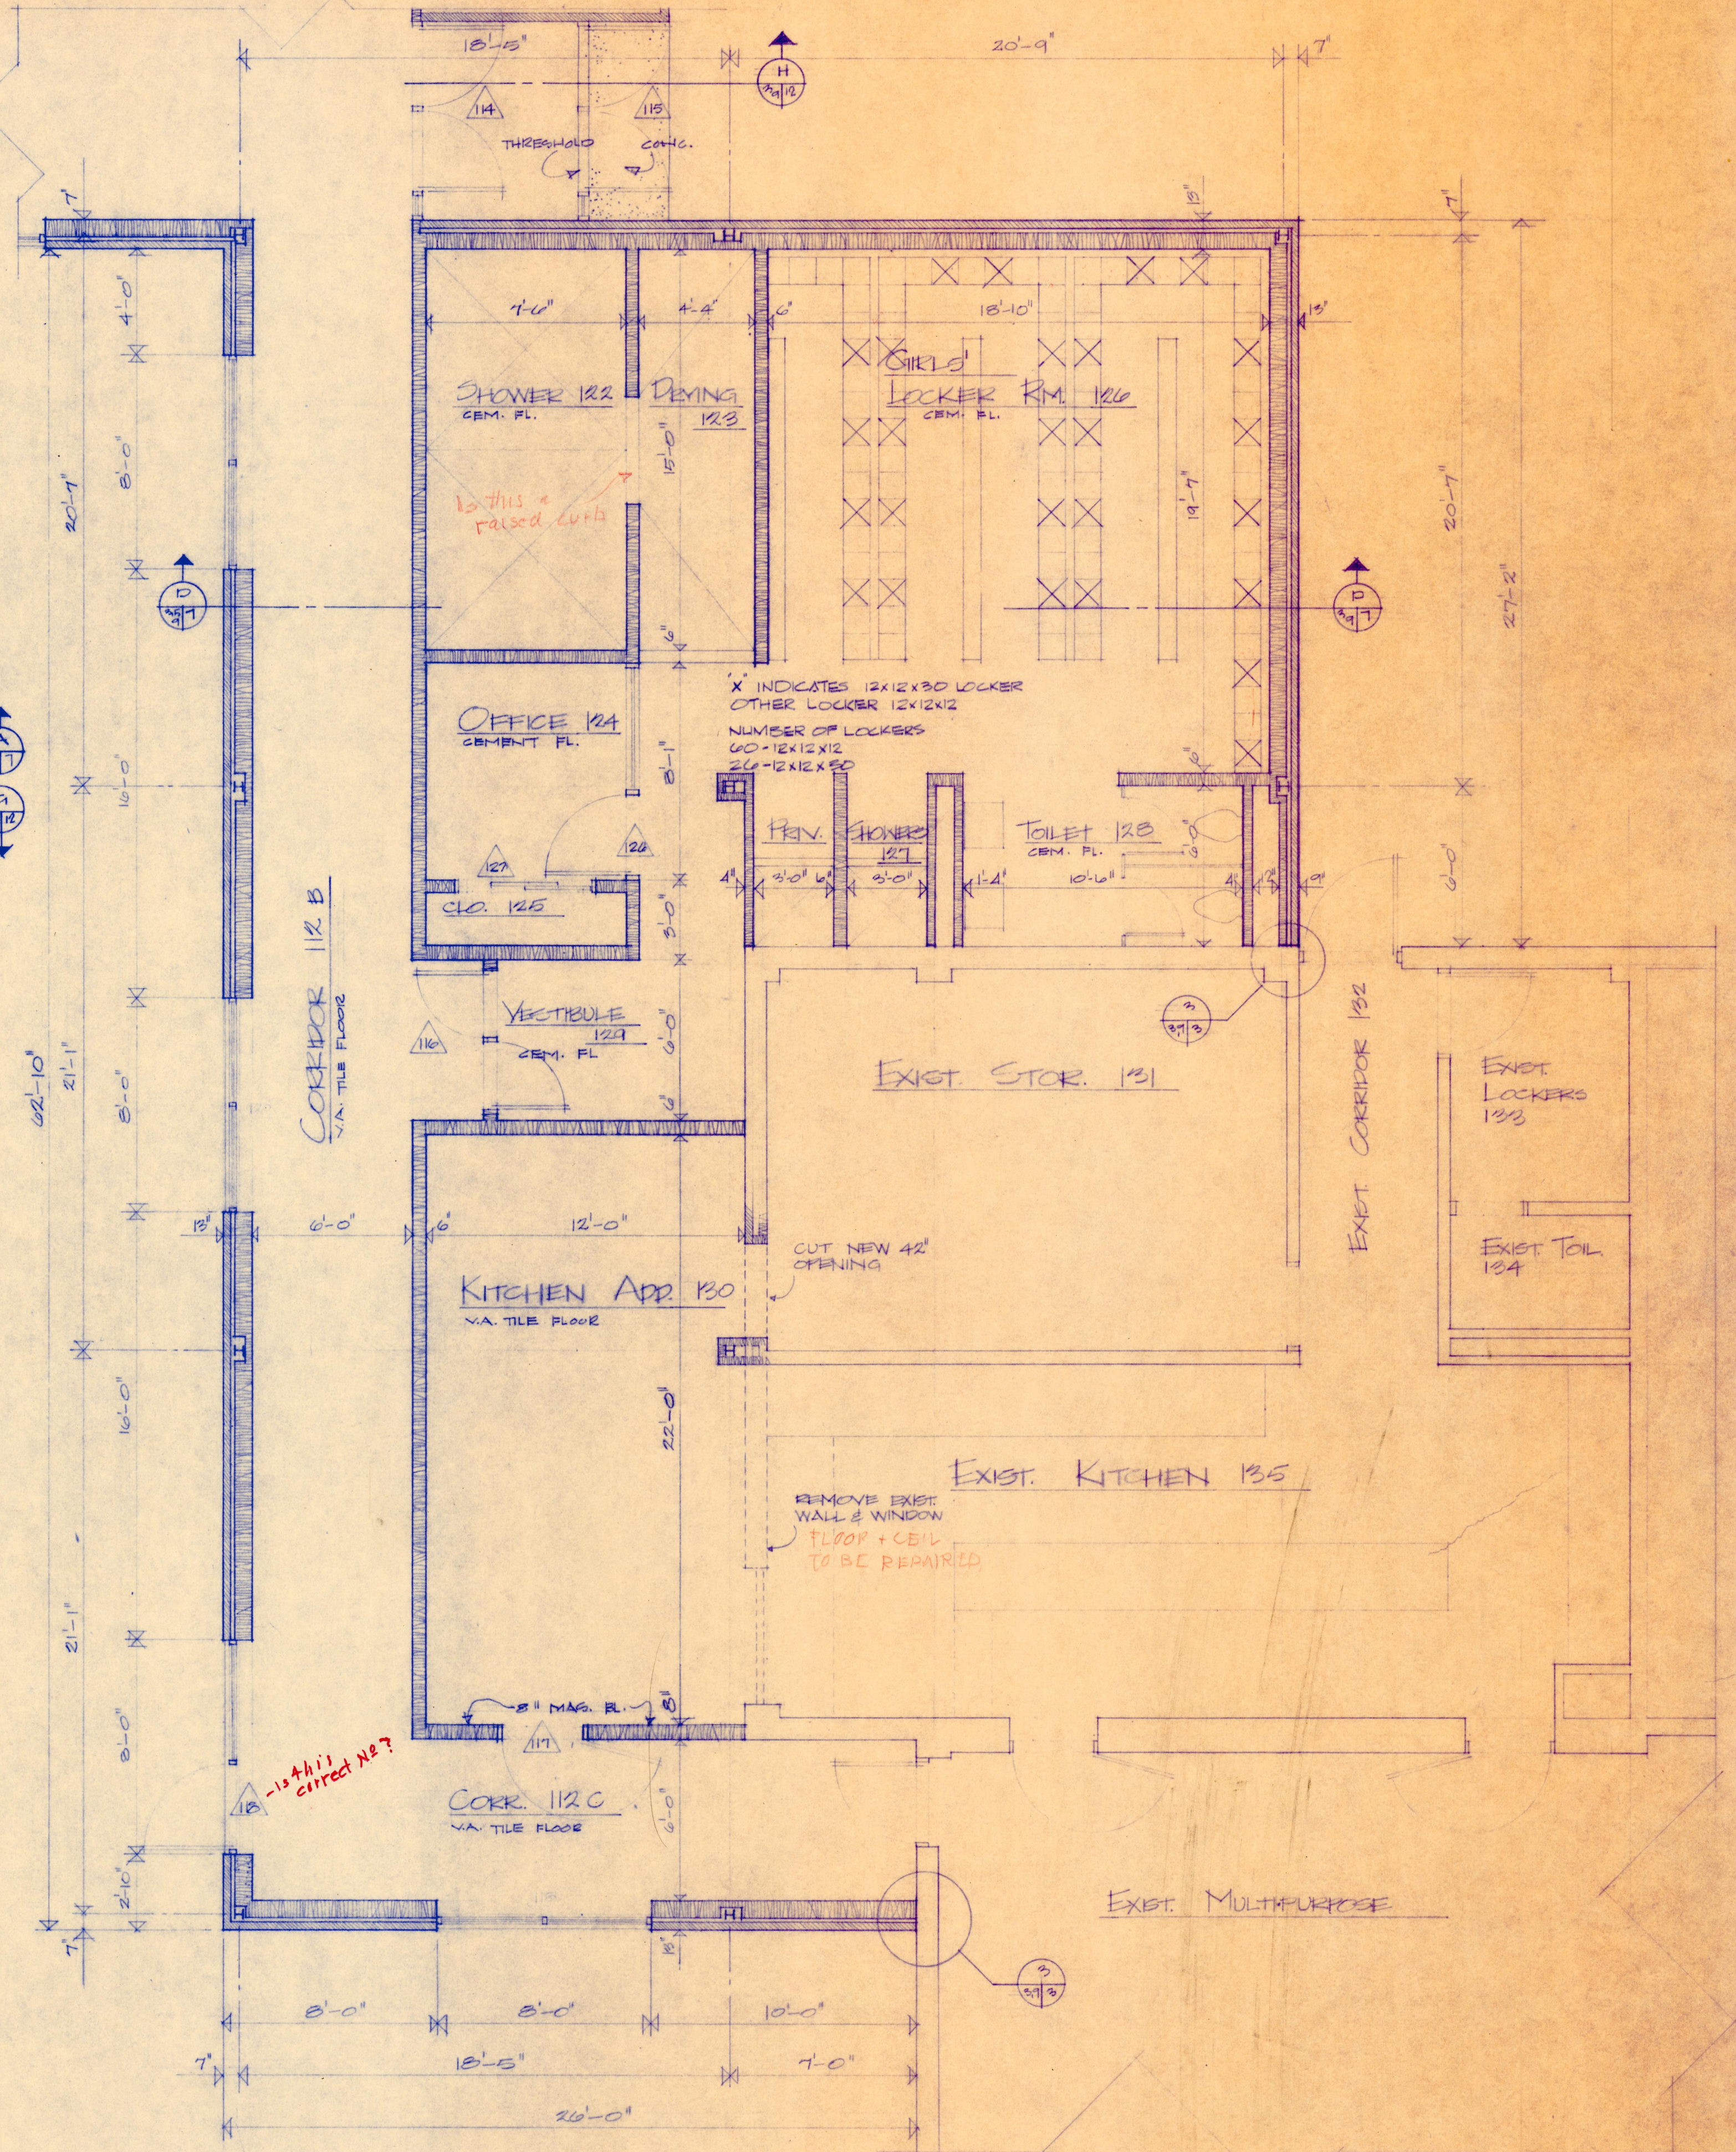

PARTIAL PLAN - FIRST FLOOR
 SCALE: 1/4" = 1'-0"

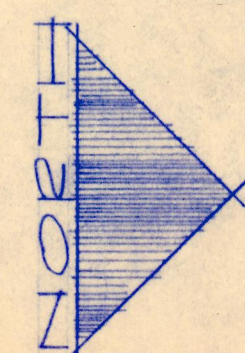

DRAWN BY	ALTERATION AND ADDITION	DATE: 1-17-72
CHECKED BY	SPRING GARDEN MIDDLE SCHOOL	
REVISION	5802 SOUTH 22nd STREET	
	ST. JOSEPH, MISSOURI	
	SCHOOL DISTRICT OF ST. JOSEPH, MO.	JOB No.
BRUNNER & BRUNNER	ARCHITECTS & ENGINEERS	
1105 CORBY BUILDING	2007.33.2325 I ST. JOSEPH, MO.	SHEET No. 9