


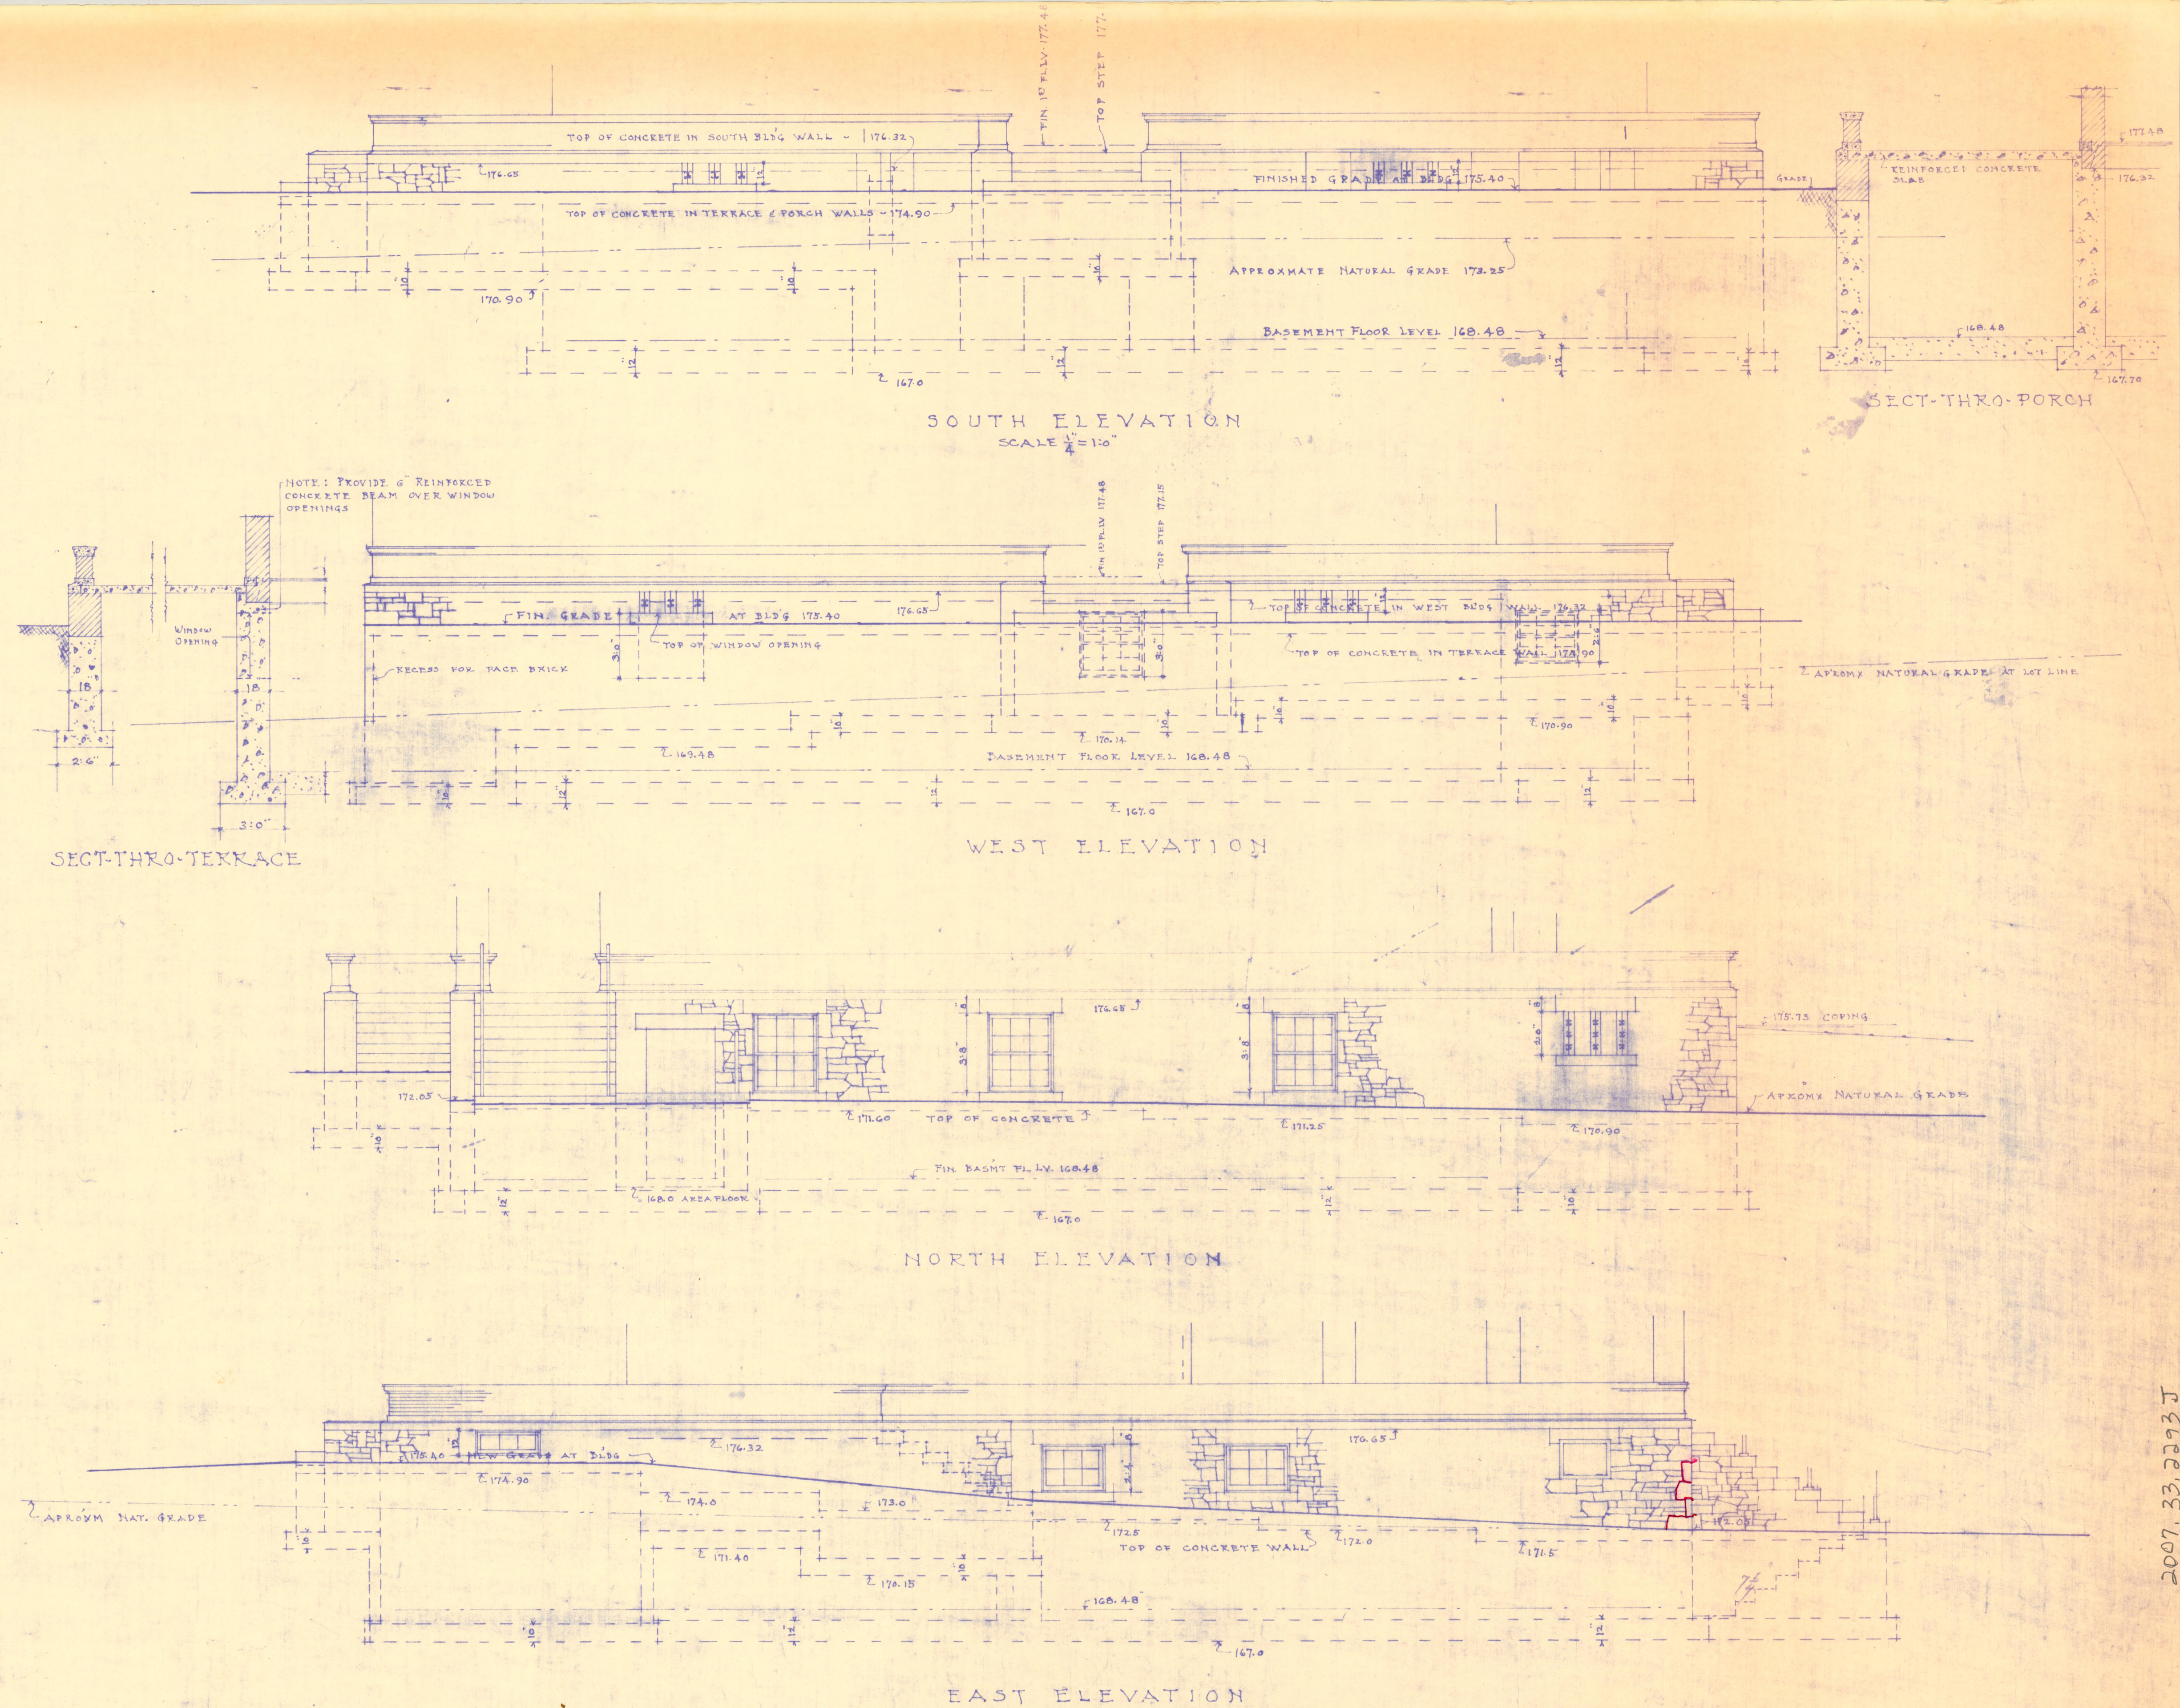

DRAWINGS SHOWING CONCRETE WALLS OF BASEMENT & TERRACE
SCALE $\frac{1}{4}'' = 1'-0''$

HOUSE FOR DR. JACOB GEIGER
WESTMINSTER PLACE

ECKEL AND ALDRICH ARCHITECTS
CORBY BUILDING ST. JOSEPH, MO. 1911