


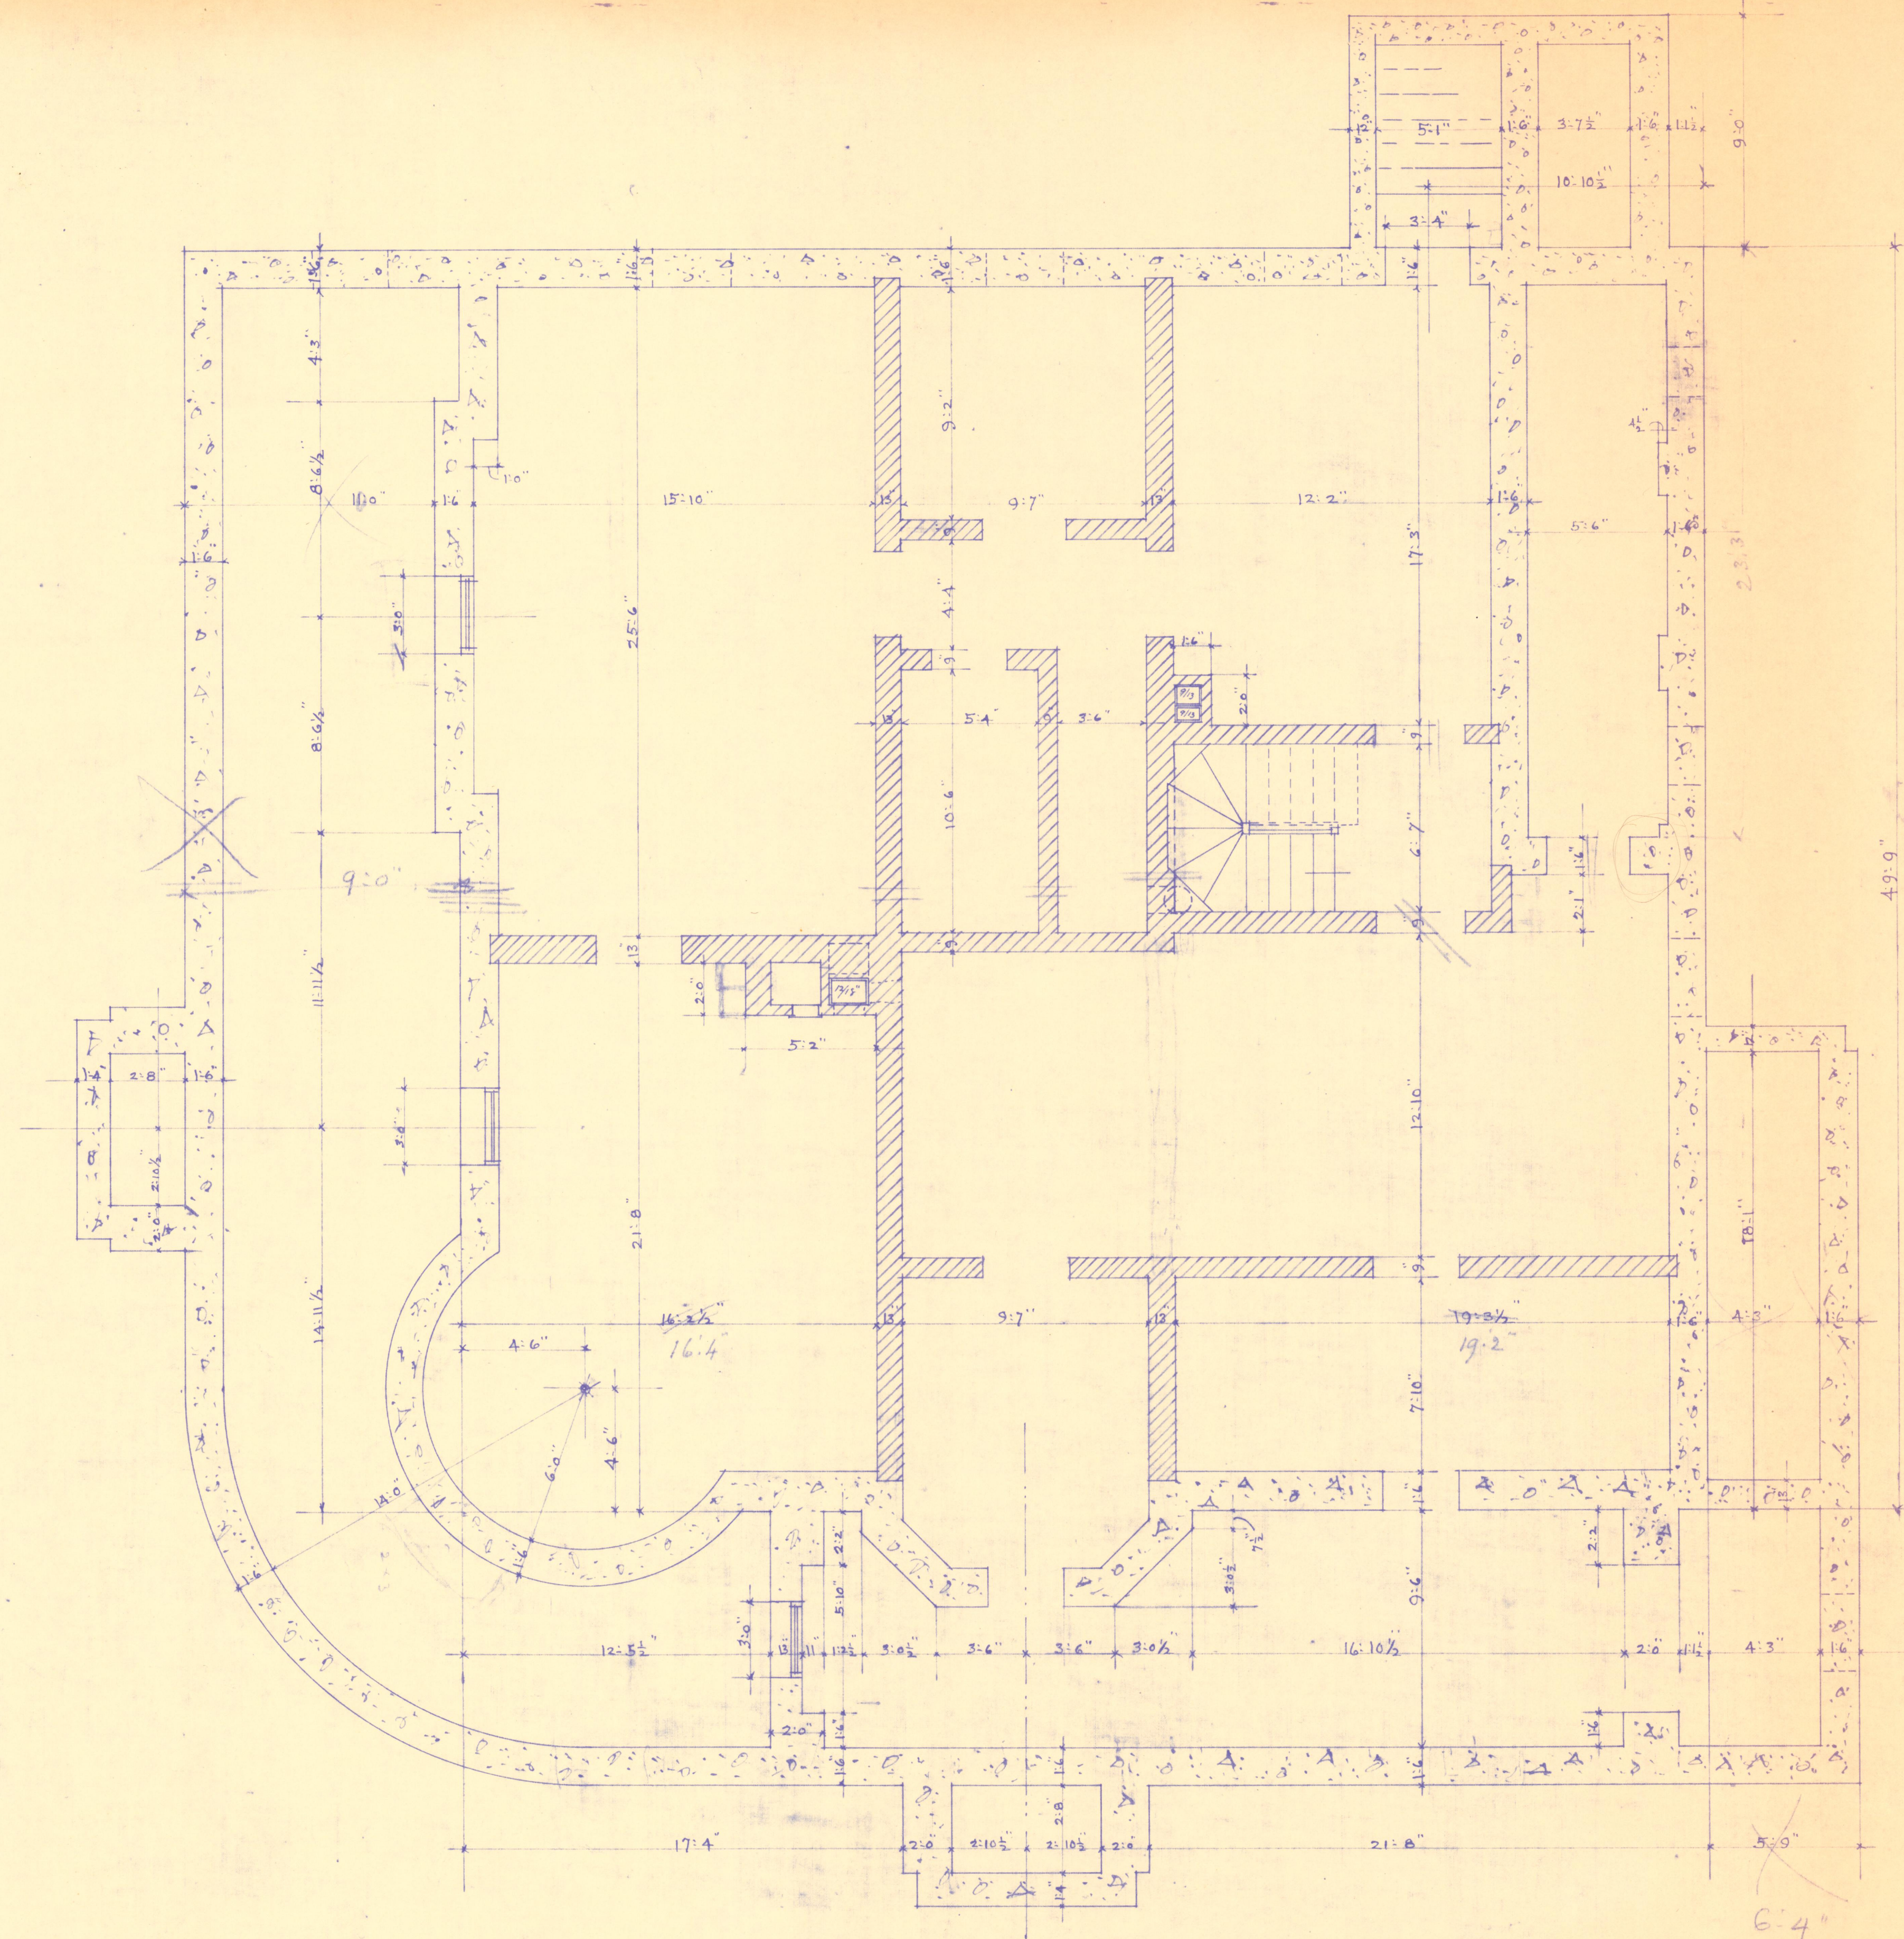

PLAN SHOWING CONCRETE WALLS
SCALE $\frac{1}{4}'' = 1'-0''$

HOUSE FOR DR. JACOB GEIGER
WESTMINSTER PLACE

ICKEL AND ALDRIGH ARCHITECTS
CORY BUILDING ST. JOSEPH MO. 1911

2007.33.22931