


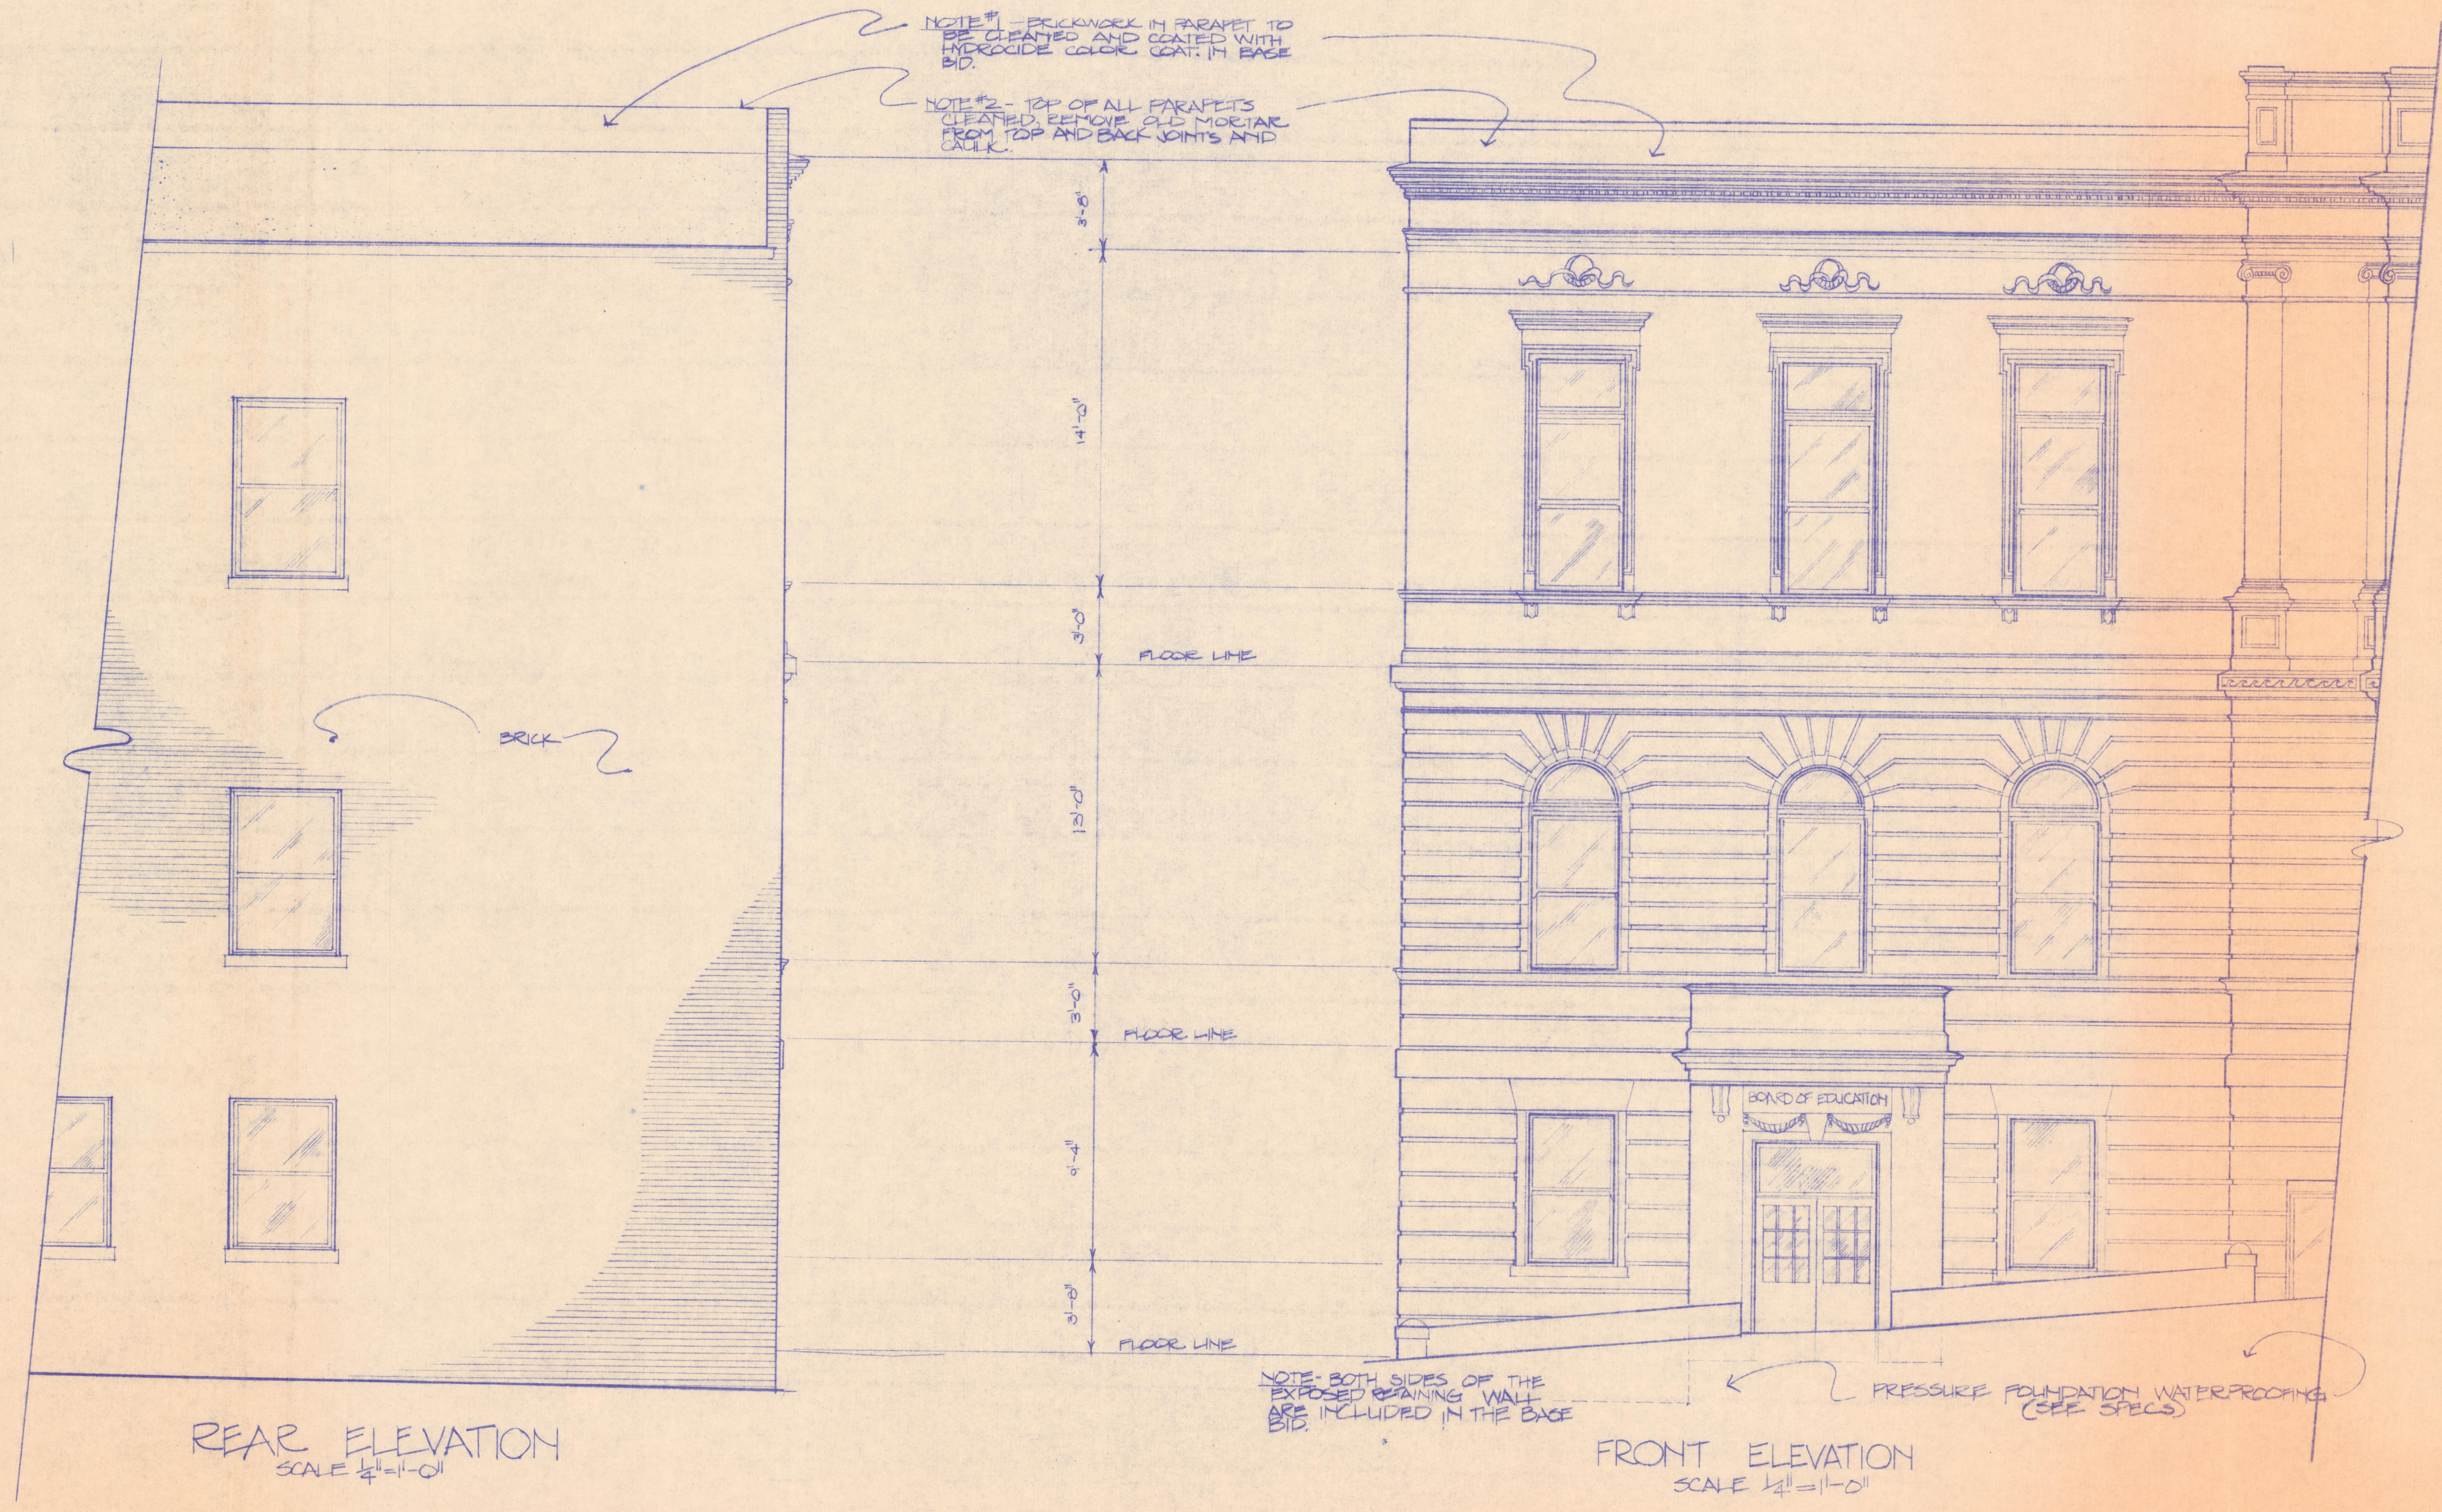

JOB NUMBER	5712
DATE	8/10/79
DRAWN BY	D. R. GRAVES
CHECKED BY	
REVISIONS	

1105 CORBY BUILDING
ST. JOSEPH, MISSOURI 64501
(816) 279-0809

ST. JOSEPH PUBLIC LIBRARY
EXTERIOR RENOVATION